



CLIENT
Airidas Rukstele
64 Stanley Crescent
Gravesend
DA12 5SY


PROJECT
Erection of a single storey
wrap-around

DRAWN BY
A.R. Dwelling

SCALE:
As stated at A3

DESCRIPTION
BLOCK PLAN

Proposed block plan
scale 1:200

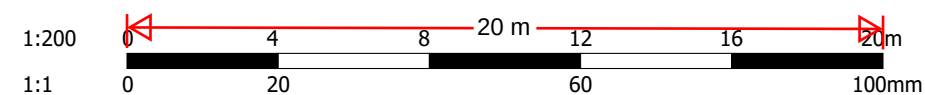

A_{0.1}