


DO NOT SCALE

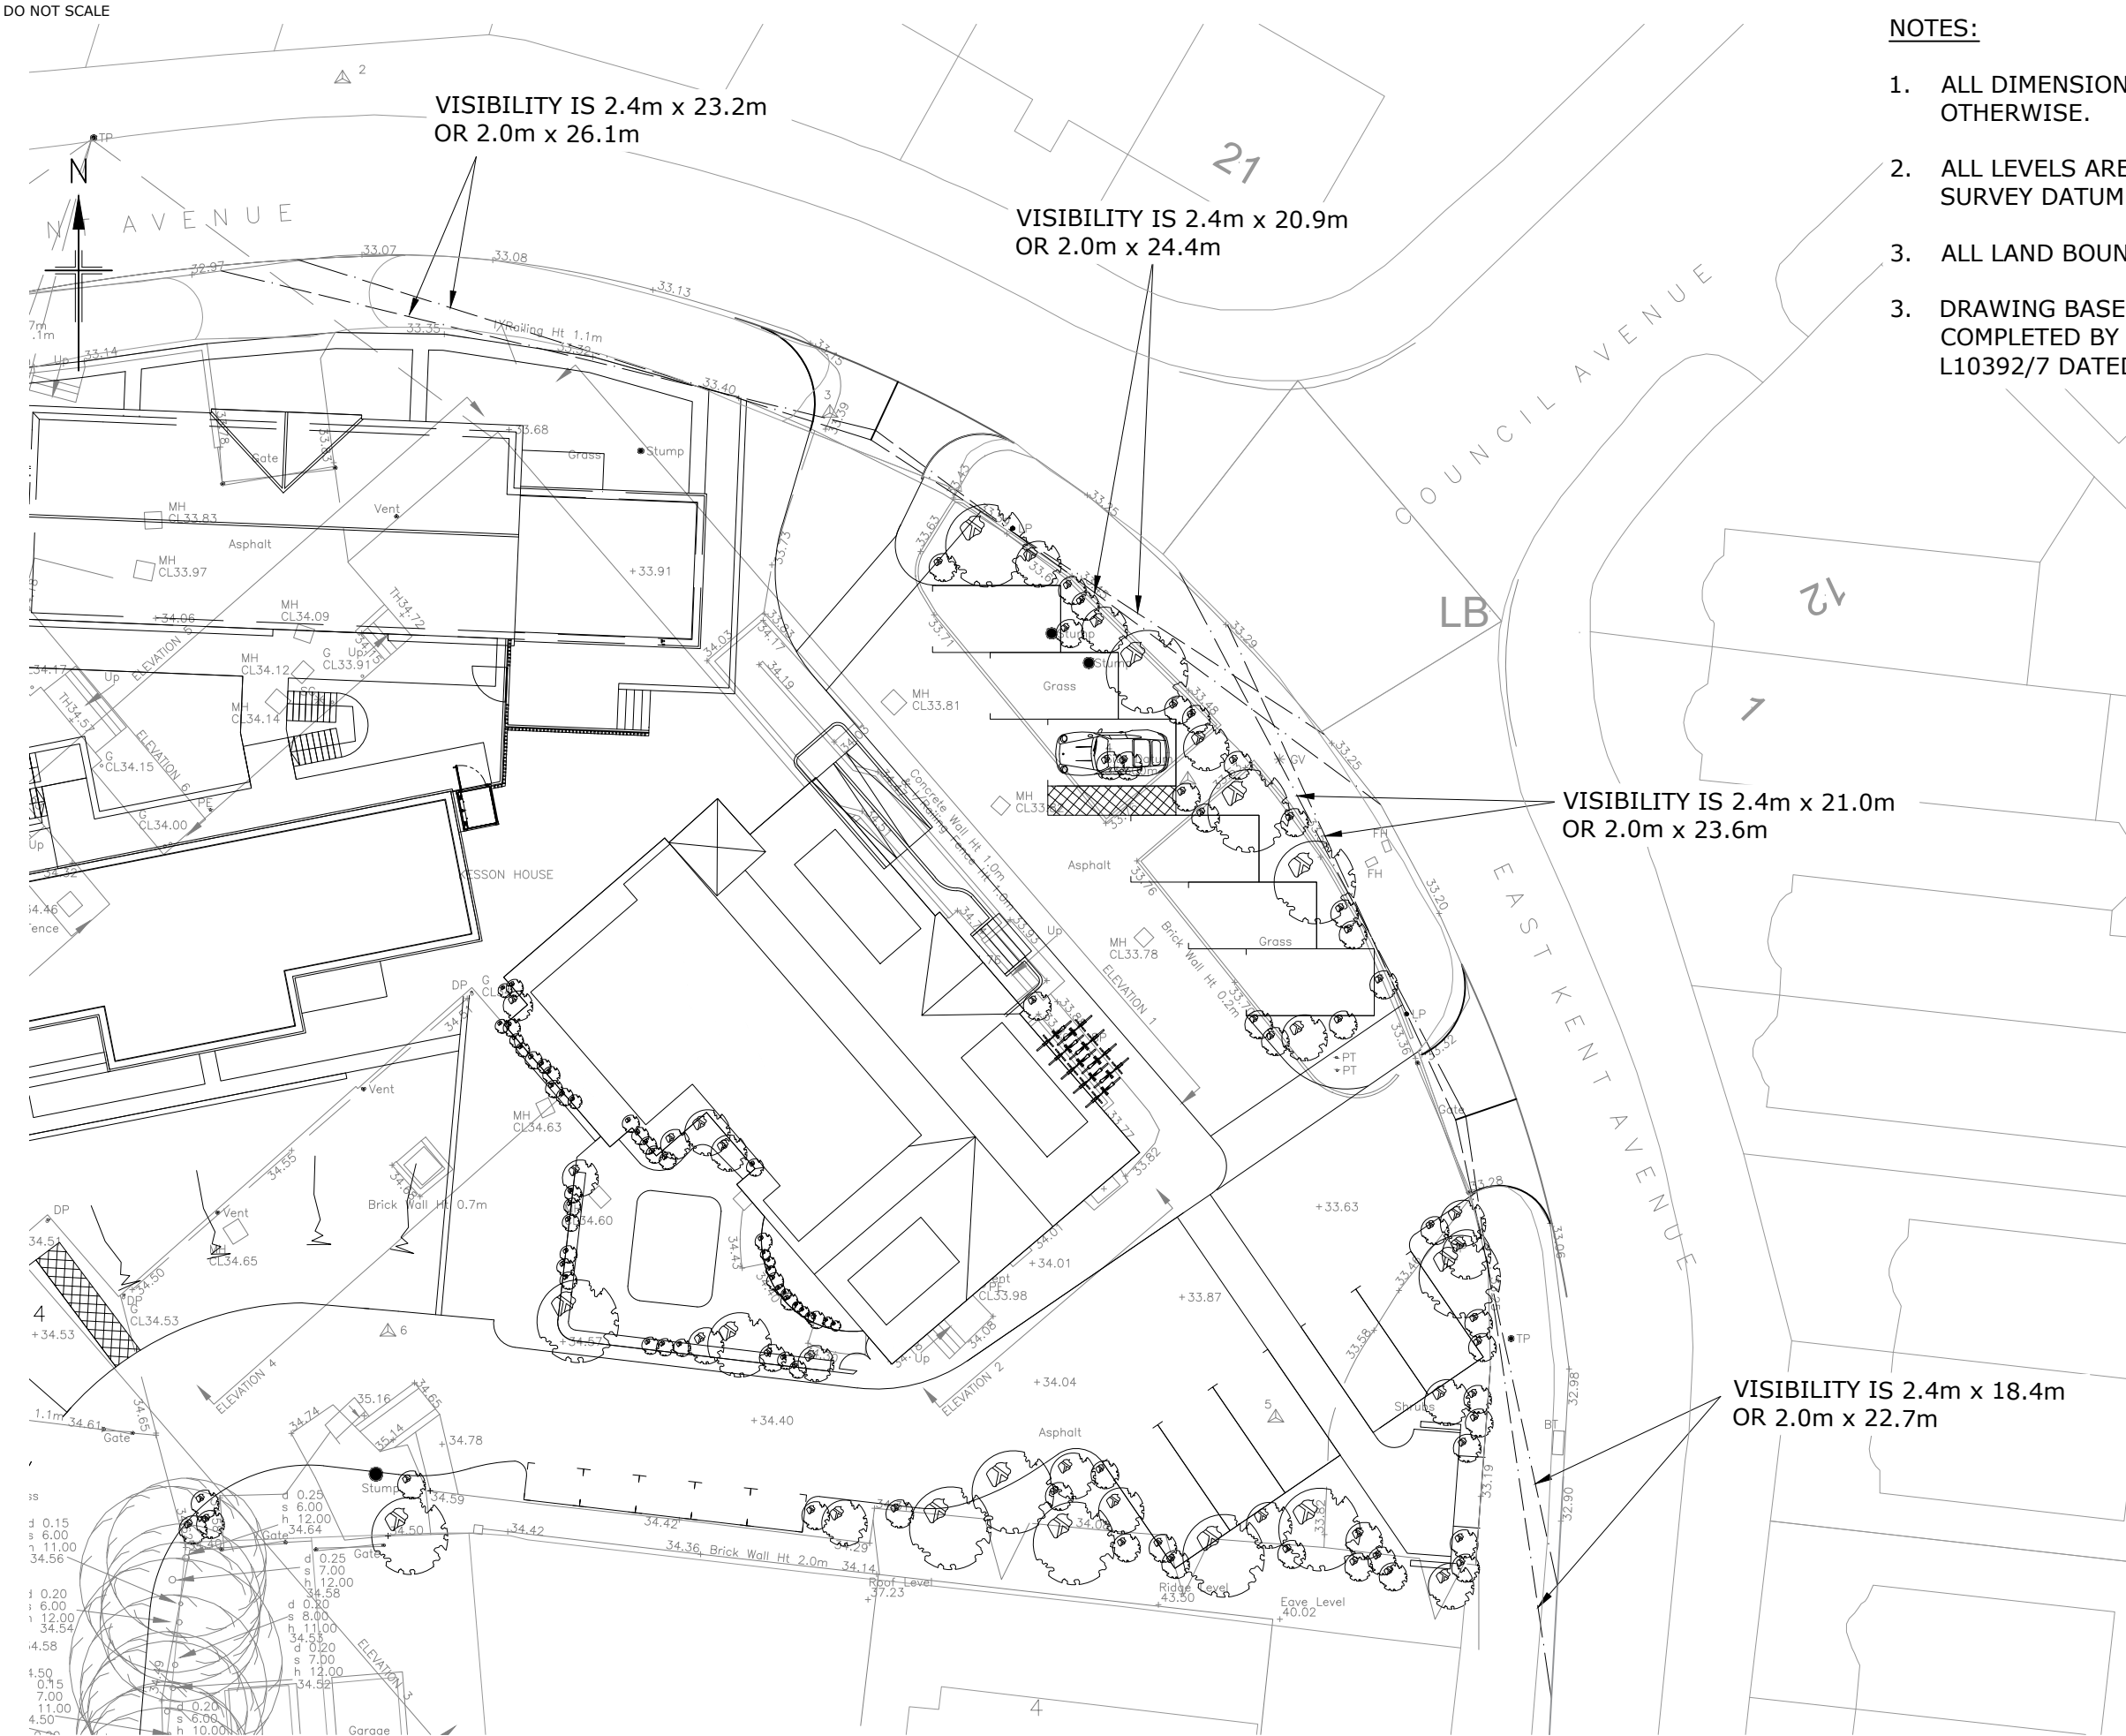

NOTES:

1. ALL DIMENSIONS ARE IN METRES UNLESS INDICATED OTHERWISE.
2. ALL LEVELS ARE IN METRES AND RELATE TO ORDNANCE SURVEY DATUM.
3. ALL LAND BOUNDARIES REQUIRE CHECKING.
3. DRAWING BASED ON TOPOGRAPHICAL SURVEY COMPLETED BY LASER SURVEYS DRAWING L10392/1 TO L10392/7 DATED JUNE 2021.

REV	DATE	DESCRIPTION	DRAWN	CHKD
REVISIONS				

This drawing is to be read in conjunction with all other Engineer's drawings and all other project information. Any discrepancy between the Engineer's drawings and other project information is to be reported to the Engineer immediately.



Project
KESSON HOUSE, NORTHFLEET,
GRAVESEND

Title
ACCESS VISIBILITY SPLAYS

Client
IMPACT DEVELOPMENTS
GRAVESEND LTD

Scale	Drawn	Date
1:250 @A3	MJD	07/08/24
Job Manager	Checked	Approved
MJD	DDP	MJD

847 The Crescent, Colchester, Essex CO4 9YQ
Unit 06C130, 6th Floor, 1 St. Katherine's Way, London, E1W 1UN
5 Quern House, Mill Court, Great Shelford, Cambs CB22 5LD
4 The Old Church, St. Matthews Road, Norwich, Norfolk NR1 1SP
The Wheelhouse, Bonds Mill, Stonehouse, Gloucestershire GL10 3RF

Tel: 01206 228800
Tel: 020 7448 9910
Tel: 01223 314794
Tel: 01603 230240
Tel: 01172 020070

Email Address: mail@rj-uk.com
Website: http://www.rj-uk.com

Drawing No.	Revision
62338-PP-004	-
Drawing Status	
☒ INFORMATION	☐ APPROVAL
☐ TENDER	☐ AS CONSTRUCTED

REPRODUCED FROM ORDNANCE SURVEY MAP WITH THE PERMISSION OF THE CONTROLLER OF HIS MAJESTY'S STATIONERY OFFICE. © CROWN COPYRIGHT RICHARD JACKSON LTD - ACC No. 100002572.