



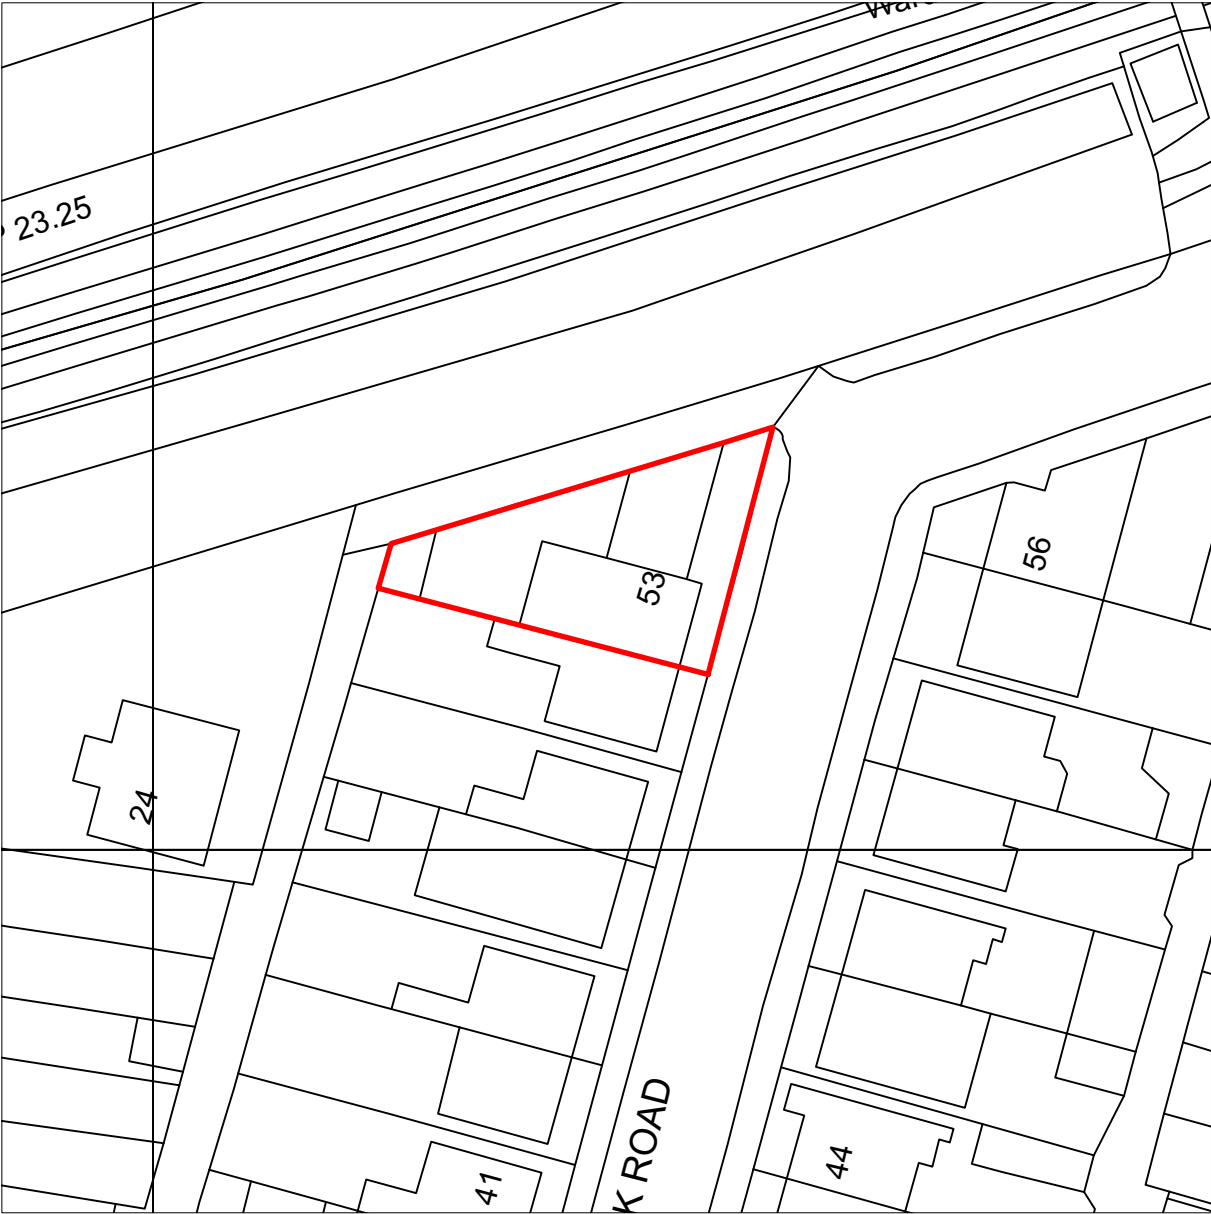



LOCATION PLAN

Scale: 1:1250 @ A3

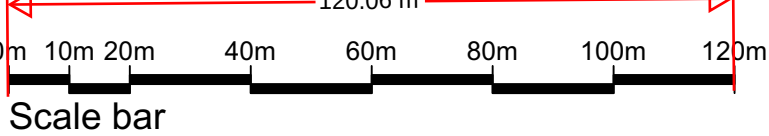

BLOCK PLAN

Scale: 1:500 @ A3

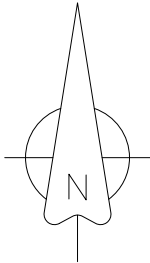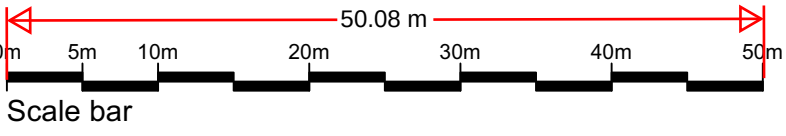

REV	DESCRIPTION	DATE	INIT	CHKD
STATUS	FOR INFORMATION			

Client
Gurbax Kaur Sahota

Project
53 Stanbrook Road, Gravesend
Kent DA11 0JW

Title
Existing Location & Block Plan

Scale	Date	Drawn	Checked
As Noted	26.06.24	N/A	N/A
Project No:	Drawing No.	Revision	
2024-061	001	~	