



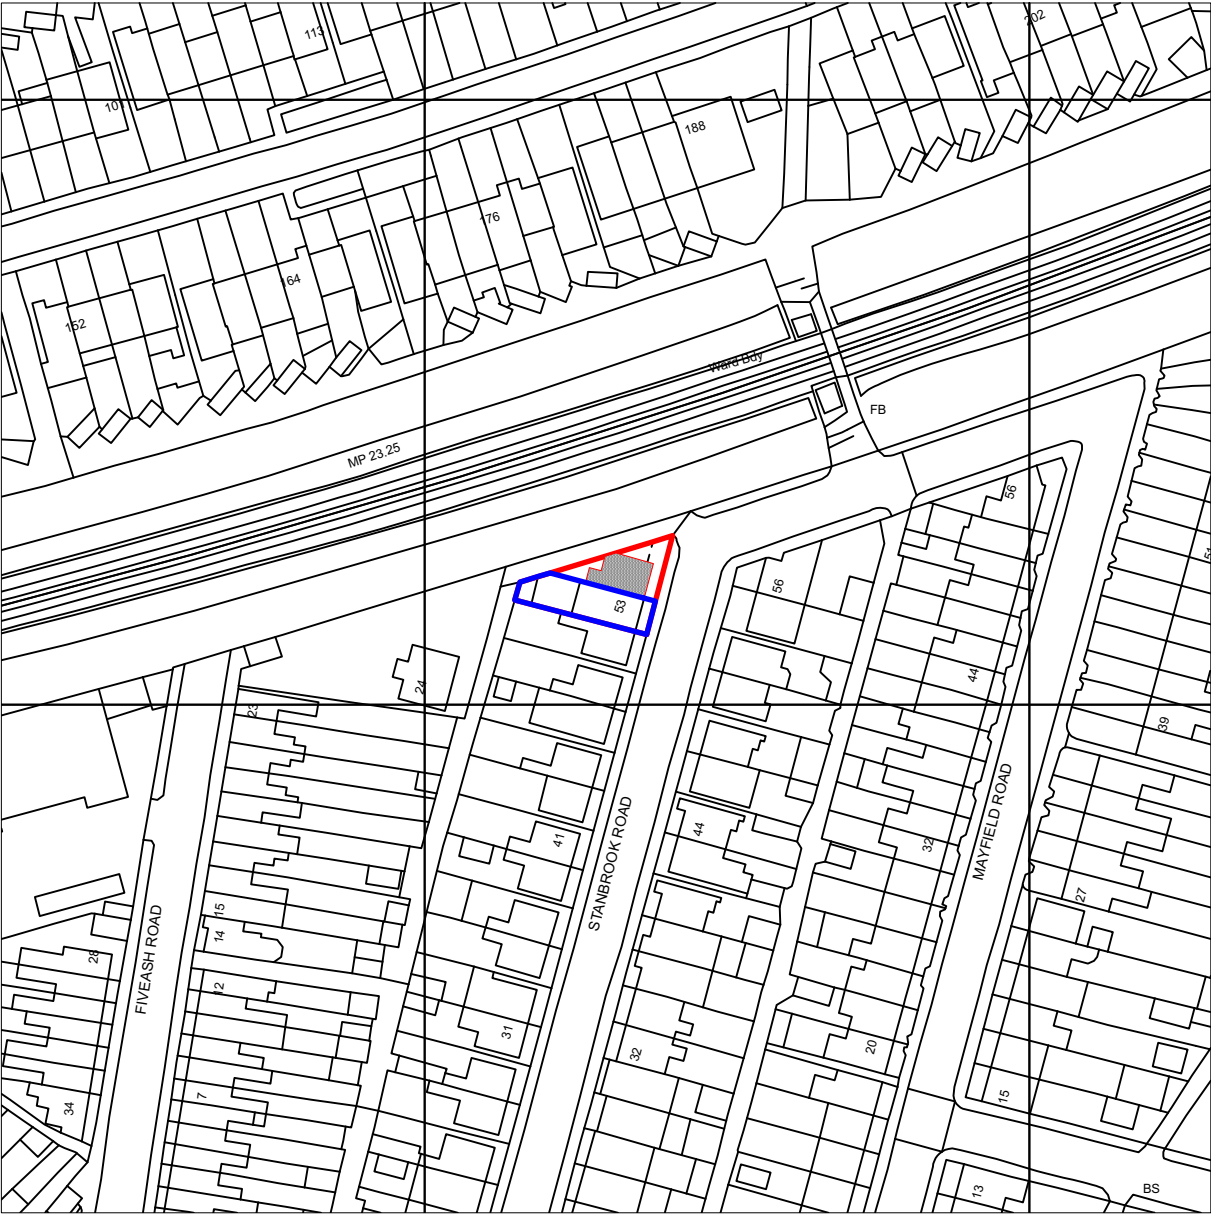


LOCATION PLAN

Scale: 1:1250 @ A3

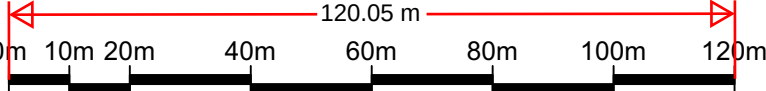


Scale bar

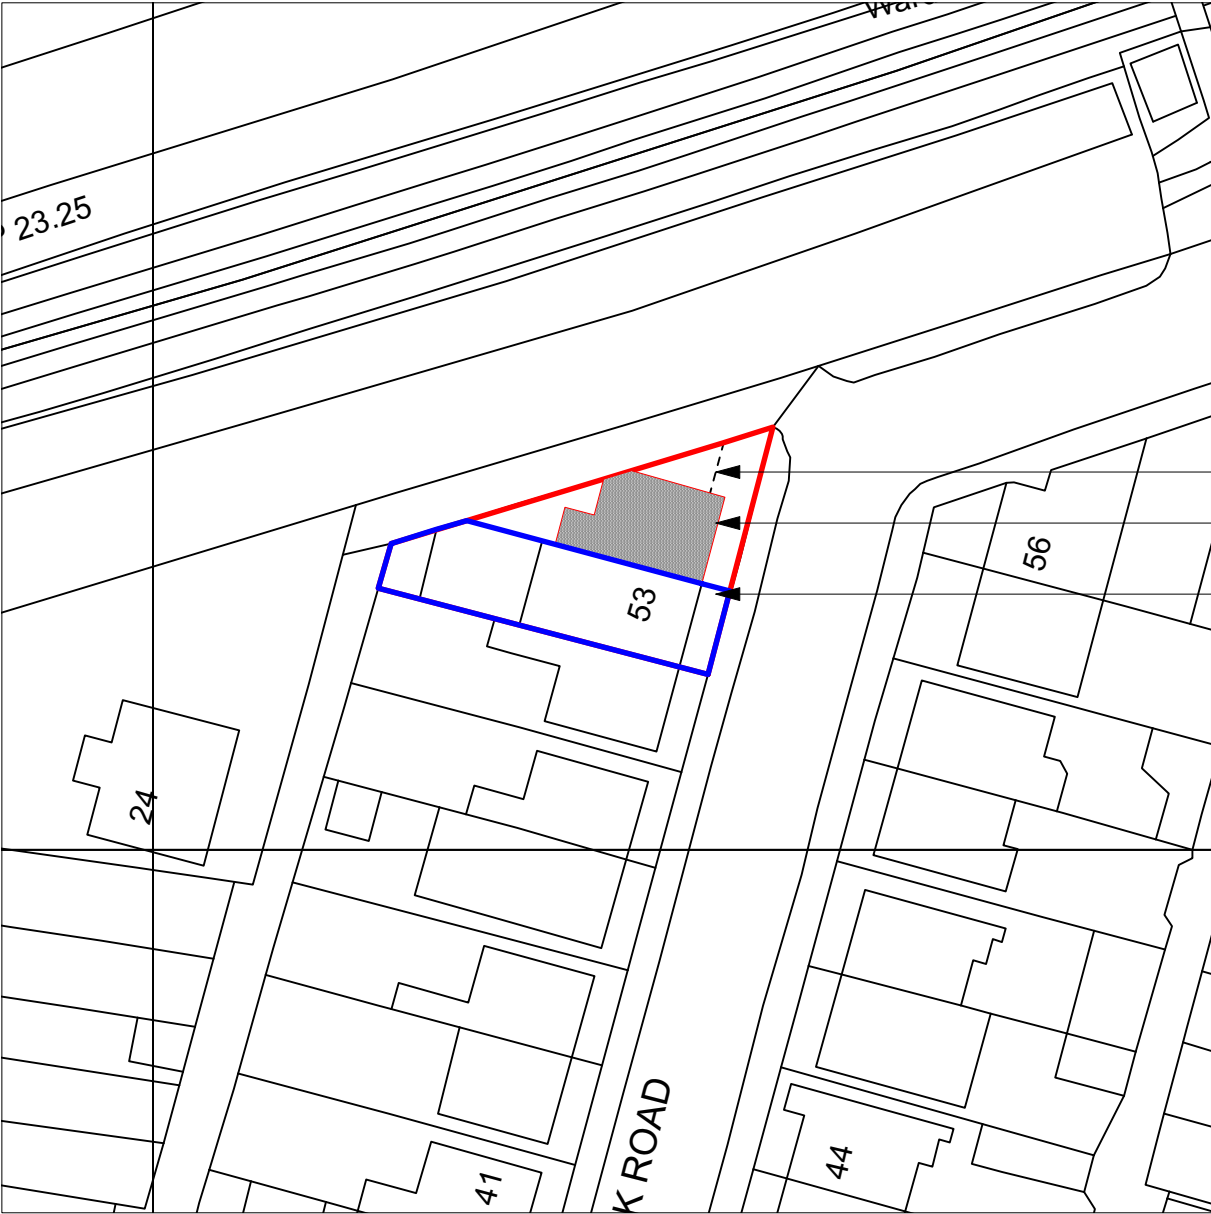


BLOCK PLAN

Scale: 1:500 @ A3

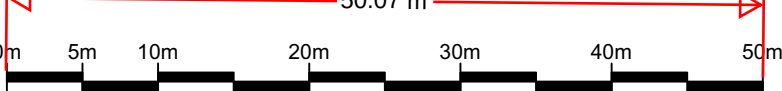

Scale bar

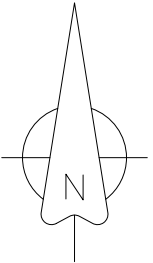

Dotted line indicates garage to be demolished.
Hatched area indicates outline of proposed house.
New 1.8m height close boarded fencing to new boundary between houses.

REV	DESCRIPTION	DATE	INIT	CHKD
STATUS	FOR INFORMATION			

Client

Gurbax Kaur Sahota

Project

53 Stanbrook Road, Gravesend
Kent DA11 0JW

Title

Proposed Location & Block Plan

Scale	Date	Drawn	Checked
As Noted	26.06.24	N/A	N/A
Project No:	Drawing No.	Revision	
2024-061	006	~	