
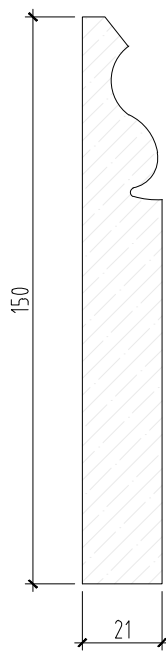


DO NOT SCALE FROM THIS DRAWING - REPORT ANY DISCREPANCIES TO DESIGNER PRIOR TO COMMENCING WORKS

ALL DIMENSIONS TO BE VERIFIED BY THE CONTRACTOR ON SITE


THIS DRAWING REMAINS THE COPYRIGHT OF
TURNER JACKSON + DAY ASSOCIATES
AND CANNOT BE REPRODUCED WITHOUT WRITTEN CONSENT

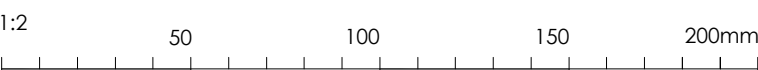

Proposed Skirting

Scale 1:2


150mm MDF primed, Ogee profile skirting board.

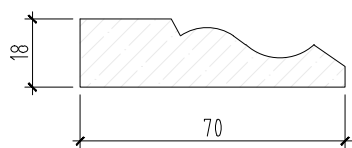

Proposed Architrave

Scale 1:2


MDF primed, Ogee profile architrave.

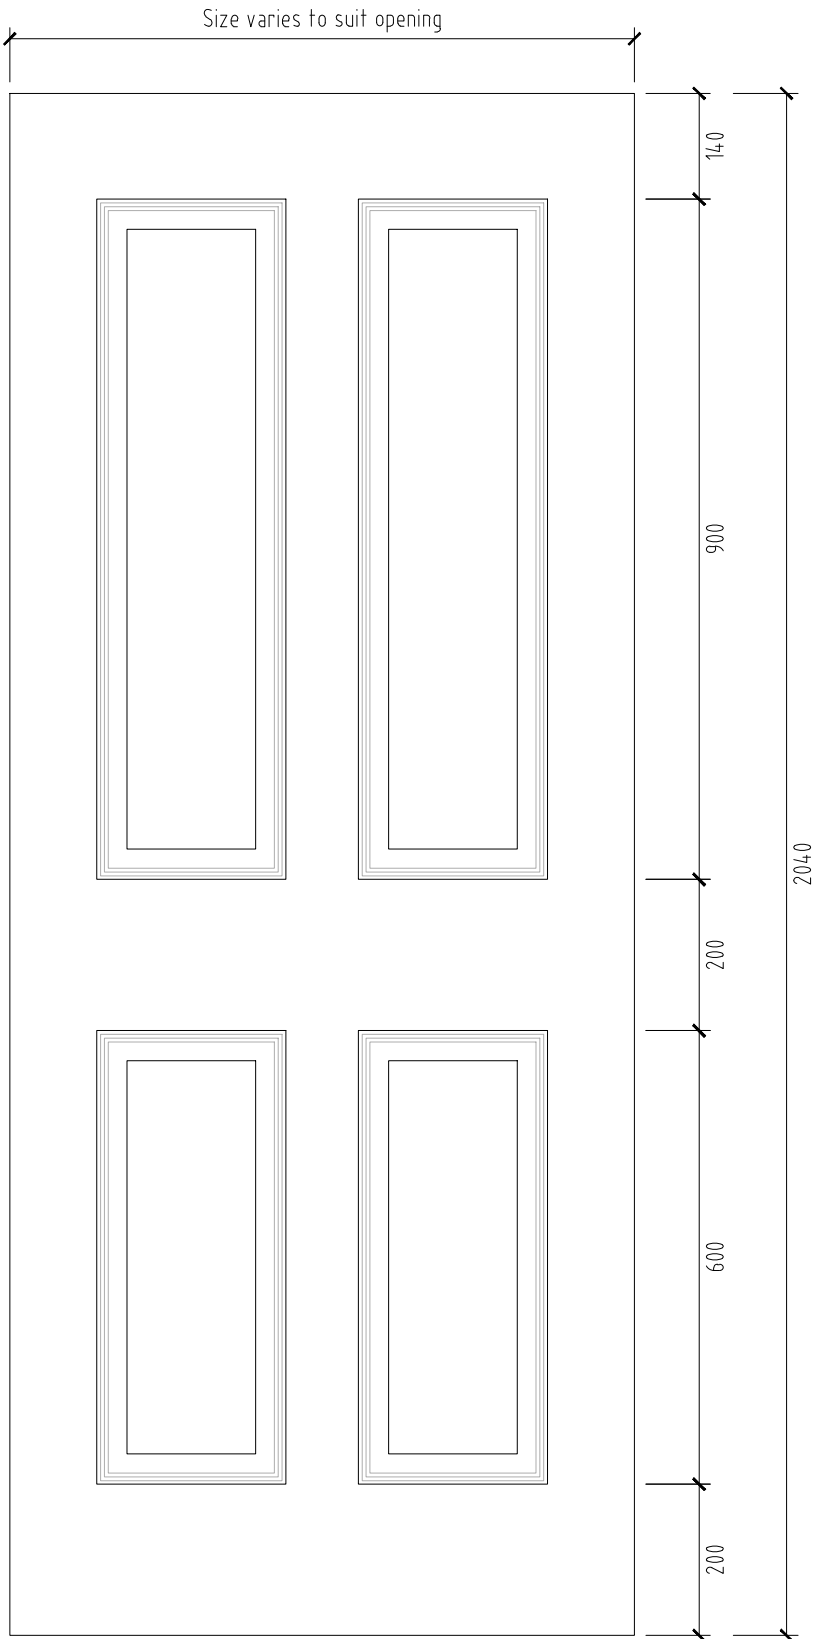

Proposed Door - Main House

Scale 1:10

Premdor internal white primed moulded wood grain 4 panel door.
Door widths to suit opening across main house.

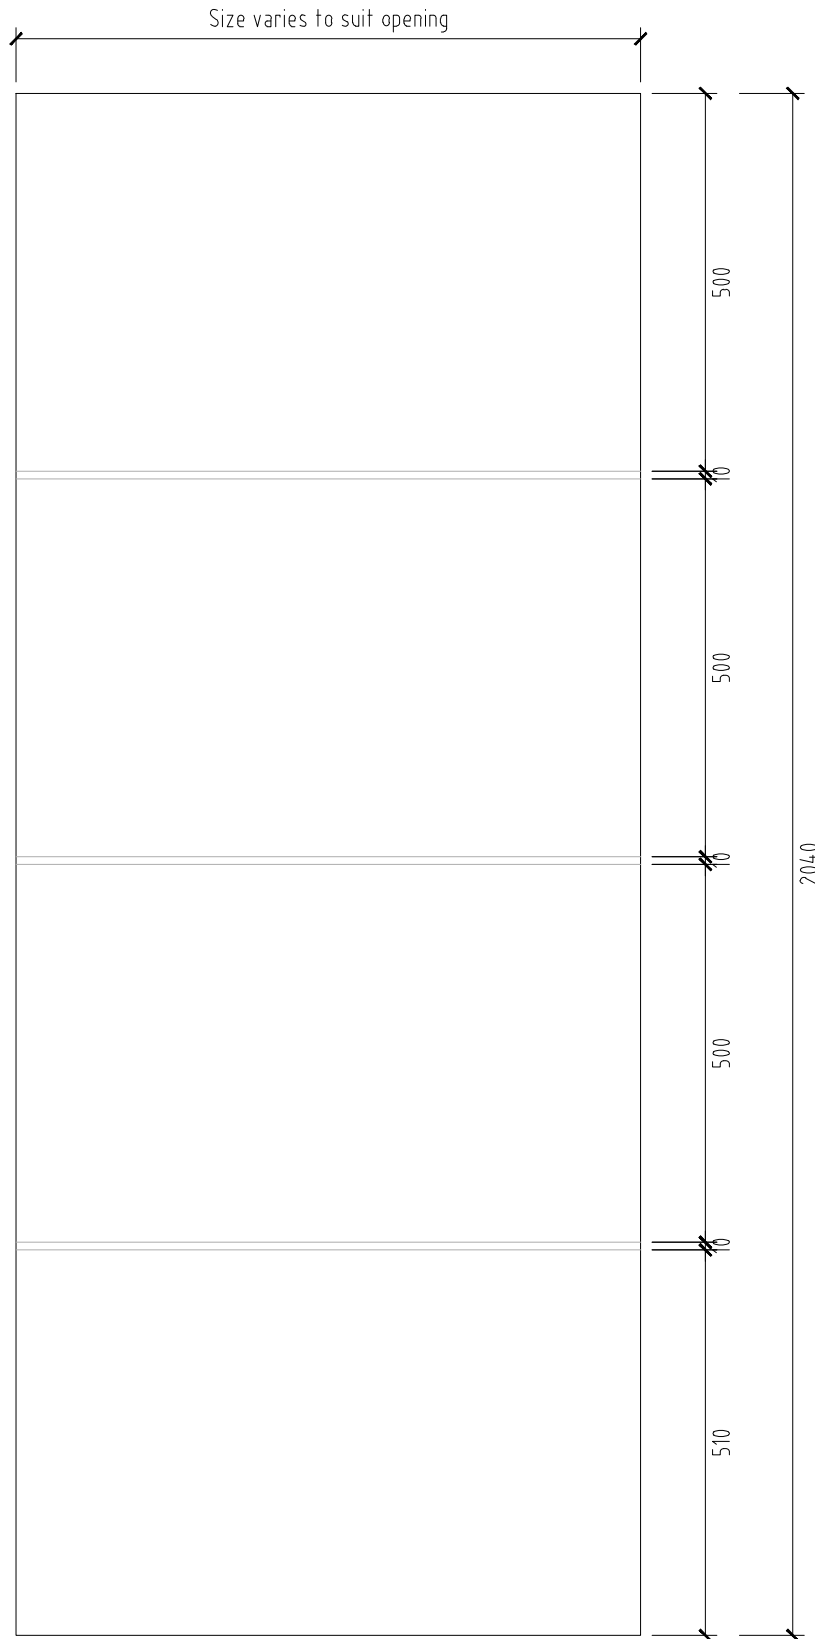

Proposed Door - Other Buildings

Scale 1:10

Premdor internal white primed horizontal 4 line door.
Door widths to suit opening across other buildings.

REV	DESCRIPTION	DATE	BY	CHKD
-----	-------------	------	----	------

TURNER JACKSON+DAY
ASSOCIATES

Radio House
Thanet Way, Whitstable
Kent CT15 3QX
t: 01227 261453
e: enquiries@tjda.co.uk
www.turnerjacksonday.co.uk

client details
Custom House (Gravesend) Limited

project details
Custom House
The Terrace, Gravesend, DA12 2BW

drawing title
Internal Joinery profiles

date scale drawn by checked by
Oct'24 as noted NS

project no:	drawing no:	revision
1735	C14.45	