


Main House Details

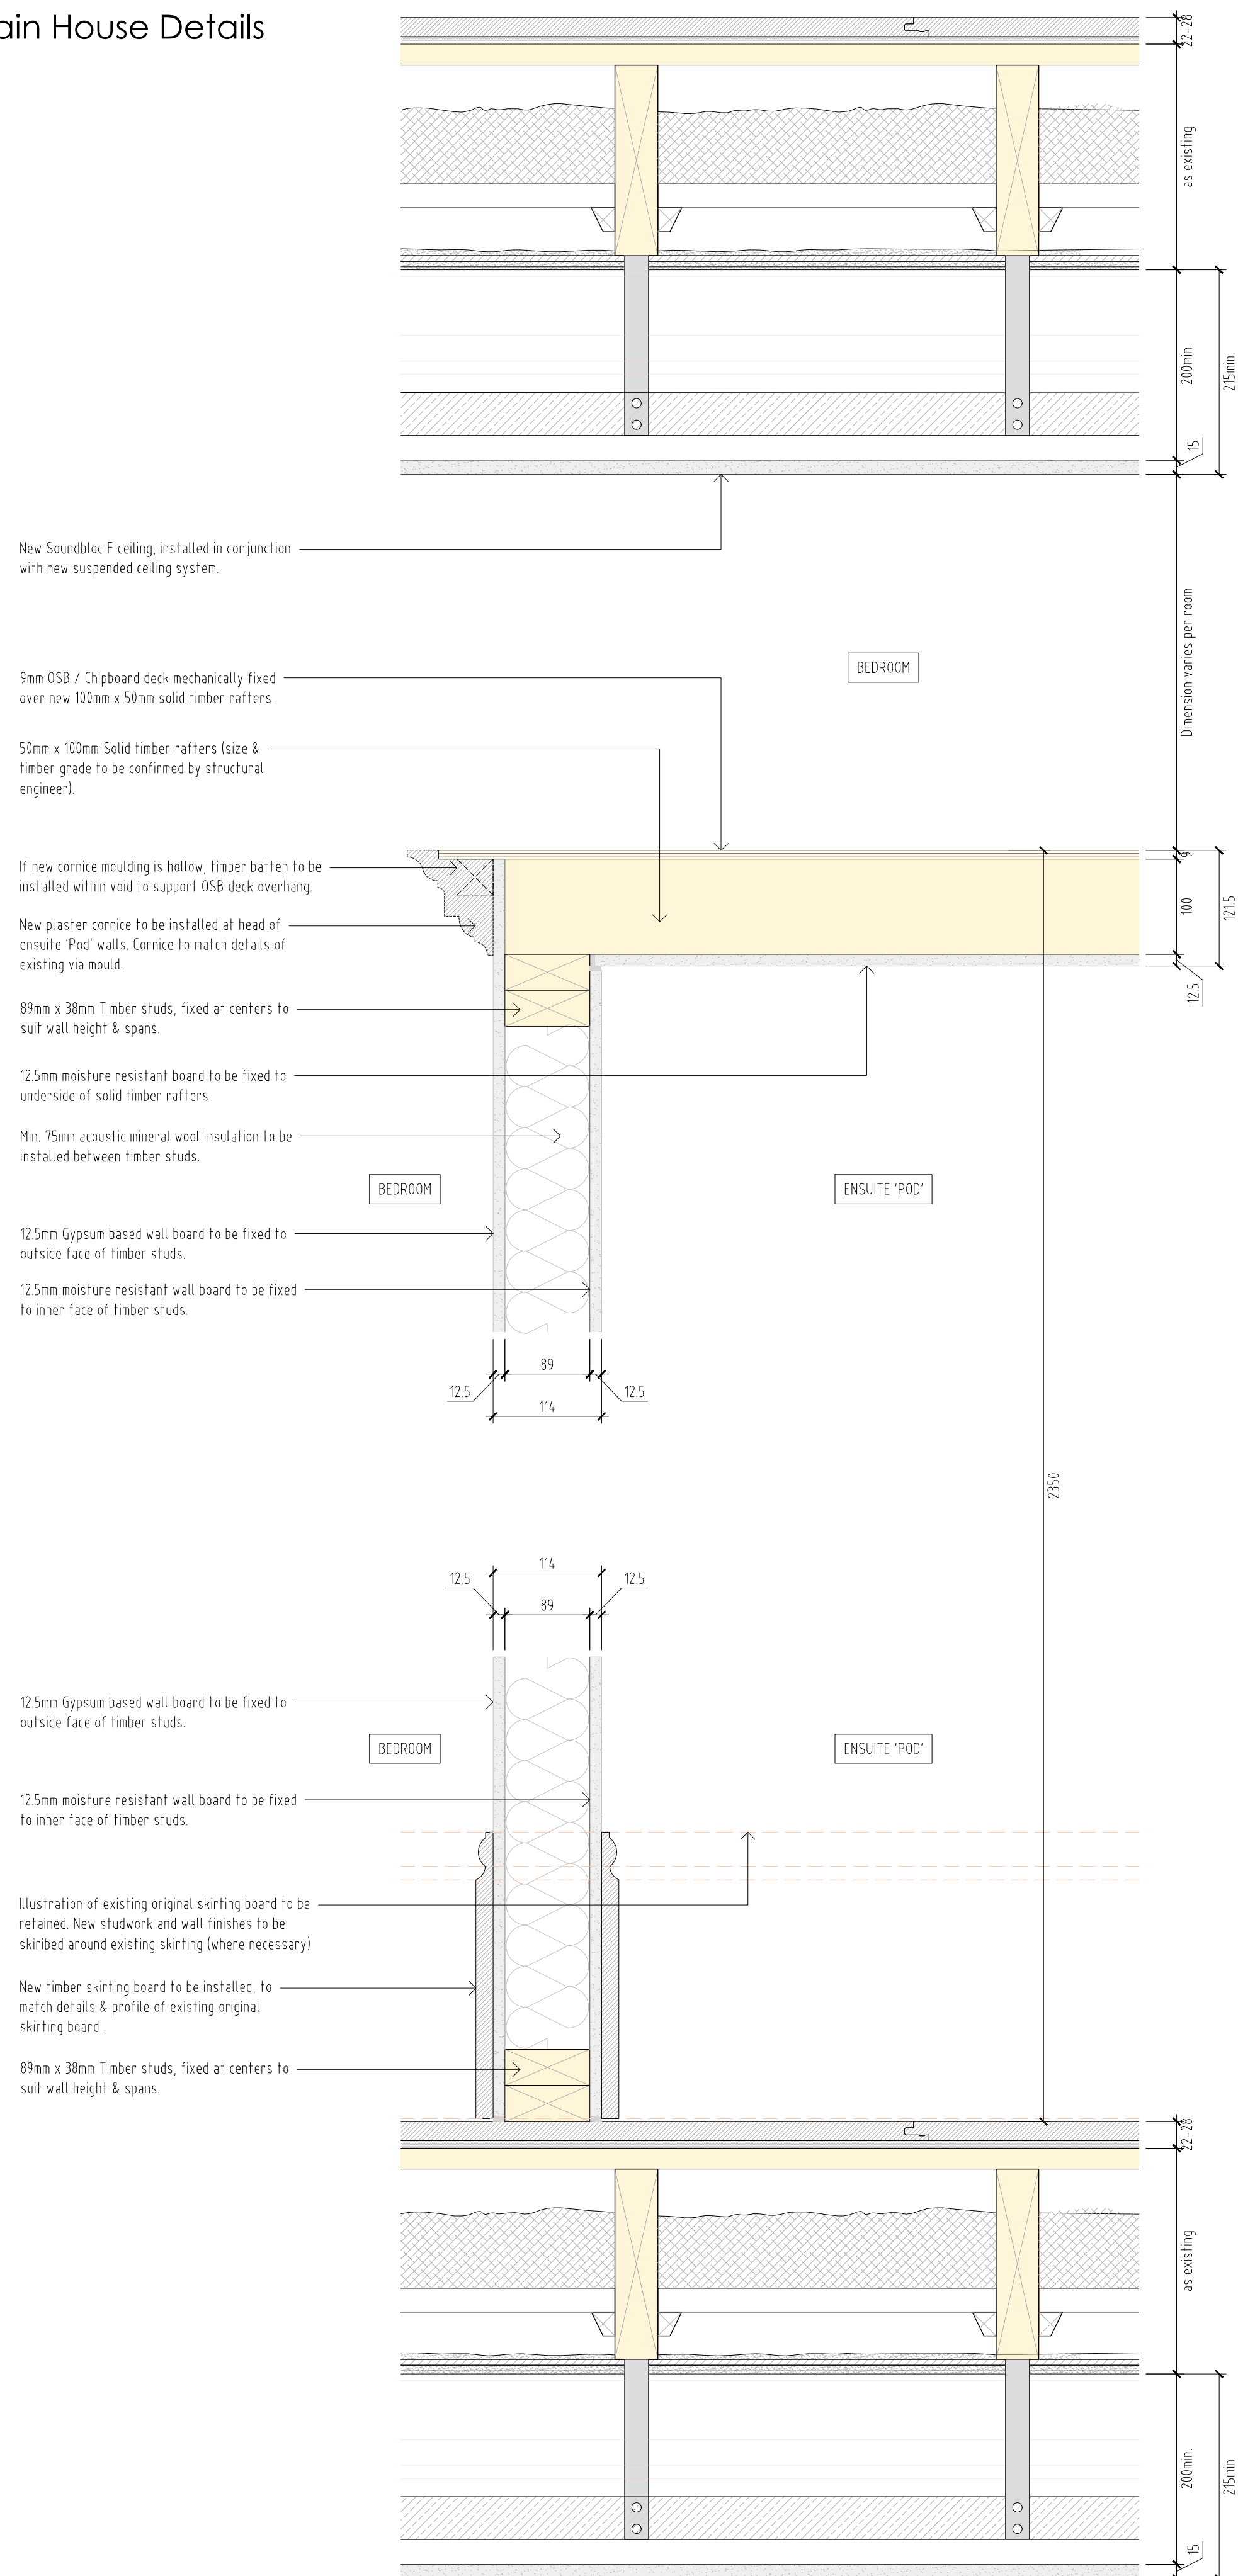


Internal wall / separating floor junction


DO NOT SCALE FROM THIS DRAWING - REPORT ANY DISCREPANCIES TO
DESIGNER PRIOR TO COMMENCING WORKS

ALL DIMENSIONS TO BE VERIFIED BY THE CONTRACTOR ON SITE

THIS DRAWING REMAINS THE COPYRIGHT OF
TURNER JACKSON + DAY ASSOCIATES
AND CANNOT BE REPRODUCED WITHOUT WRITTEN CONSENT

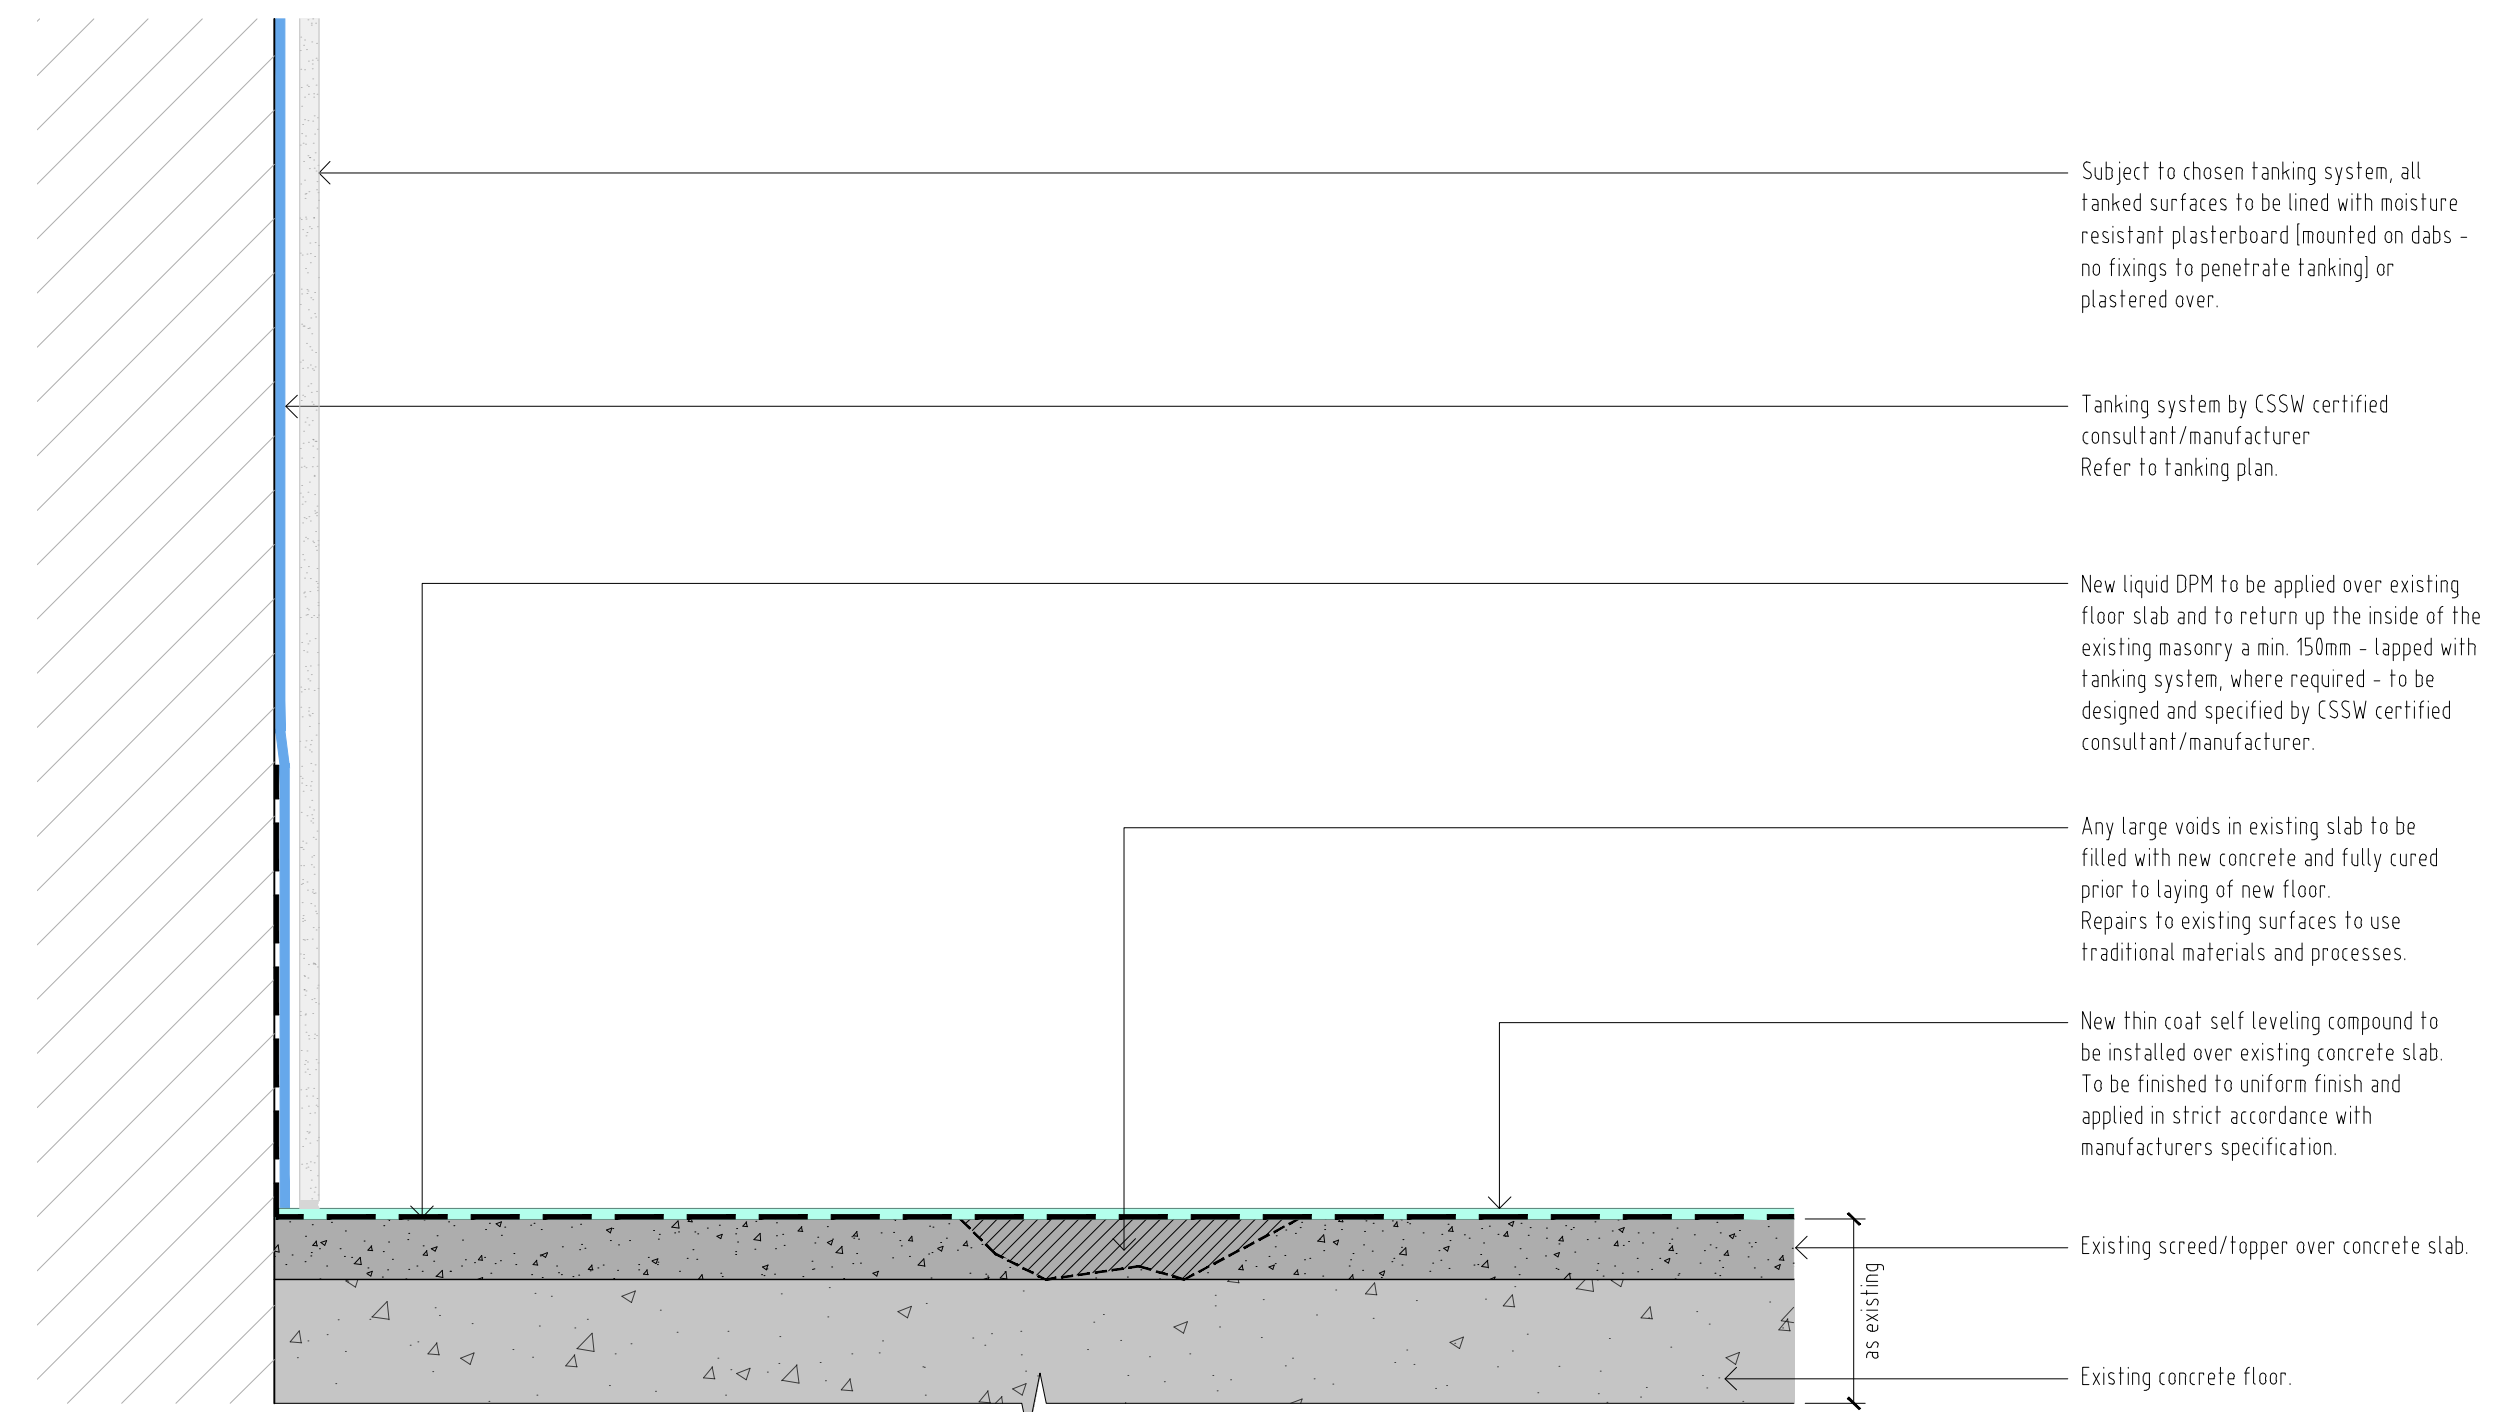

Floor tanking detail - New floor covering over LGF existing slab / tanking system
Unit 2 - Living / Kitchen / Dining

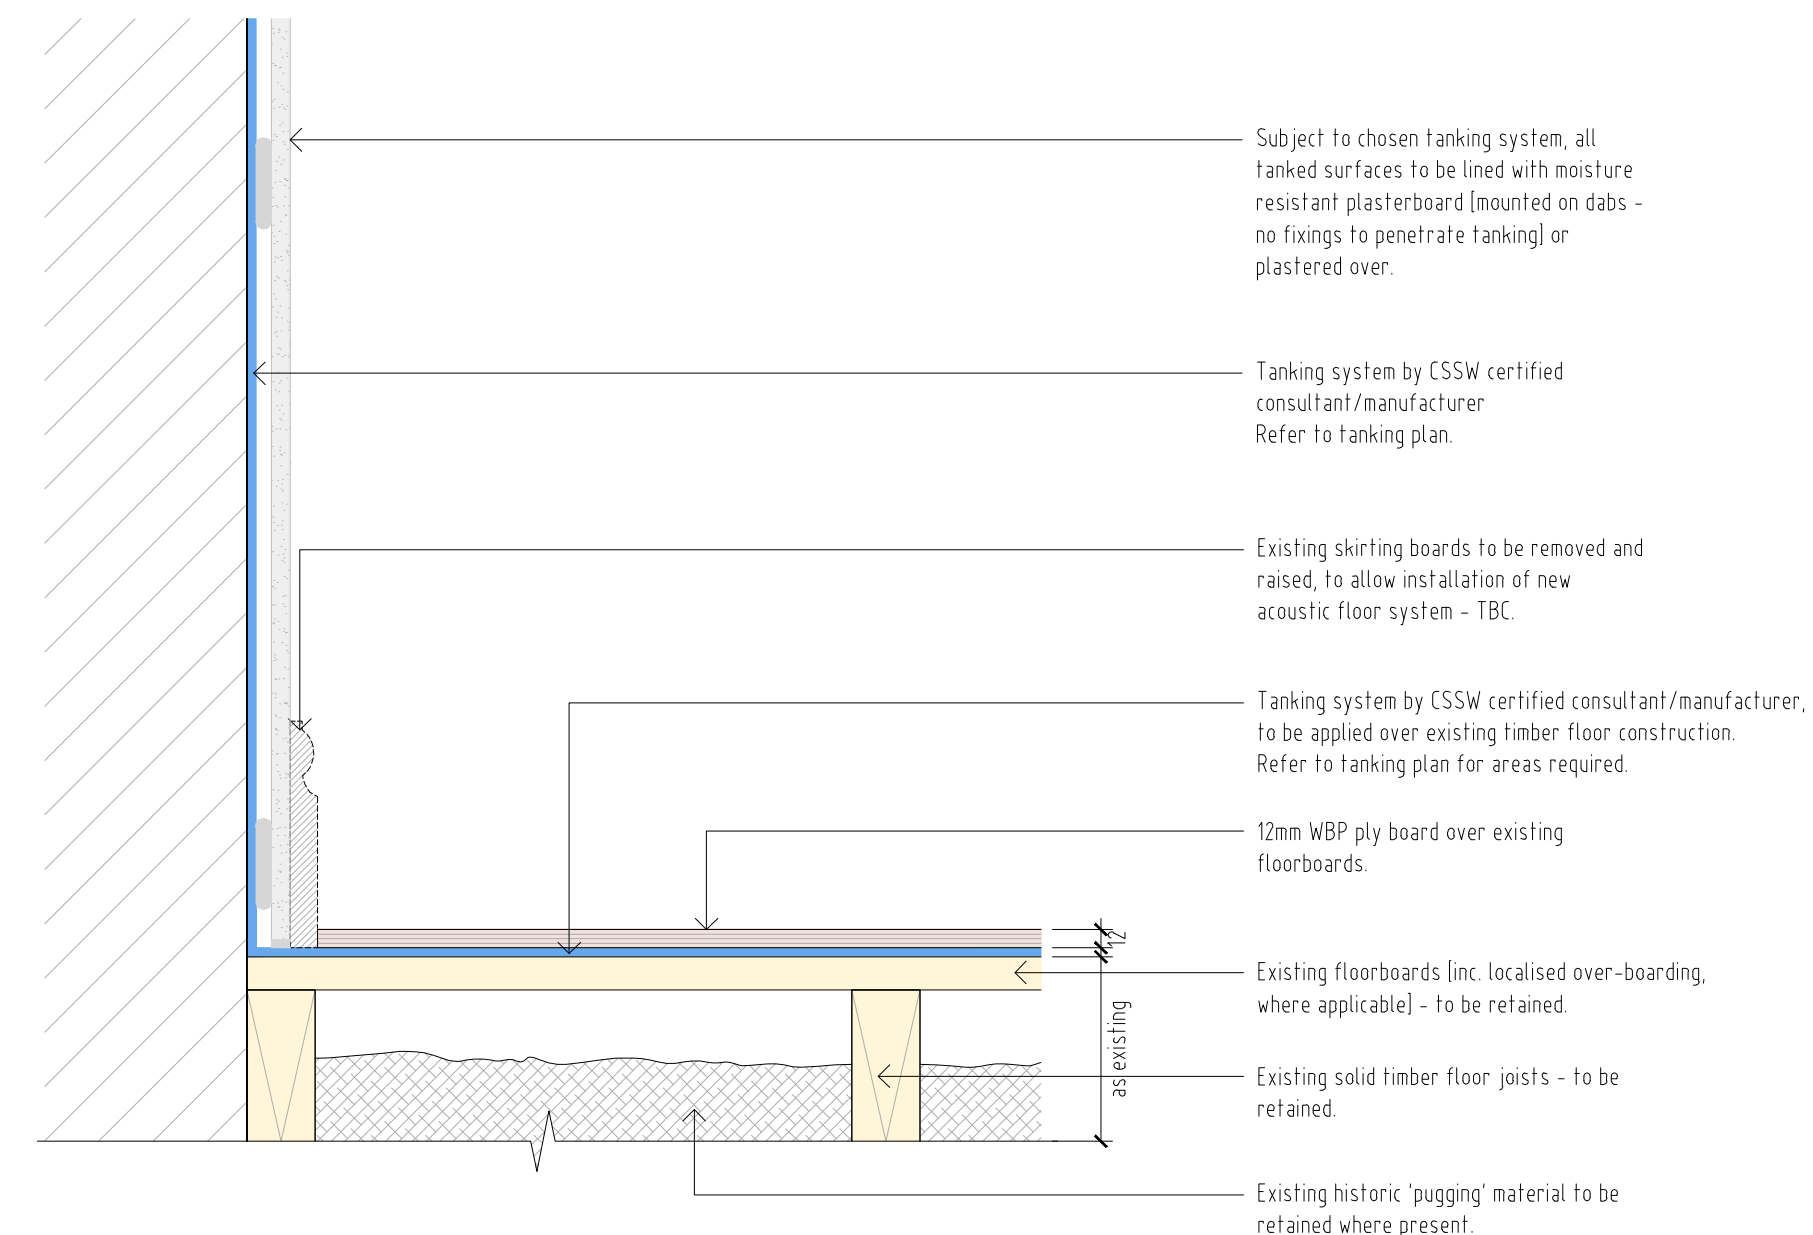

Floor tanking detail - New floor covering over LGF existing
timber floor / tanking system
Unit 1 - Living / Kitchen / Dining & Bedroom 1

TURNER
JACKSON+DAY
ASSOCIATES

Radio House
Thanet Way, Whitstable
Kent CT5 3QX

t: 01227 261453
e: enquiries@tjda.co.uk
www.turnerjacksonday.co.uk

client details

Custom House (Gravesend) Limited

project details

Custom House

The Terrace, Gravesend, DA12 2BW

drawing title

Main House Details 5

Wall and Floor Junctions

date	scale	drawn by	checked by
Oct'24	1:5@A1	NS	

project no:	drawing no.	revision
1735	C14.43	