


Main House Details


DO NOT SCALE FROM THIS DRAWING - REPORT ANY DISCREPANCIES TO DESIGNER PRIOR TO COMMENCING WORKS

ALL DIMENSIONS TO BE VERIFIED BY THE CONTRACTOR ON SITE


THIS DRAWING REMAINS THE COPYRIGHT OF
TURNER JACKSON + DAY ASSOCIATES
AND CANNOT BE REPRODUCED WITHOUT WRITTEN CONSENT

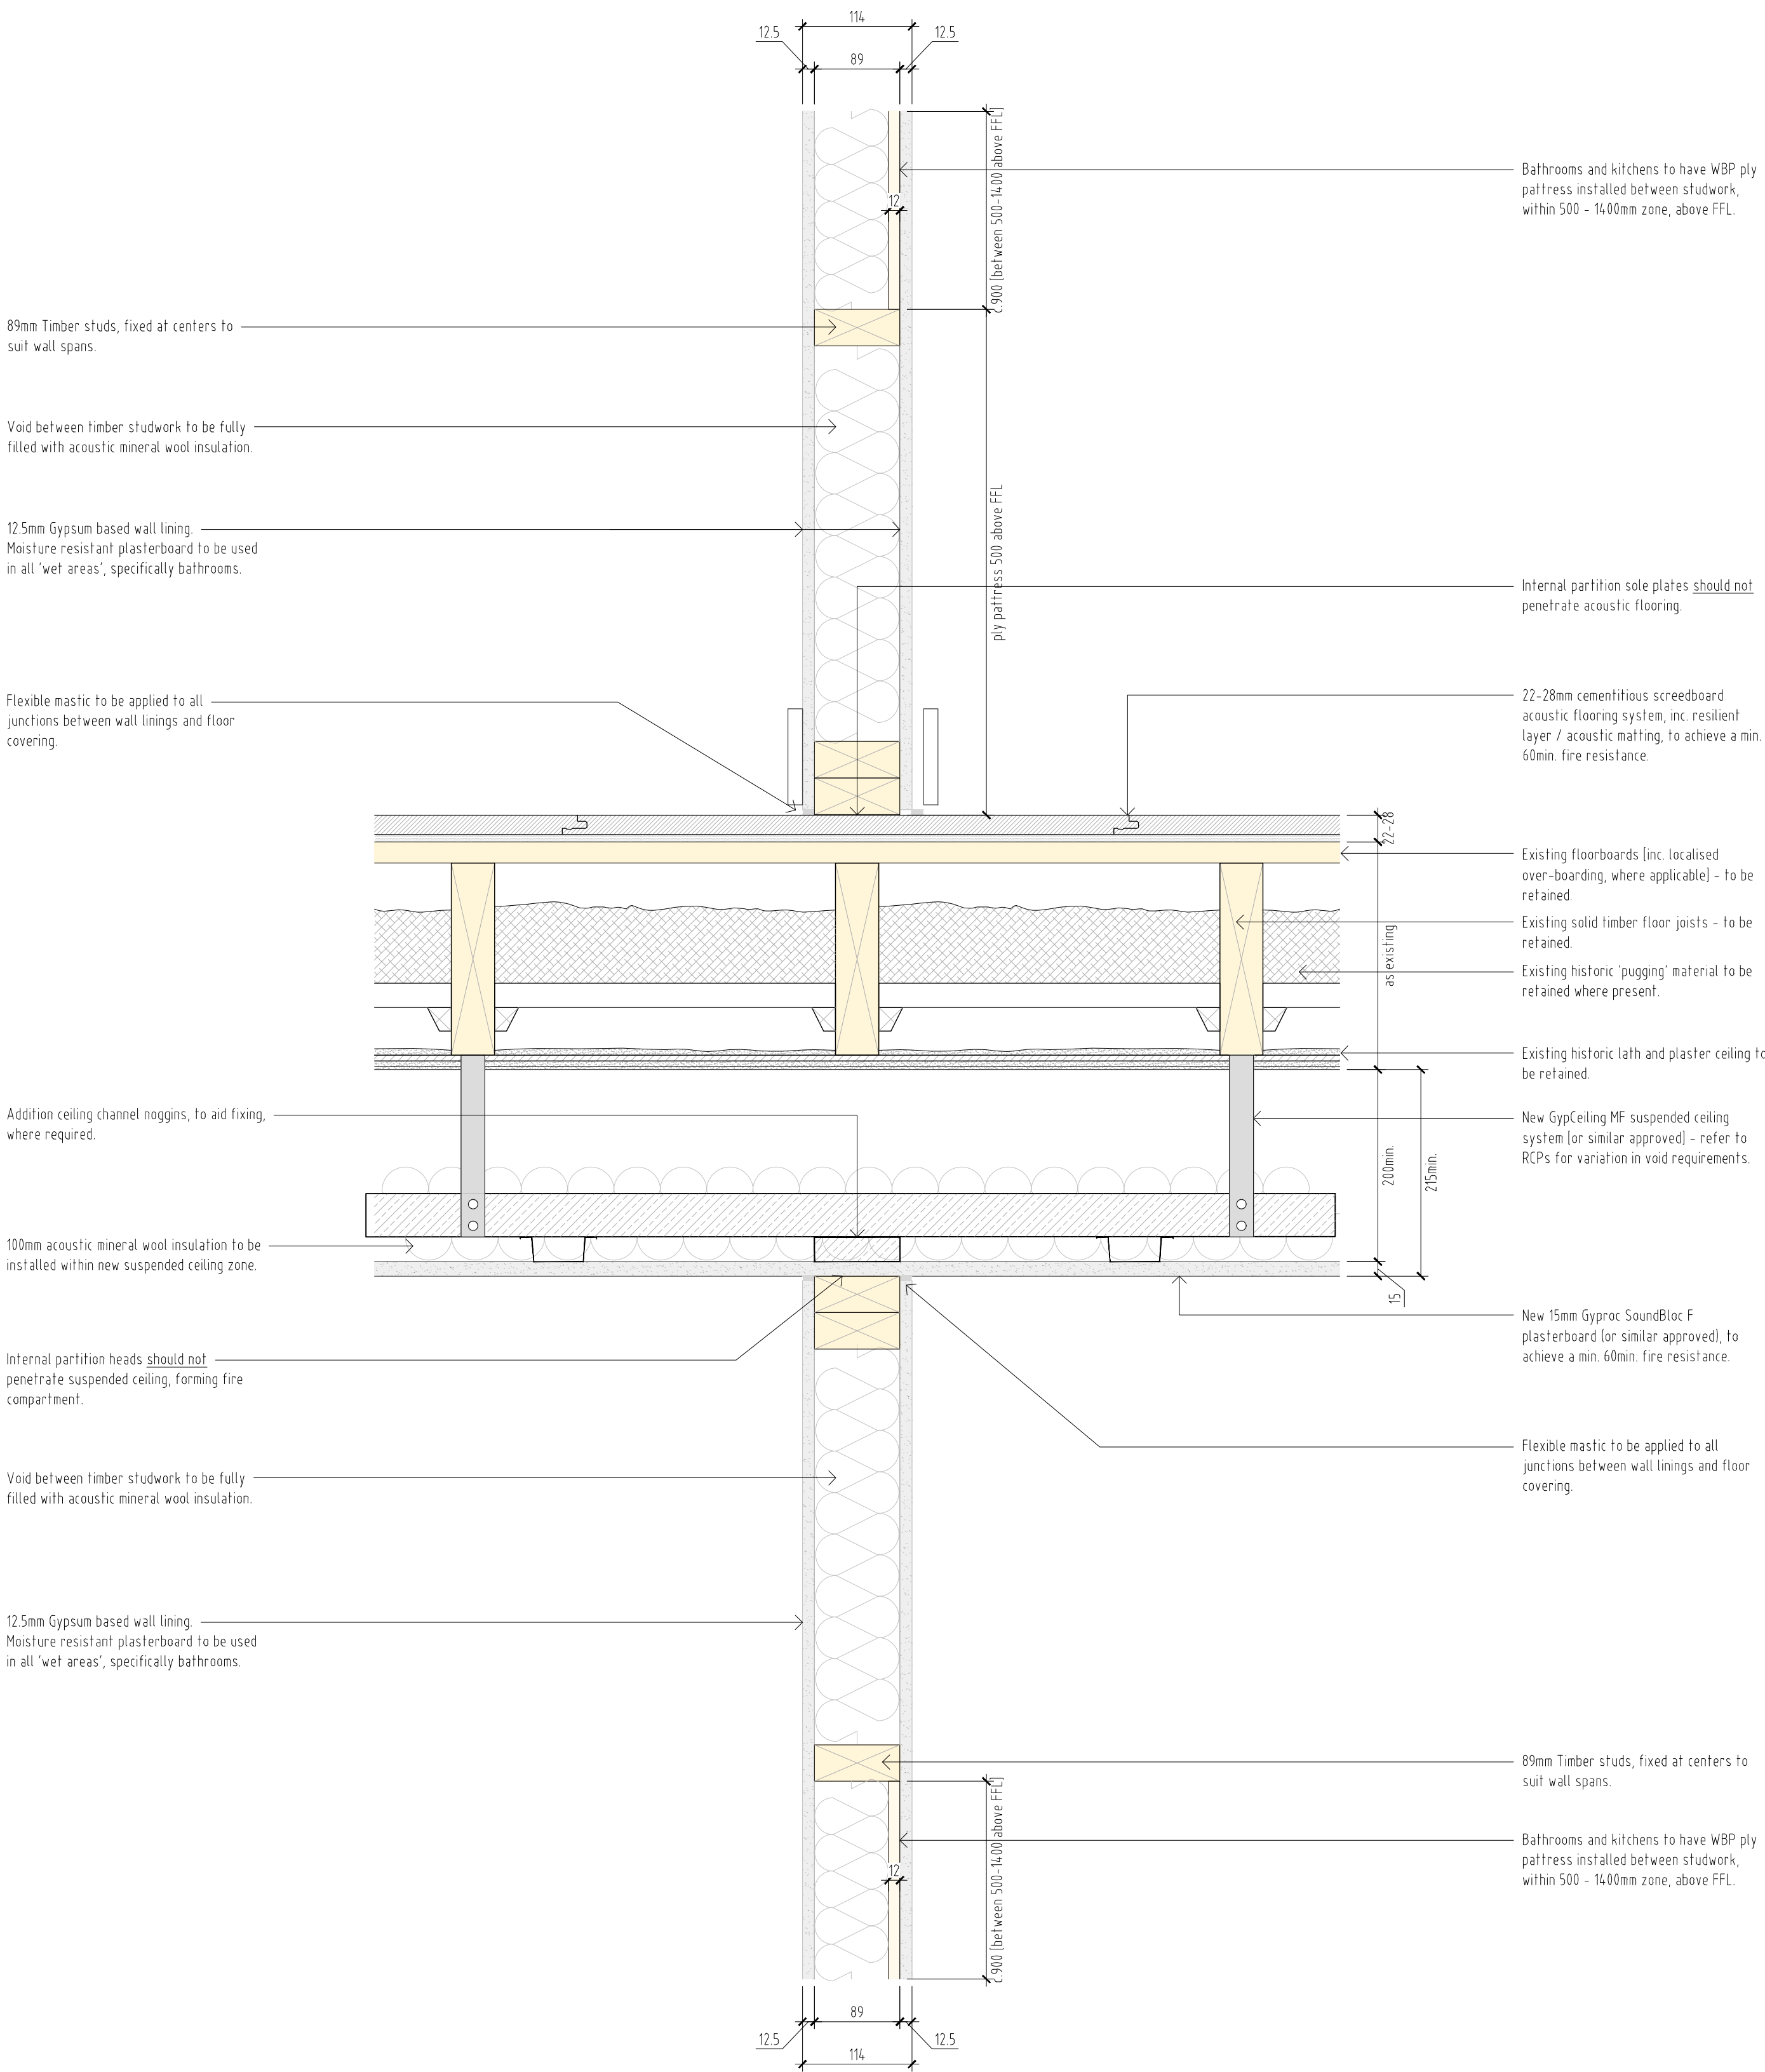


Internal wall / separating floor junction

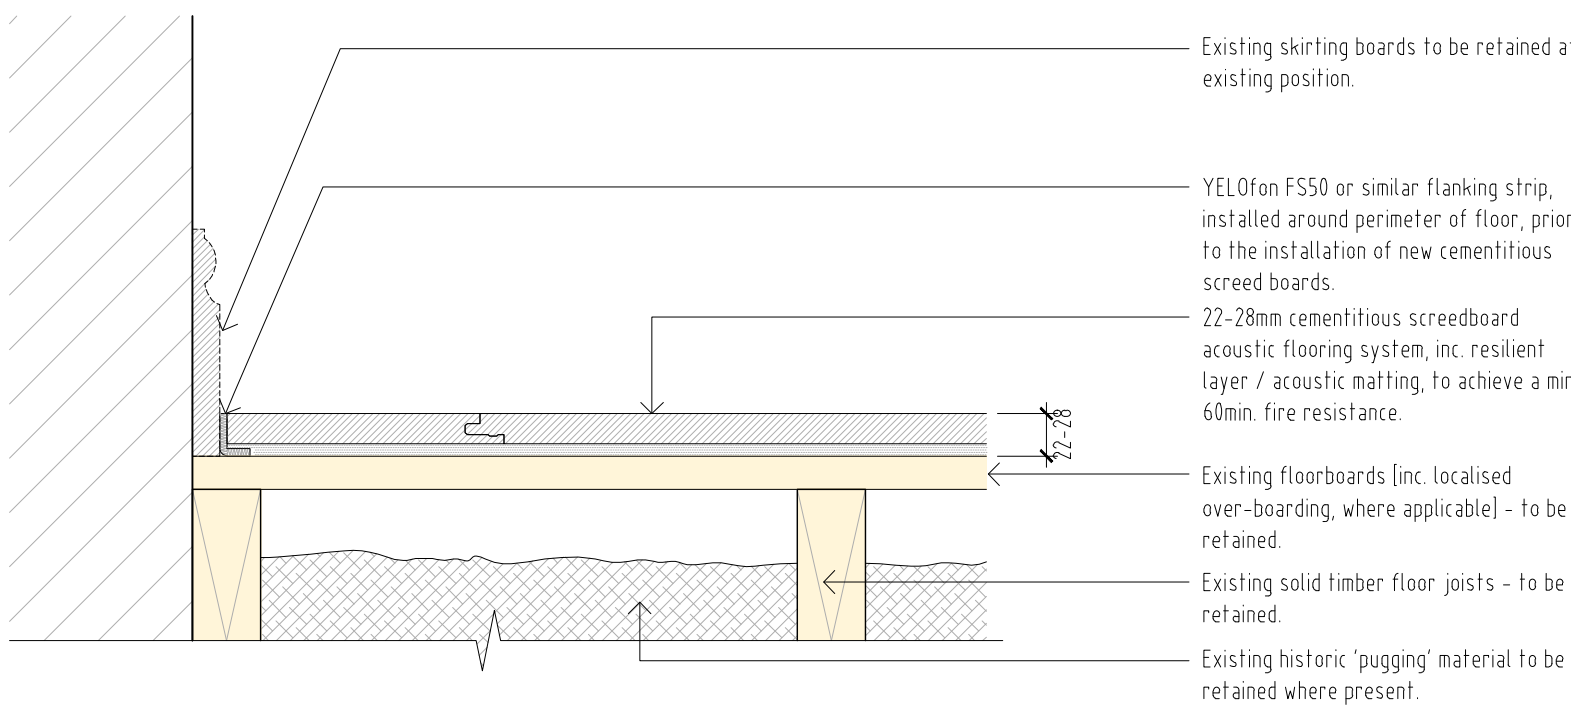

Floor finishes detail - Cement board over existing timber floor

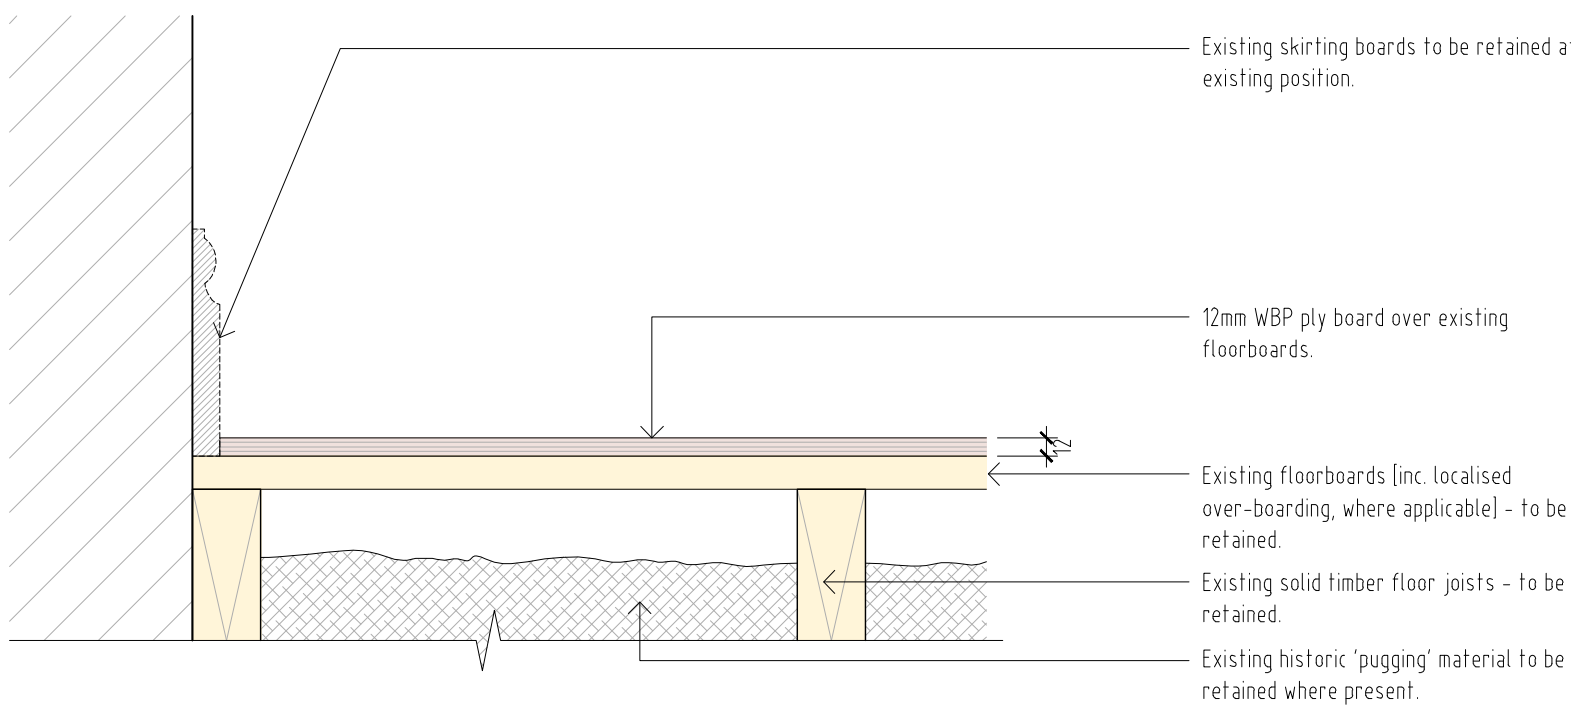

Floor finishes detail - Ply board over existing timber floor

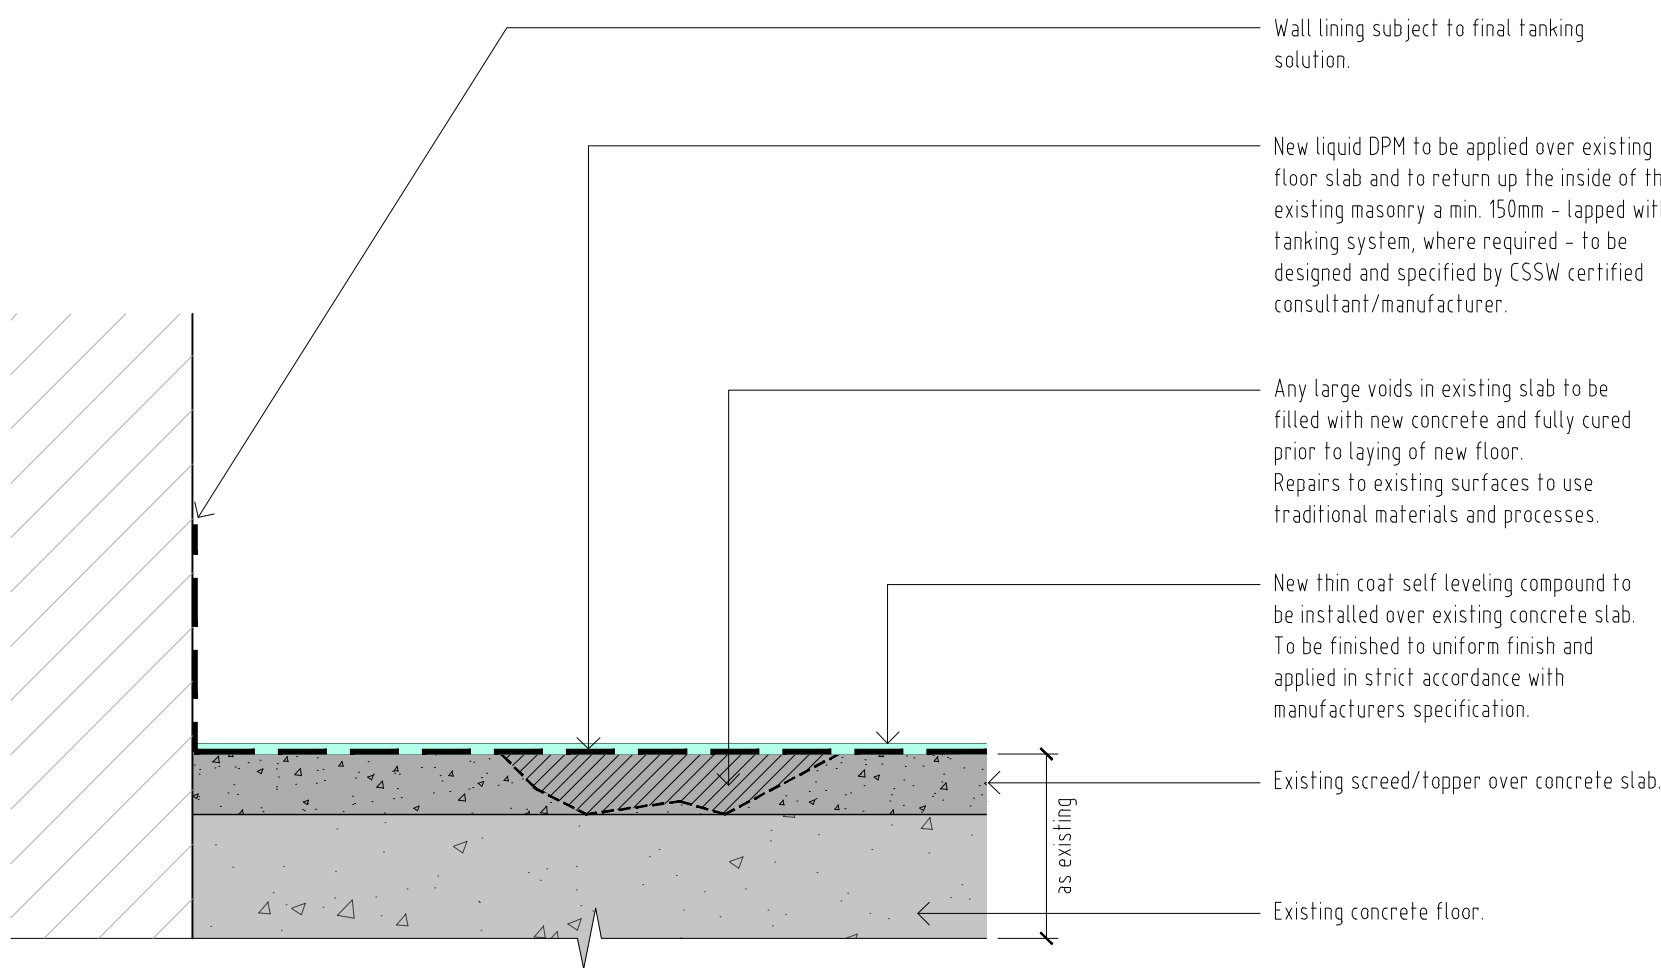

Floor finishes detail - Lower ground floor finish

REV	DESCRIPTION	DATE	BY	CHKD
-----	-------------	------	----	------

TURNER JACKSON+DAY
ASSOCIATES

Radio House
Thanet Way, Whitstable
Kent CT5 3QX

t: 01227 261453
e: enquiries@tjda.co.uk
www.turnerjacksonday.co.uk

client details
Custom House (Gravesend) Limited

project details
Custom House
The Terrace, Gravesend, DA12 2BW

drawing title
Main House Details 4
Wall and Floor Junctions

date scale drawn by checked by
Oct'24 1:5@A1 NS

project no:	drawing no:	revision
1735	C14.42	