


Window Types
Outbuildings

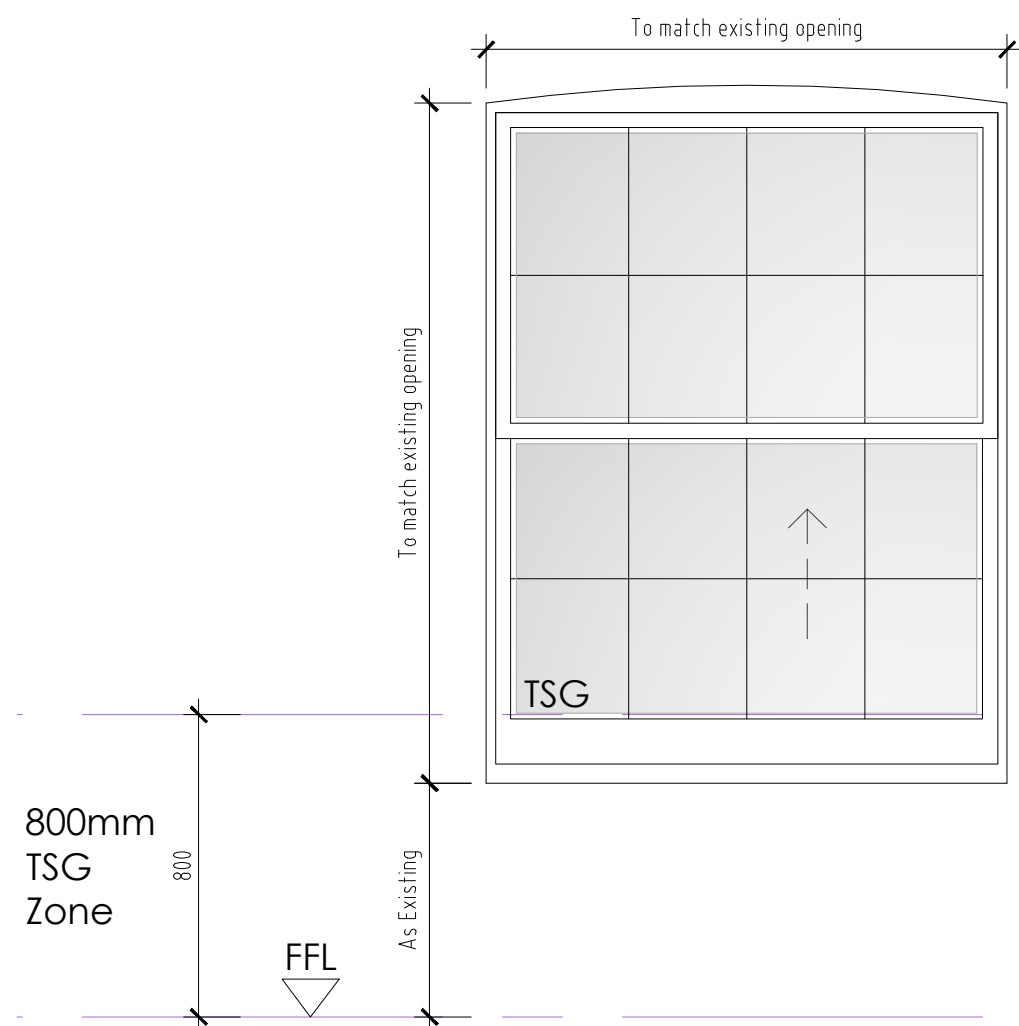


Window Type 1
S.O to match existing opening.
Replacement sash window.
Toughened safety glass.

U12/WG01, U12/WG02


U13/WG01, U13/WG02, U13/WG03

U14/WG01, U14/WG02

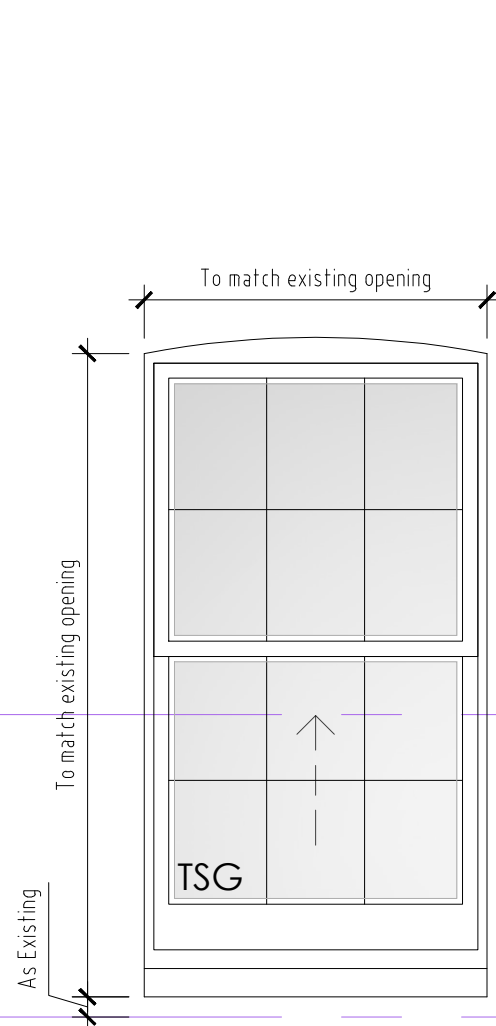

Window Type 2
S.O to match existing opening.
Replacement sash window.
Toughened safety glass.

U15/WG01

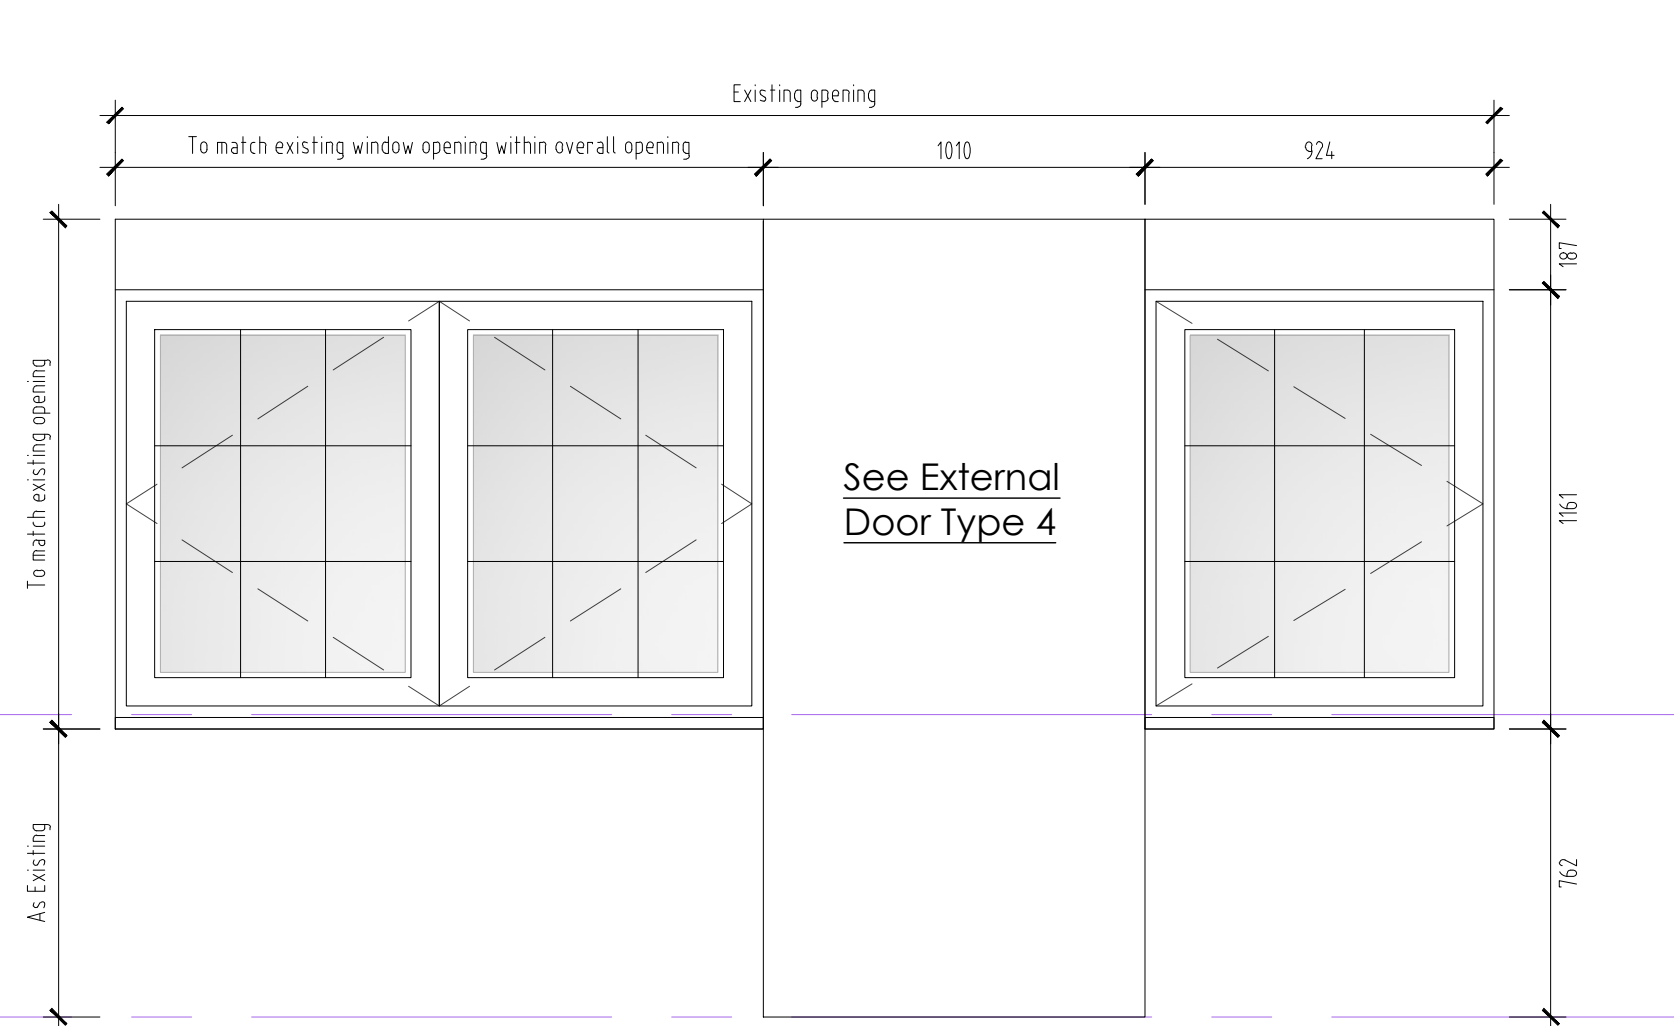


Window Type 3
S.O to match existing opening.
Timber casements.

U16/WG02



Window Type 4
924mm x 1348mm S.O
Timber casement window.


U16/WG01

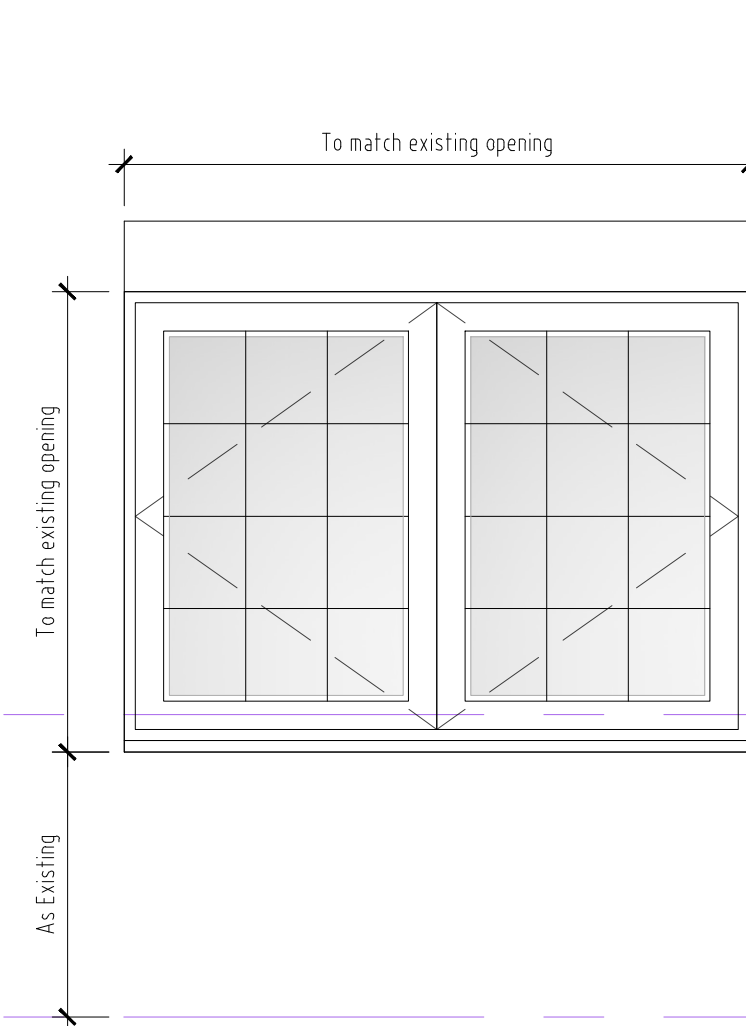

Window Type 5
S.O to match existing opening.
Timber casement.

U17/WG01

U19/WG01

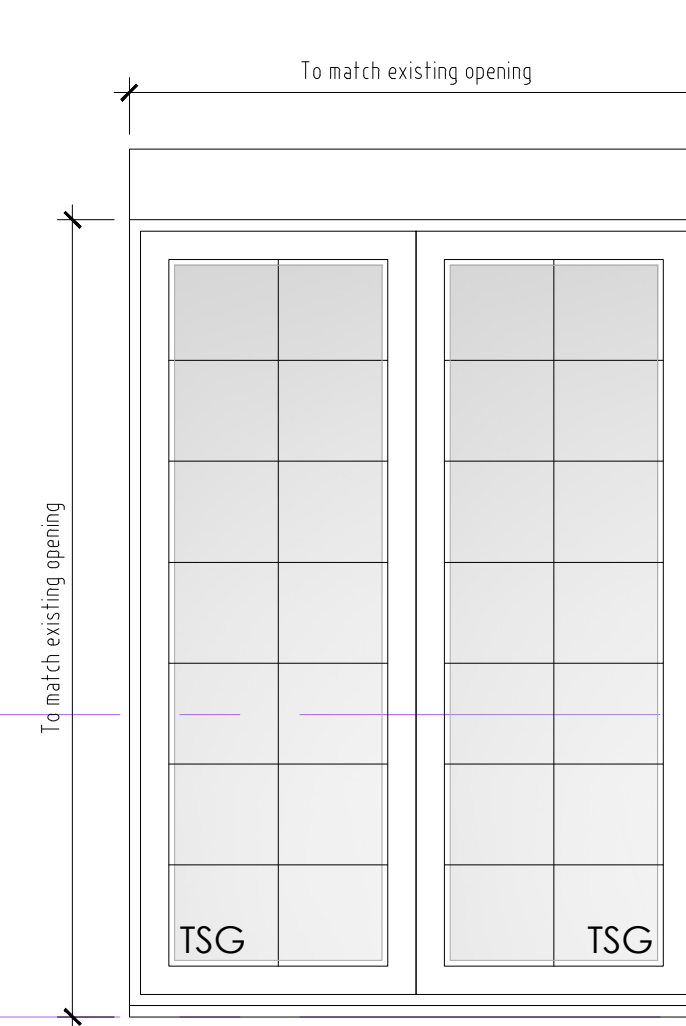

Window Type 6
S.O to match existing opening.
Toughened safety glass.
Timber casement.

U18/WG01



Key

- Existing windows and external doors to be retained and repaired as necessary, in accordance with method statement.
- New single glazed, white painted timber sash window.
- New single glazed, white painted timber fixed window.
- New double glazed, aluminium dark grey windows.
- New double glazed, low profile white painted timber flush casement windows.
- New double glazed, aluminium dark grey windows, with dark grey powder coated aluminium surrounds.
- New double glazed, white painted timber sash windows.
- New double glazed, aluminium dark grey door.
- New double glazed, white timber painted french doors with side lights.
- New double glazed aluminium dark grey door, with dark grey powder coated aluminium surrounds.
- New composite 4 panel front door, painted blue to match main house aesthetic.
- New double glazed aluminium dark grey sliding door.
- New double glazed aluminium dark grey front door.
- New double glazed, heritage style roof lights.
- New double glazed aluminium roof lights.
- New double glazed, fixed aluminium black window.
- New double glazed, crittall style, black powder coated aluminium arch windows.


For specific window and door locations and elevation types refer to drawings information listed below:

Door and Window Location Elevations

- 1735 - C14.1_Main House Elevations
- 1735 - C14.2_Outbuilding Elevations
- 1735 - C14.3_Workshop Elevations
- 1735 - C14.4_Boathouse Elevations
- 1735 - C14.5_New Build Elevations


Door and Window Types Details

- 1735 - C14.16
- 1735 - C14.17
- 1735 - C14.20

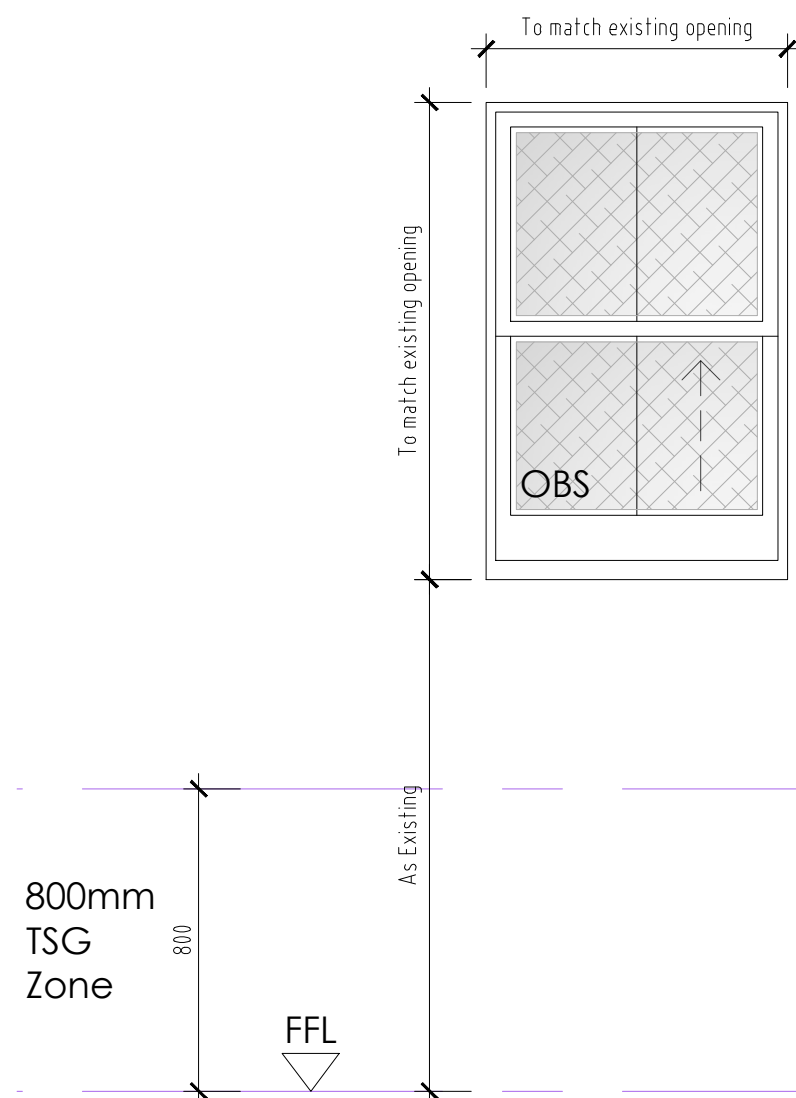

Window Type 7
S.O to match existing opening.
Replacement sash window.
Obscure glazing.


U12/WF01

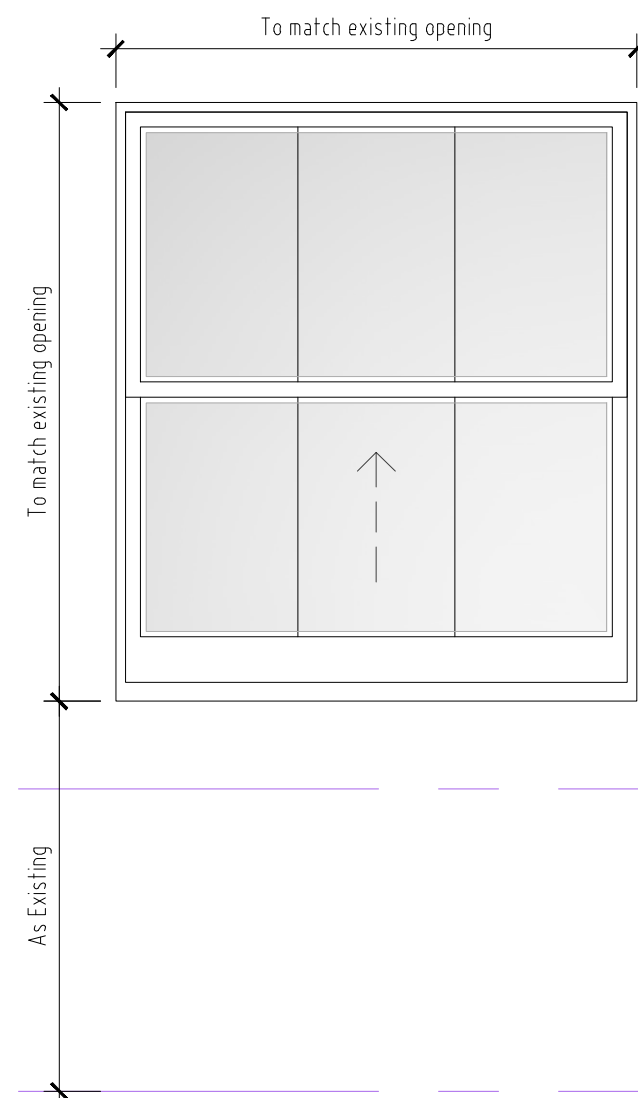

Window Type 8
S.O to match existing opening.
Replacement sash window.



U12/WF02, U12/WF03

U13/WF01, U13/WF02, U13/WF03

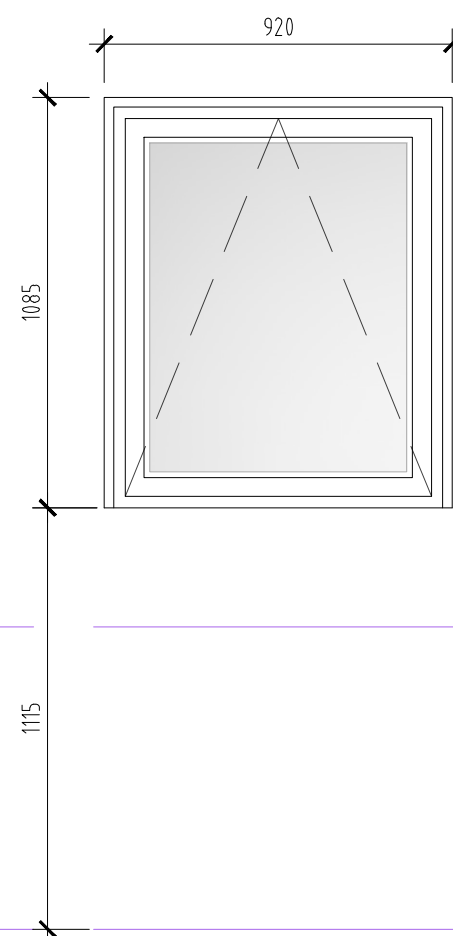



Window Type 9
920mm x 1200mm S.O
Aluminium casement window.

U14/WF01, U14/WF02

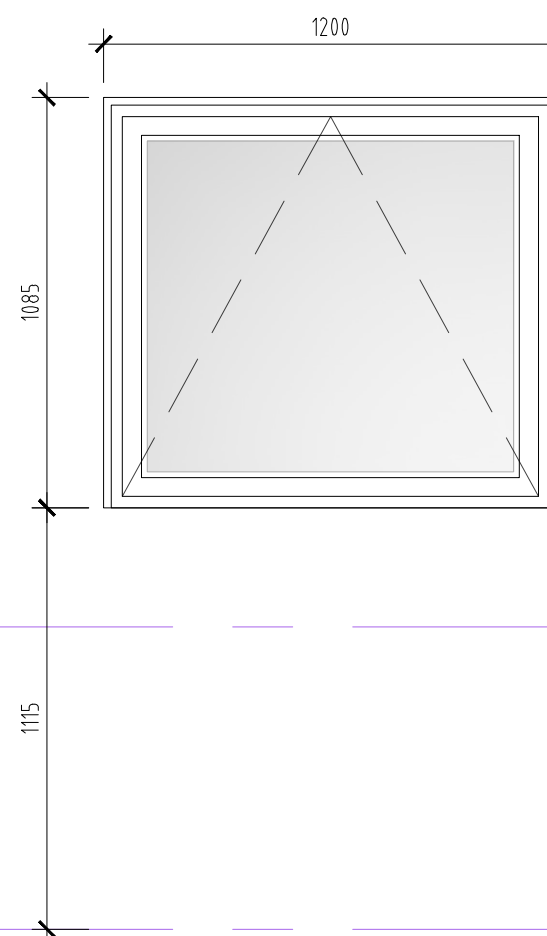 



Window Type 10
1200mm x 1200mm S.O
Aluminium casement window.

U14/WF03

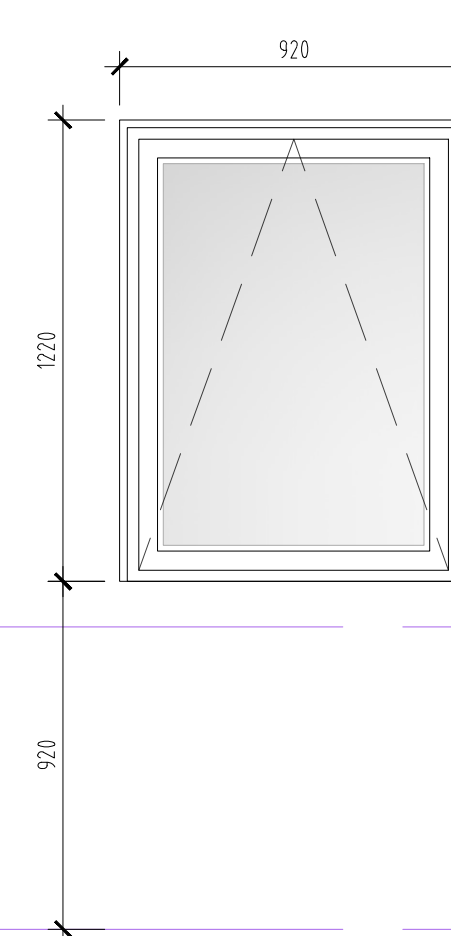 

Window Type 11
920mm x 1225mm S.O
Aluminium casement window.

U15/WF01, U15/WF02

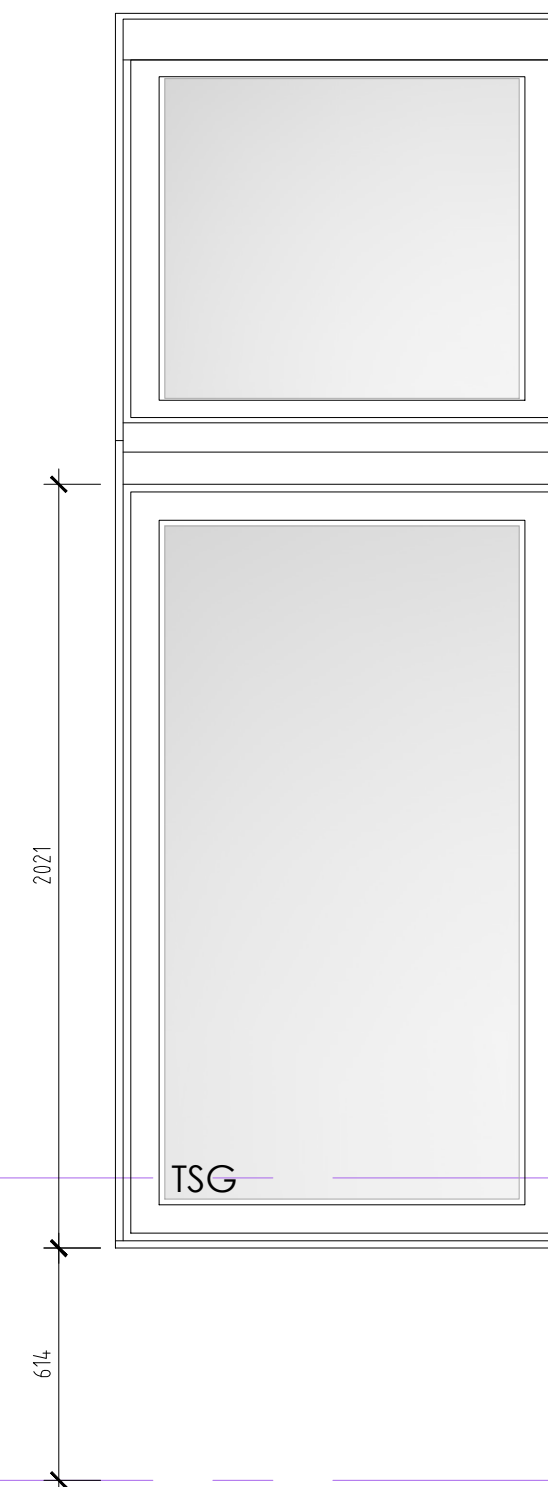
 


Window Type 12
S.O TBC
Aluminium casement window.

U14/WS03

U16/WF01

U17/WF01

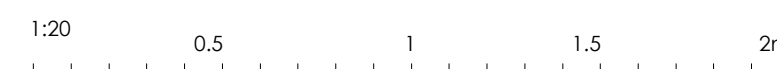 

REV	DESCRIPTION	DATE	BY	CHKD

**TURNER
JACKSON+DAY**
ASSOCIATES

Radio House
Thanet Way, Whitstable
Kent CT5 3DX
t: 01227 261453
e: enquiries@tjda.co.uk
www.turnerjacksonday.co.uk

client details
Custom House (Gravesend) Limited

project details
Custom House
The Terrace, Gravesend, DA12 2BW

drawing title
Window Types Elevations 1 of 3
Outbuildings

date scale drawn by checked by
Sept '24 1:20@A1 RG

project no.	drawing no.	revision
1735	C14.8	