

DO NOT SCALE FROM THIS DRAWING - REPORT ANY DISCREPANCIES TO DESIGNER PRIOR TO COMMENCING WORKS

ALL DIMENSIONS TO BE VERIFIED BY THE CONTRACTOR ON SITE

THIS DRAWING REMAINS THE COPYRIGHT OF
TURNER JACKSON + DAY ASSOCIATES
AND CANNOT BE REPRODUCED WITHOUT WRITTEN CONSENT




Key

New single glazed, white painted timber sash window.


For specific window and door locations and elevation types refer to drawings information listed below:

Door and Window Location Elevations
- 1735 - C14.1_Main House Elevations


Door and Window Types Elevations
- 1735 - C14.6_Door and Window Types Elevations - Main House. Window Types 1 - 7.

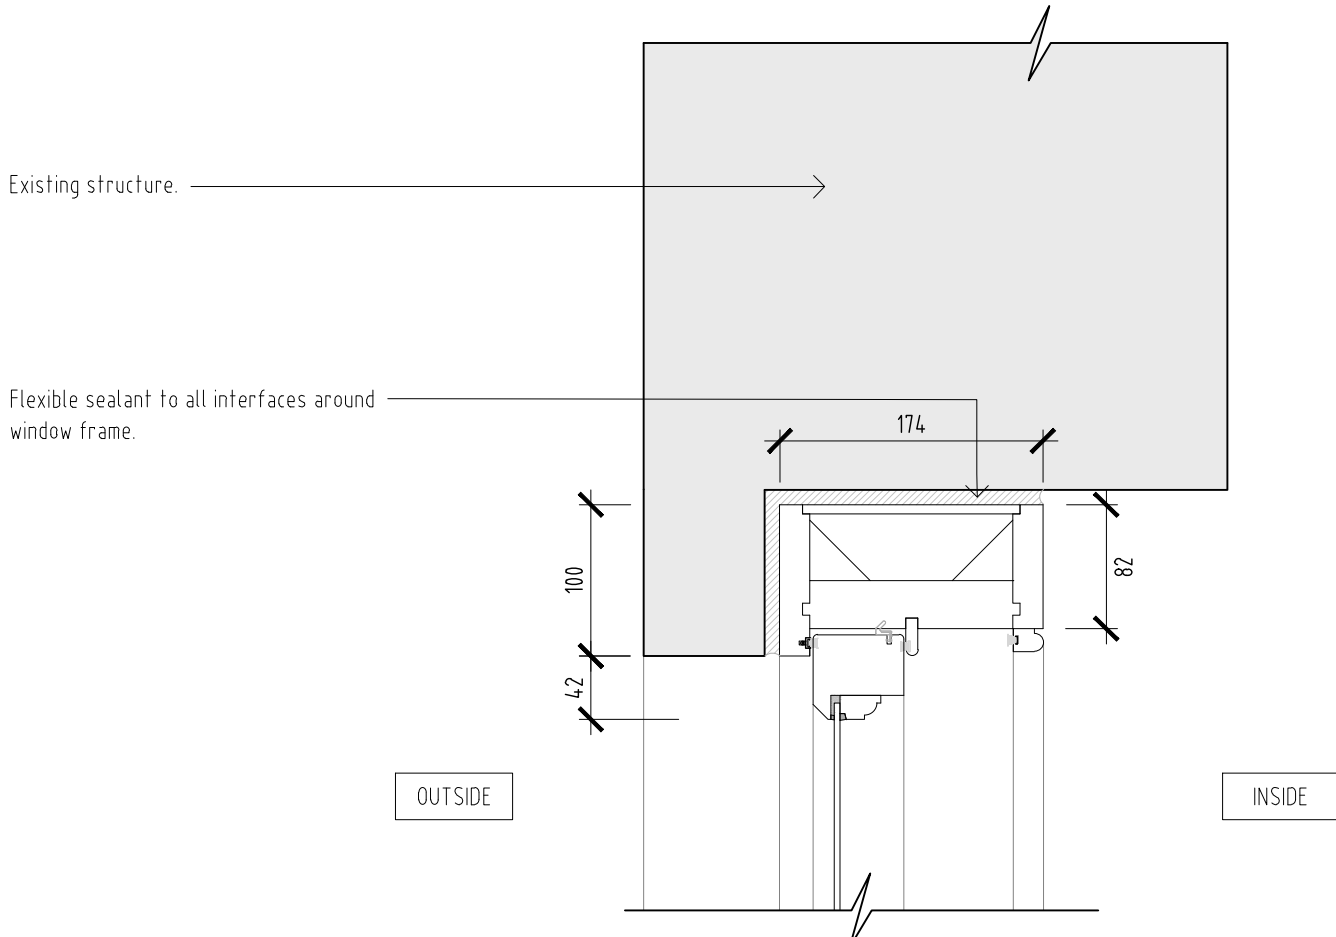


Single glazed timber box sash head detail

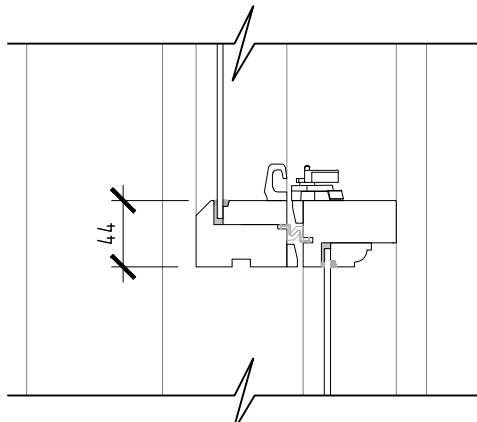

Single glazed timber box sash meeting rail detail

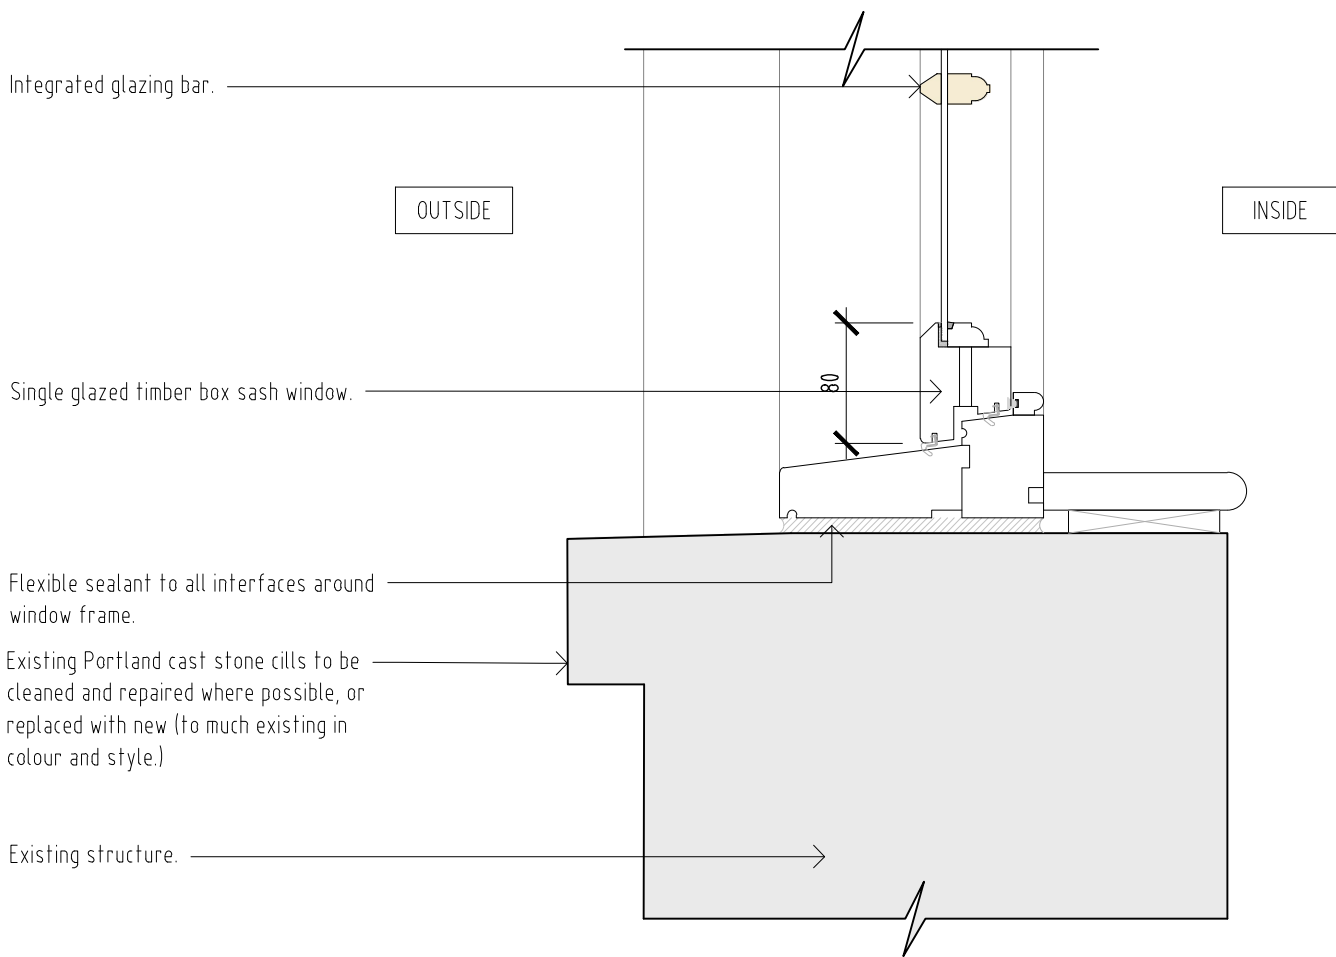

Single glazed timber box sash cill detail

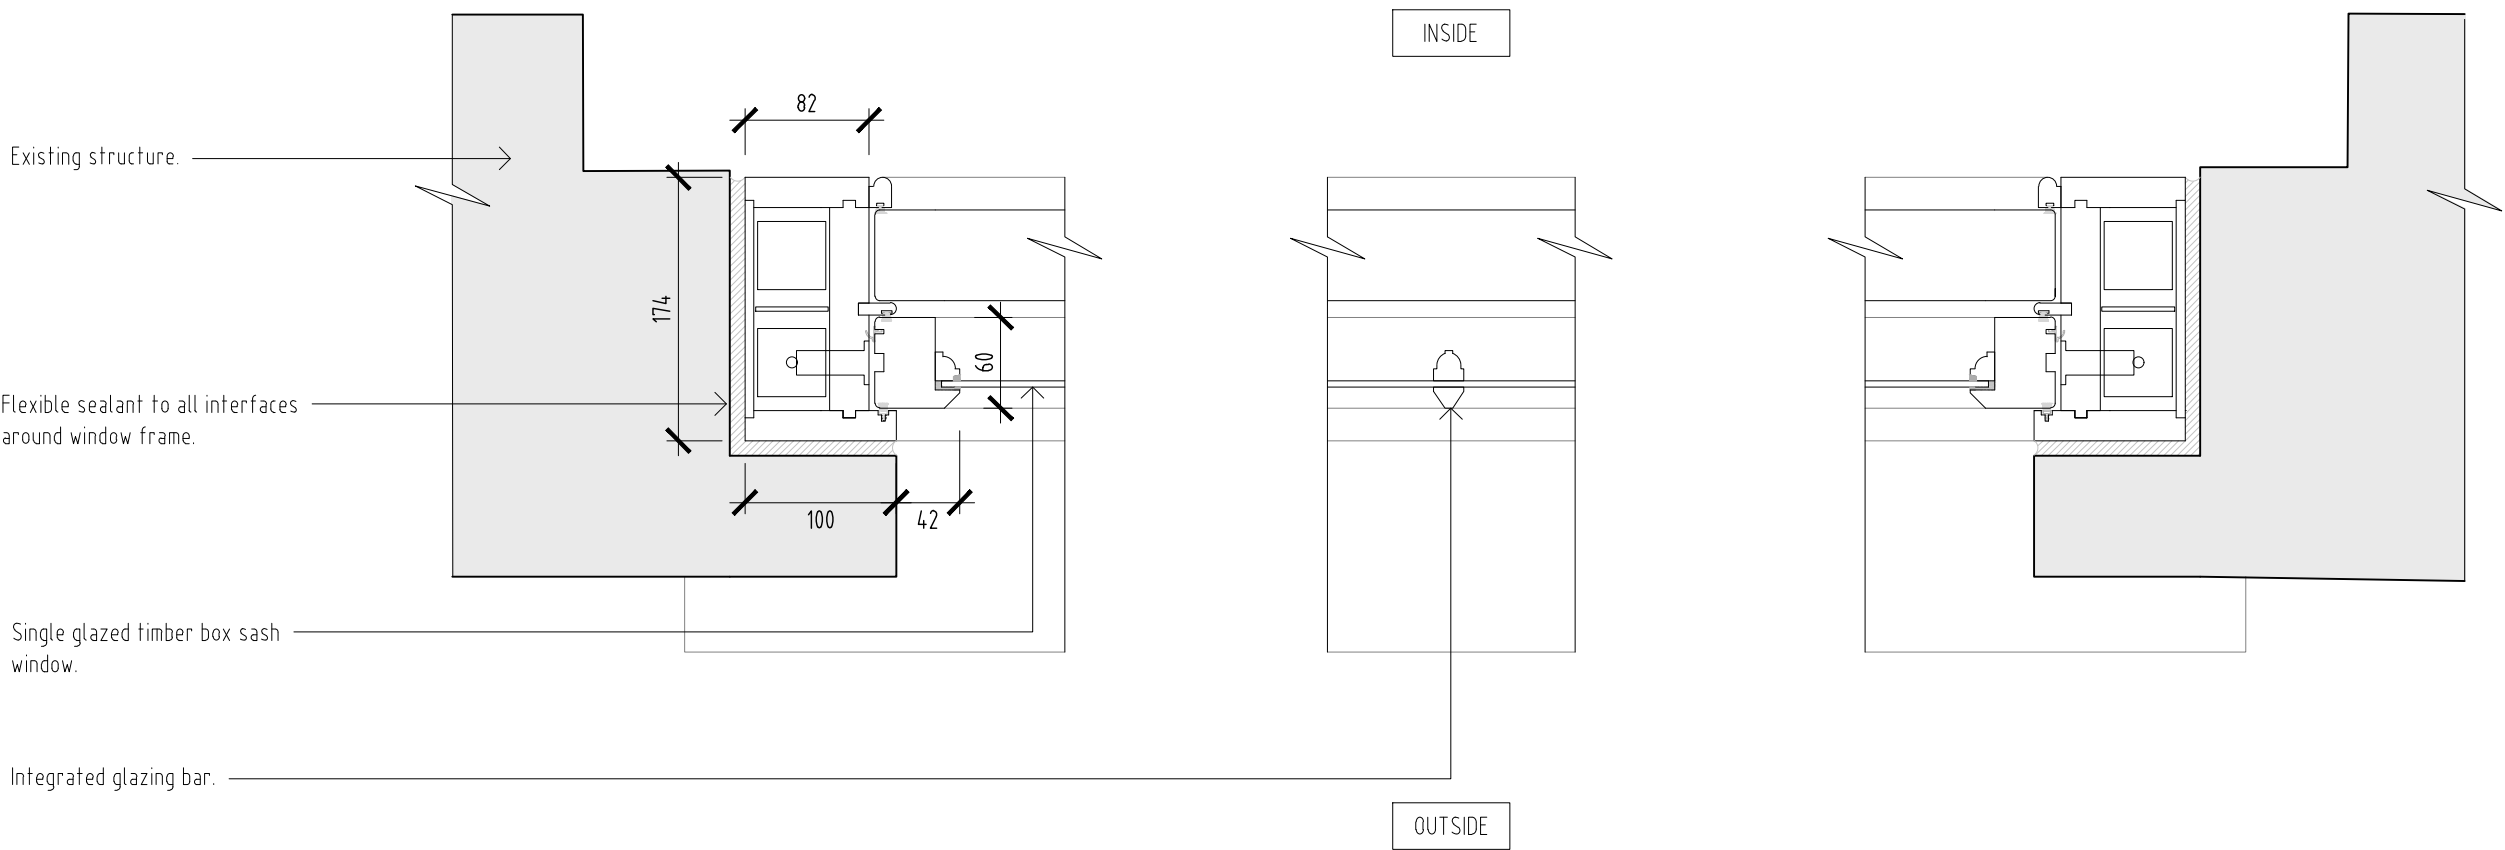

Single glazed timber box sash jamb detail

REV	DESCRIPTION	DATE	BY	CHKD
-----	-------------	------	----	------

TURNER
JACKSON+DAY
ASSOCIATES

Radio House
Thanet Way, Whitstable
Kent CT15 3DX
t: 01227 261453
e: enquiries@tjda.co.uk
www.turner-jacksonday.co.uk

client details
Custom House (Gravesend) Limited

project details
Custom House
The Terrace, Gravesend, DA12 2BW

drawing title
Single glazed timber box sash
Window detail 1

date scale drawn by checked by
Oct'24 1:5@A1 JH

project no:	drawing no:	revision
1735	C14.14	