

DO NOT SCALE FROM THIS DRAWING - REPORT ANY DISCREPANCIES TO DESIGNER PRIOR TO COMMENCING WORKS

ALL DIMENSIONS TO BE VERIFIED BY THE CONTRACTOR ON SITE

THIS DRAWING REMAINS THE COPYRIGHT OF
TURNER JACKSON + DAY ASSOCIATES
AND CANNOT BE REPRODUCED WITHOUT WRITTEN CONSENT




Key

New double glazed, white painted timber sash windows.


For specific window and door locations and elevation types refer to drawings information listed below:

Door and Window Location Elevations
- 1735 - C14.2_Outbuilding Elevations


Door and Window Types Elevations
- 1735 - C14.8_Door and Window Types Elevations - Outbuildings 1 of 3. Window Types 1, 2, 7 & 8.
- 1735 - C14.9_Door and Window Types Elevations - Outbuildings 2 of 3. Window Types 16, 17, 18, 19, 20 & 22.
- 1735 - C14.10_Door and Window Types Elevations - Outbuildings 3 of 3. Window Types 24 & 25.

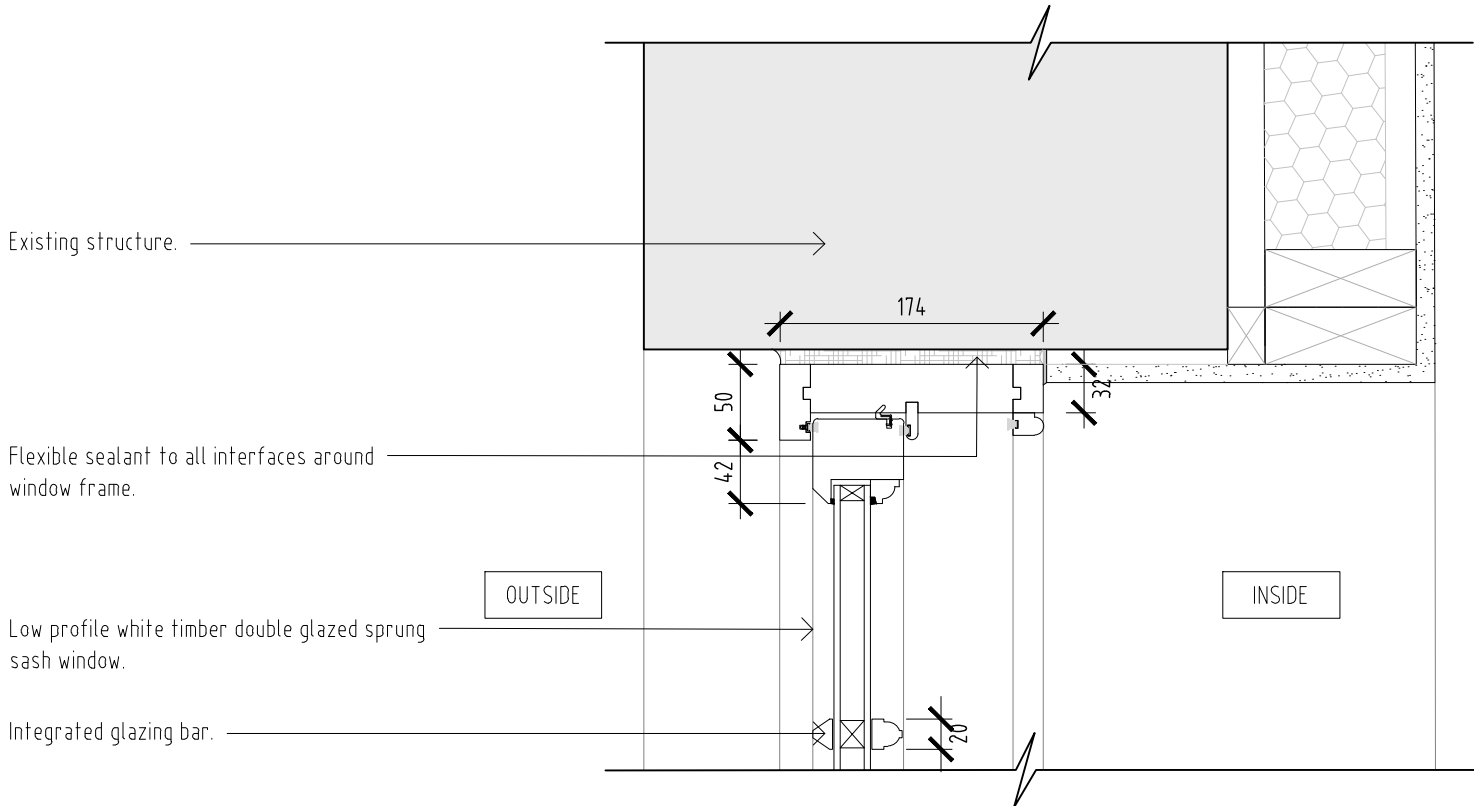


Double glazed timber sprung sash head detail

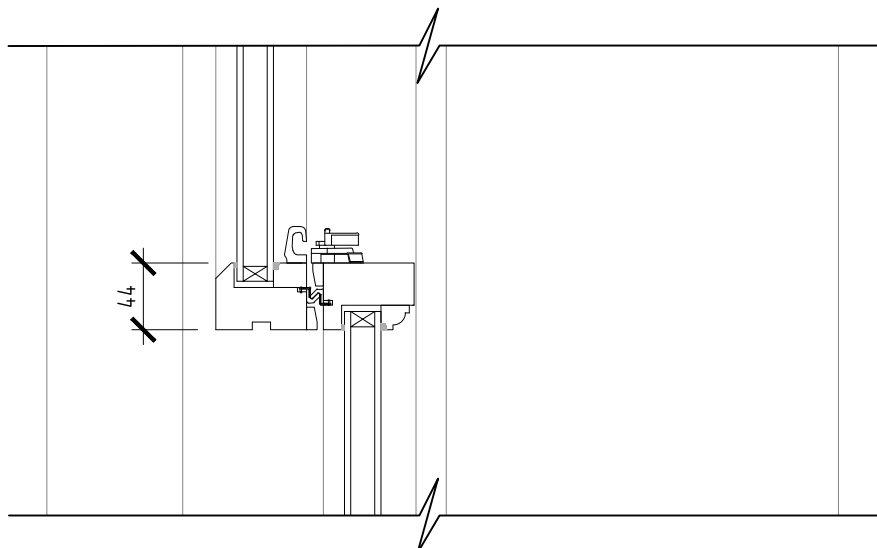

Double glazed timber sprung sash meeting rail detail

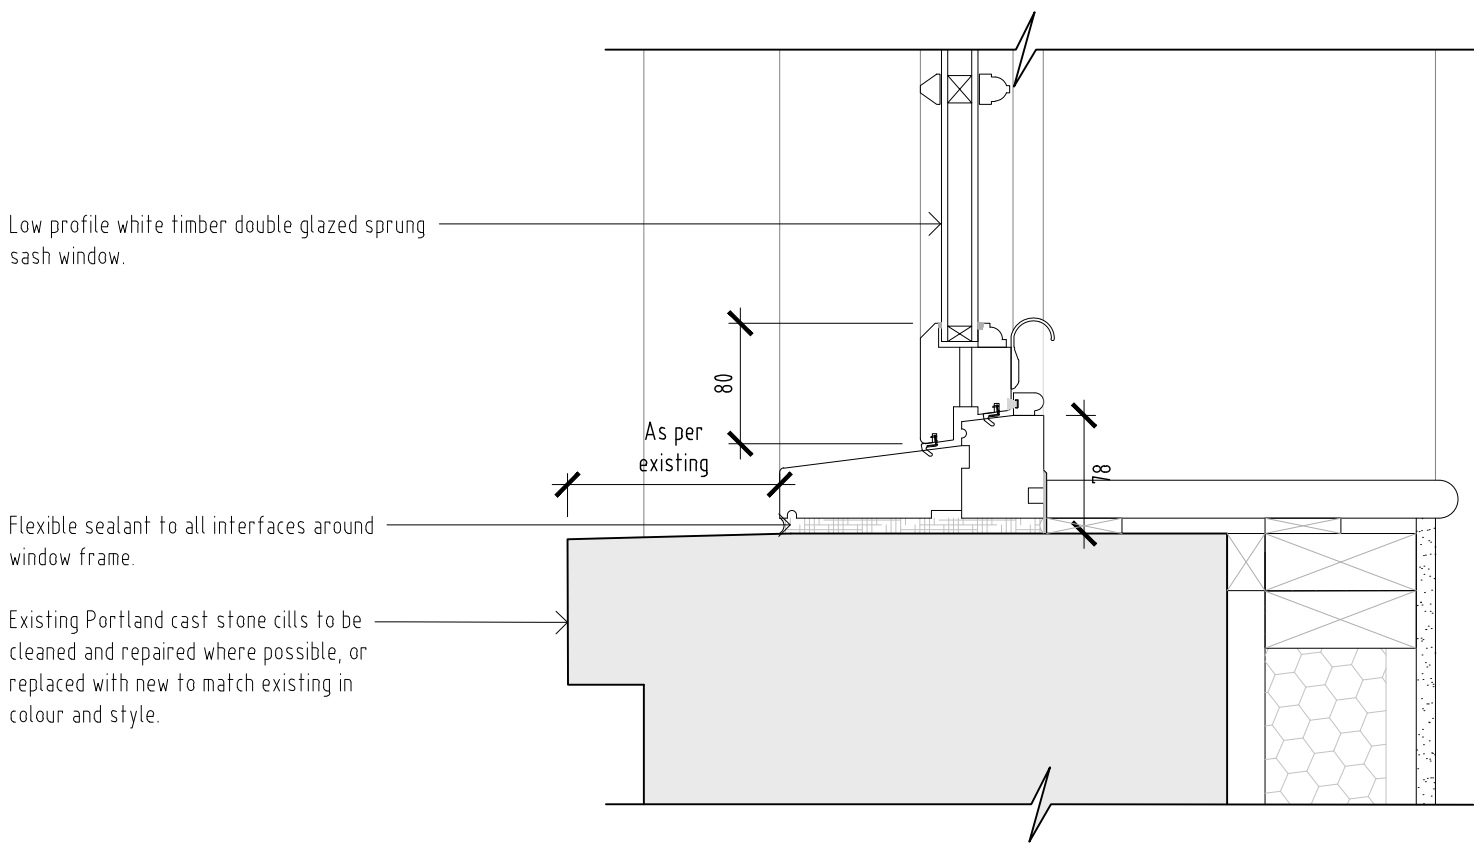

Double glazed timber sprung sash cill detail

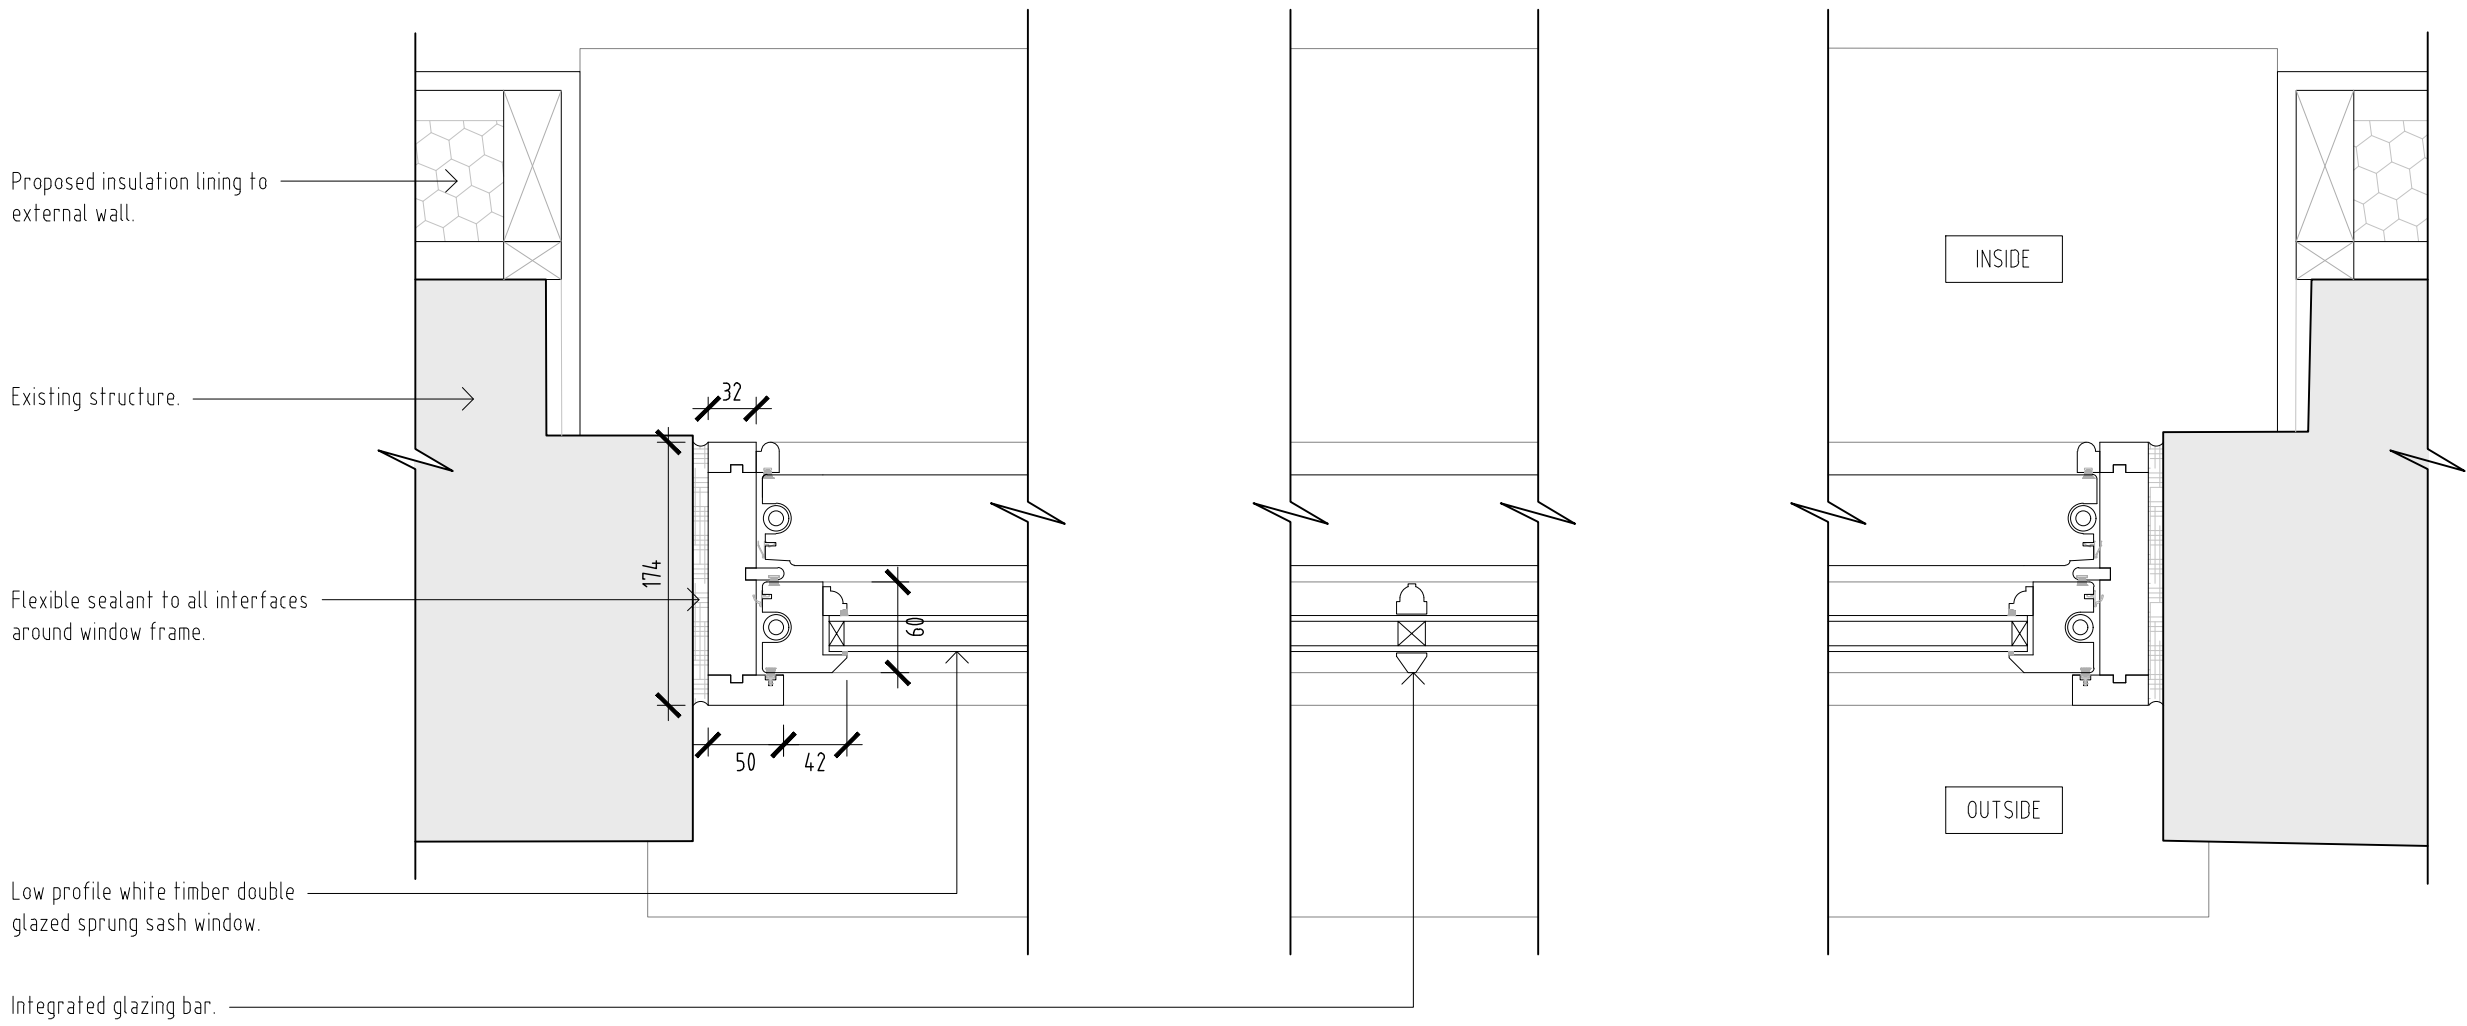

Double glazed timber sprung sash jamb detail

REV	DESCRIPTION	DATE	BY	CHKD

**TURNER
JACKSON+DAY**
ASSOCIATES

Radio House
Thanet Way, Whitstable
Kent CT15 3QX
t: 01227 261453
e: enquiries@tjda.co.uk
www.turner-jacksonday.co.uk

client details
Custom House (Gravesend) Limited

project details
Custom House
The Terrace, Gravesend, DA12 2BW
drawing title
Double glazed timber sprung sash
Window detail 3

date scale drawn by checked by
Oct'24 1:5@A1 JH

project no:	drawing no:	revision
1735	C14.16	