

DO NOT SCALE FROM THIS DRAWING - REPORT ANY DISCREPANCIES TO DESIGNER PRIOR TO COMMENCING WORKS

ALL DIMENSIONS TO BE VERIFIED BY THE CONTRACTOR ON SITE

THIS DRAWING REMAINS THE COPYRIGHT OF
TURNER JACKSON + DAY ASSOCIATES
AND CANNOT BE REPRODUCED WITHOUT WRITTEN CONSENT



Key

New double glazed, low profile white painted timber flush casement windows.


For specific window and door locations and elevation types refer to drawings information listed below:

Door and Window Location Elevations


- 1735 - C14.2_Outbuilding Elevations
- 1735 - C14.3_Workshop Elevations
- 1735 - C14.4_Boathouse Elevations

Door and Window Types Elevations


- 1735 - C14.8_Door and Window Types Elevations - Outbuildings 1 of 3. Window Types 3, 4, 5 & 6.
- 1735 - C14.9_Door and Window Types Elevations - Outbuildings 2 of 3. Window Types 14, 15 & 21.
- 1735 - C14.10_Door and Window Types Elevations - Outbuildings 3 of 3. Window Type 23.
- 1735 - C14.11_Door and Window Types Elevations - Workshop. Window Types 1 & 2.
- 1735 - C14.12_Door and Window Types Elevations - Boathouse. Window Types 1, 2, 3, 4, 5 & 6.

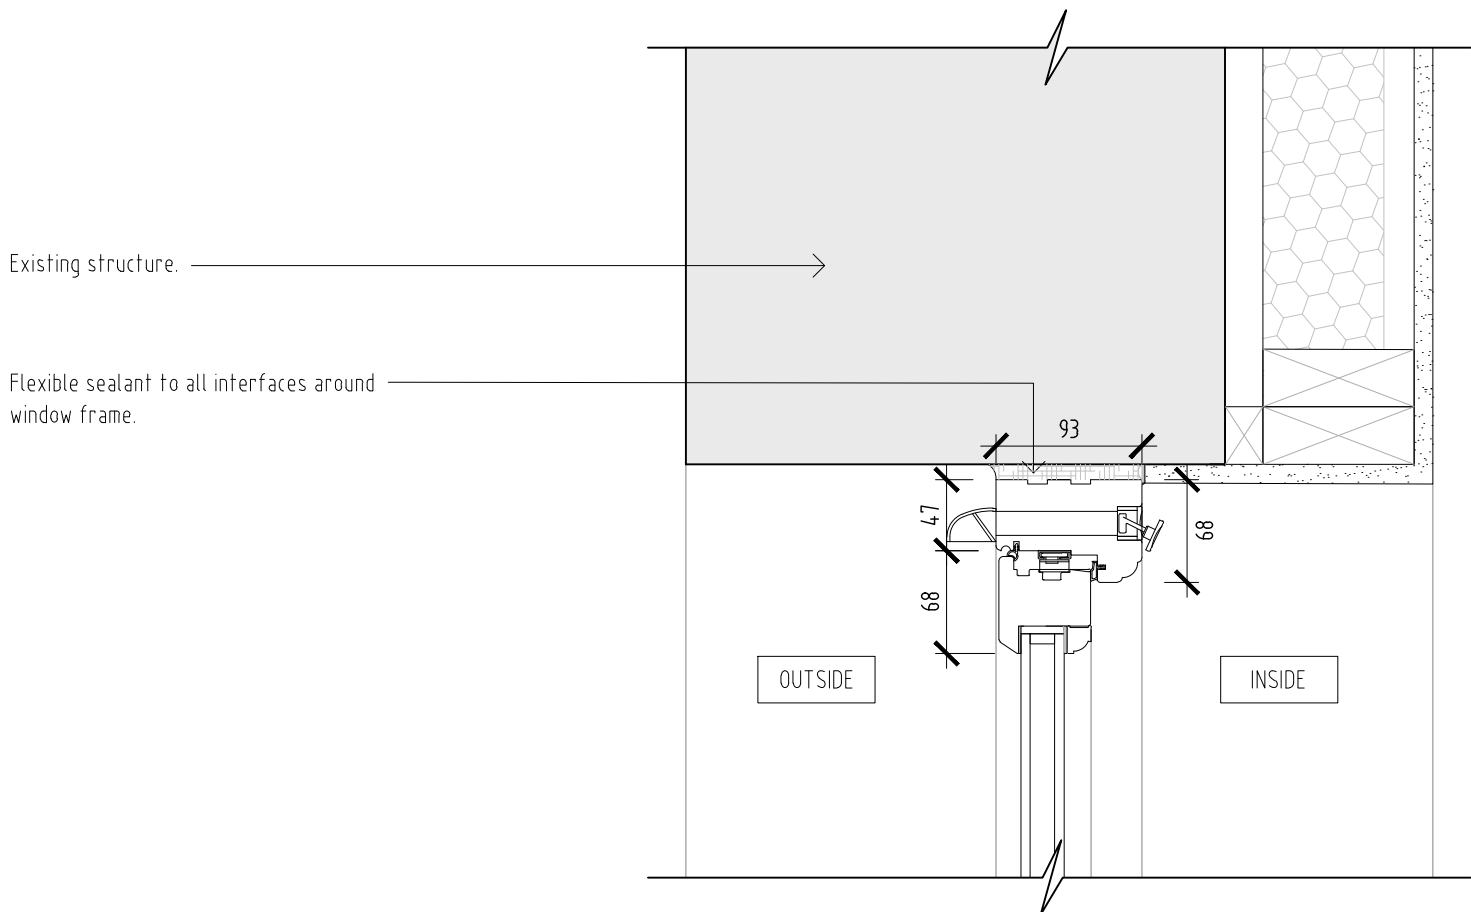


Double glazed timber flush casement head detail

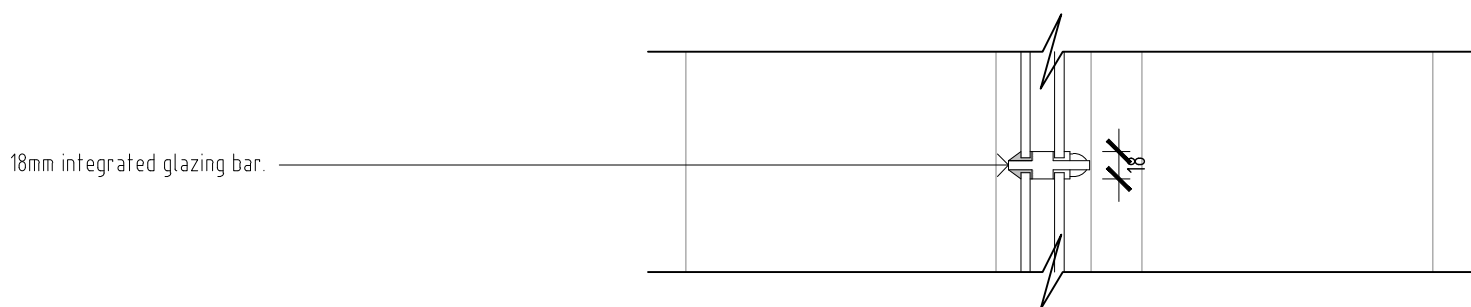

Double glazed timber flush casement transom detail

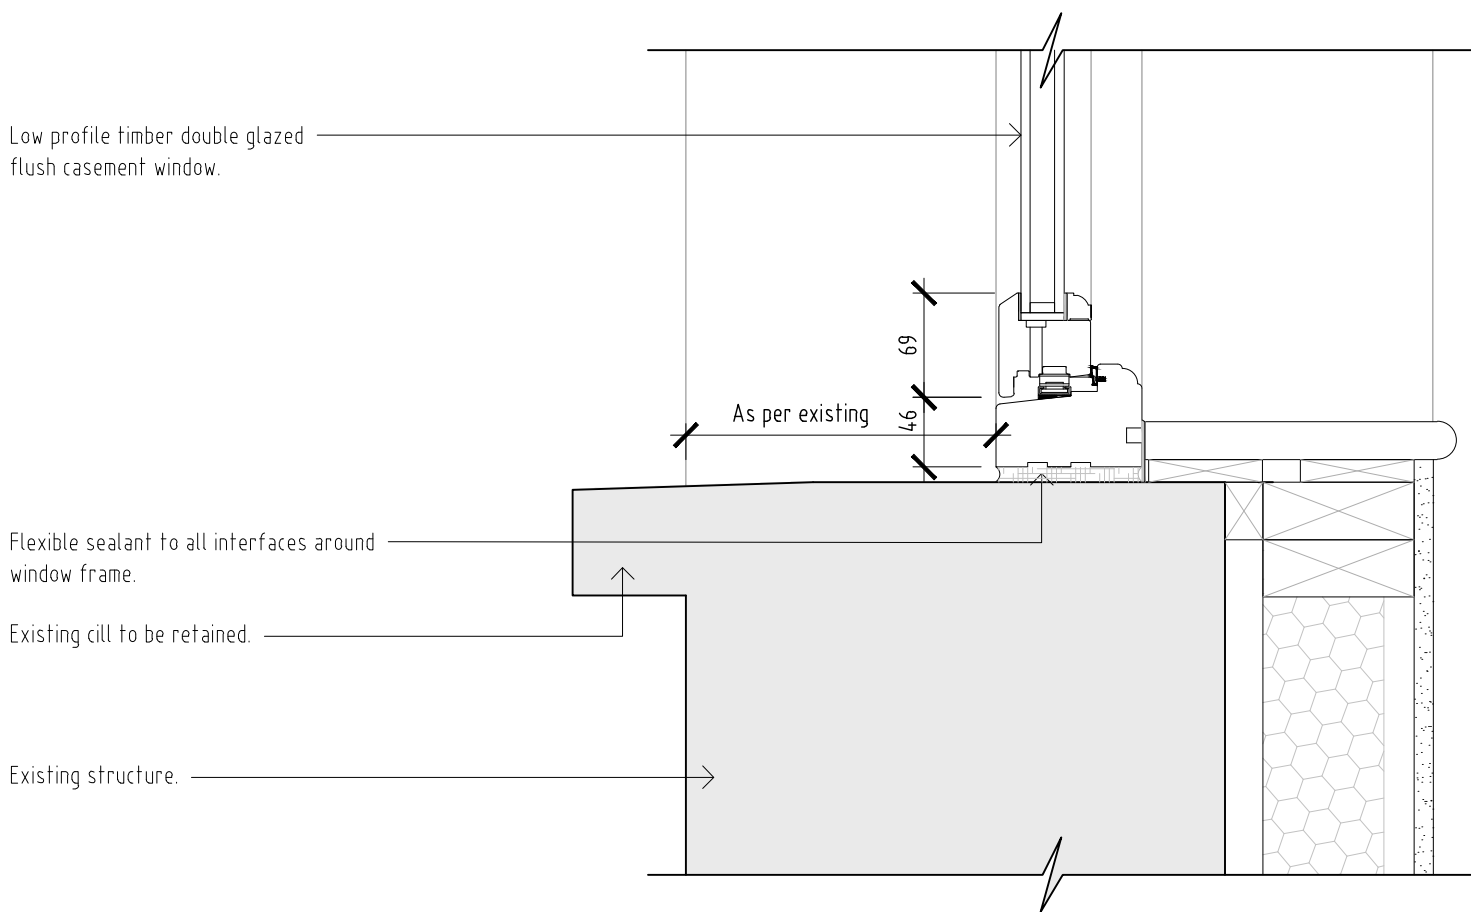

Double glazed timber flush casement cill detail

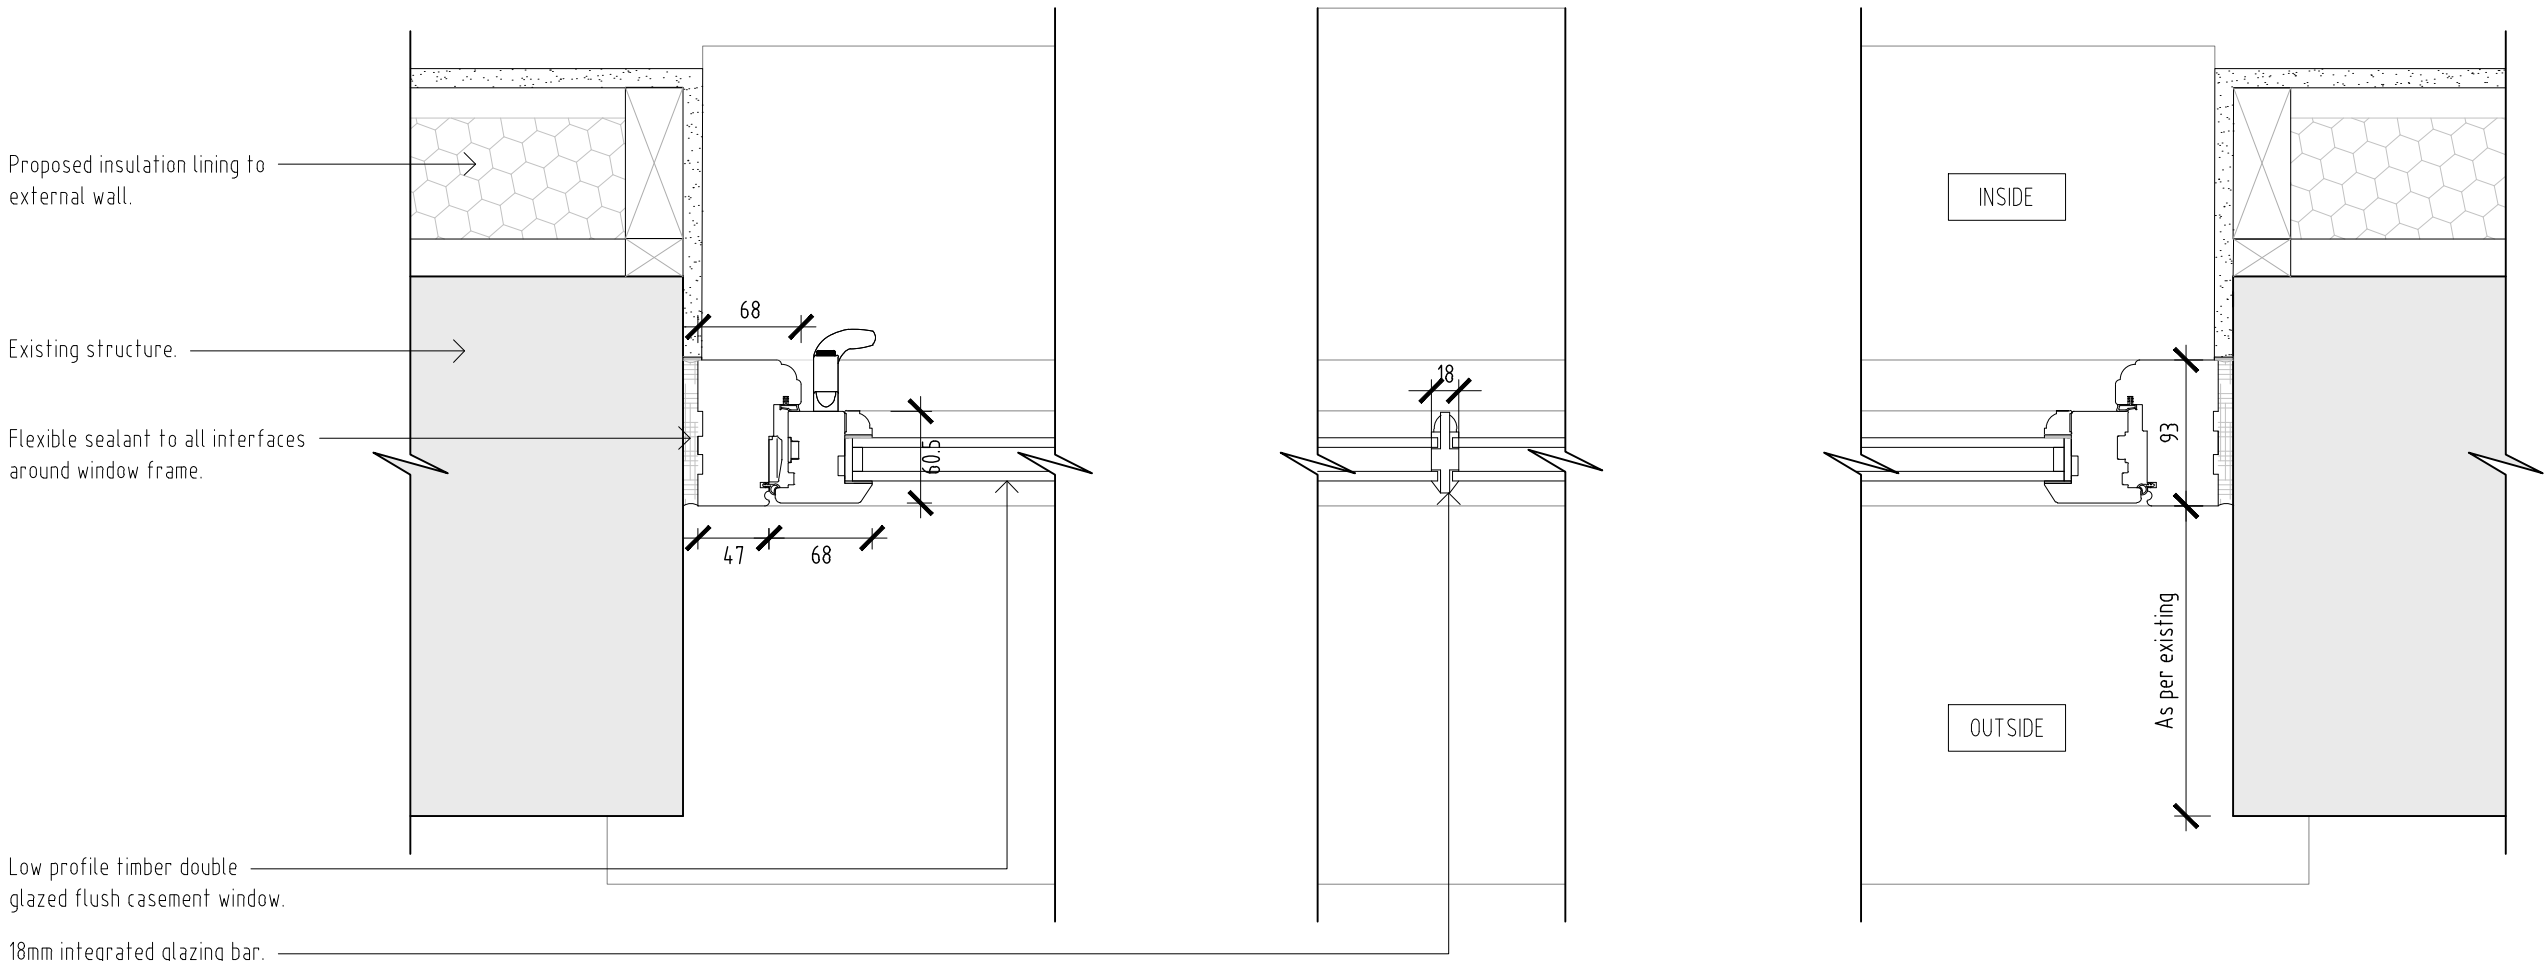

Double glazed timber flush casement jamb detail

REV	DESCRIPTION	DATE	BY	CHKD

TURNER
JACKSON+DAY
ASSOCIATES

Radio House
Thanet Way, Whitstable
Kent CT15 3DX
t: 01227 261453
e: enquiries@tjda.co.uk
www.turnerjacksonday.co.uk

client details
Custom House (Gravesend) Limited

project details
Custom House
The Terrace, Gravesend, DA12 2BW

drawing title
Double glazed timber flush casement
Window detail 4

date scale drawn by checked by
Oct'24 1:5@A1 JH

project no:	drawing no:	revision
1735	C14.17	