

DO NOT SCALE FROM THIS DRAWING - REPORT ANY DISCREPANCIES TO DESIGNER PRIOR TO COMMENCING WORKS

ALL DIMENSIONS TO BE VERIFIED BY THE CONTRACTOR ON SITE

THIS DRAWING REMAINS THE COPYRIGHT OF
TURNER JACKSON + DAY ASSOCIATES
AND CANNOT BE REPRODUCED WITHOUT WRITTEN CONSENT



Key

New double glazed, aluminium dark grey windows.


For specific window and door locations and elevation types refer to drawings information listed below:

Door and Window Location Elevations


- 1735 - C14.1_Main House Elevations
- 1735 - C14.5_New Build Elevations

Door and Window Types Elevations


- 1735 - C14.6_Door and Window Types Elevations - Main House, Window Type 9.
- 1735 - C14.13_Door and Window Types Elevations - New Build, Window Types 1, 2, 3, 4, 5, 6, 7 & 8.

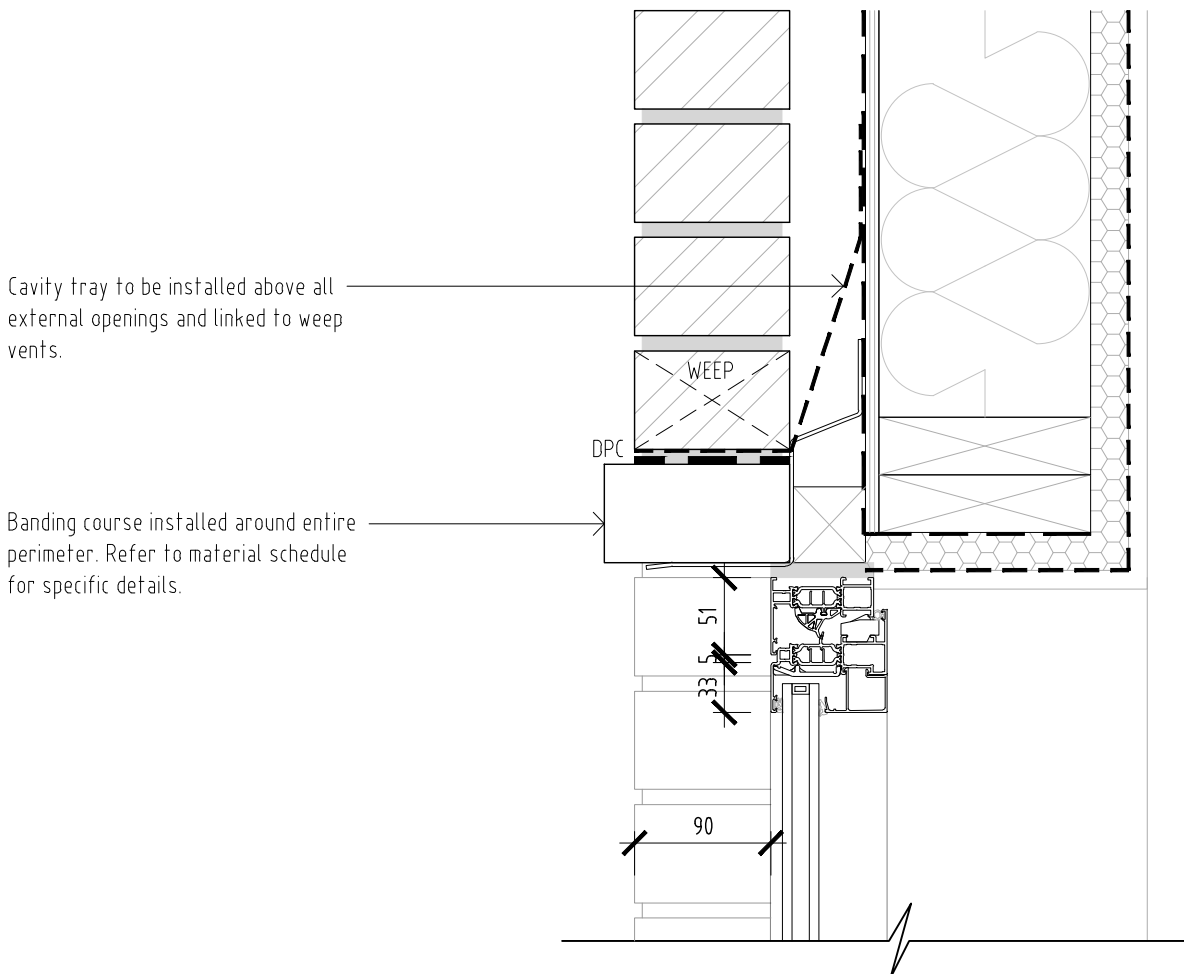

Double glazed aluminium casement head detail

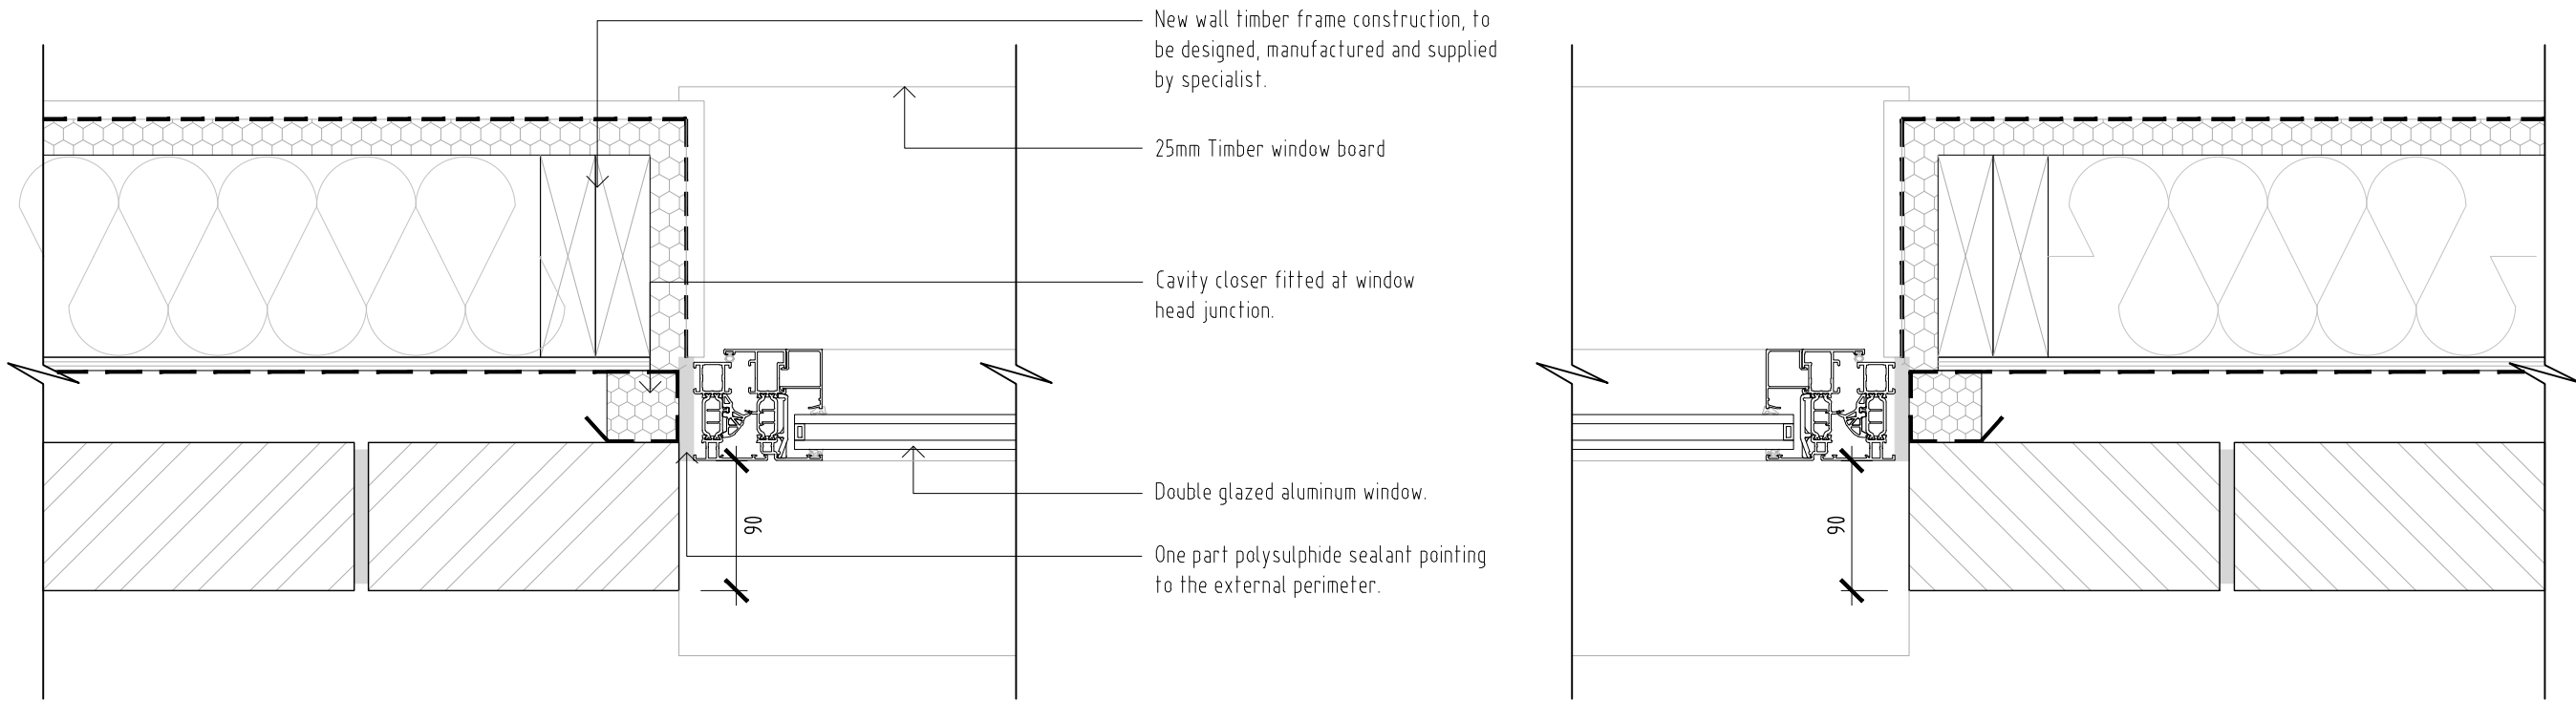

Double glazed aluminium casement jamb detail

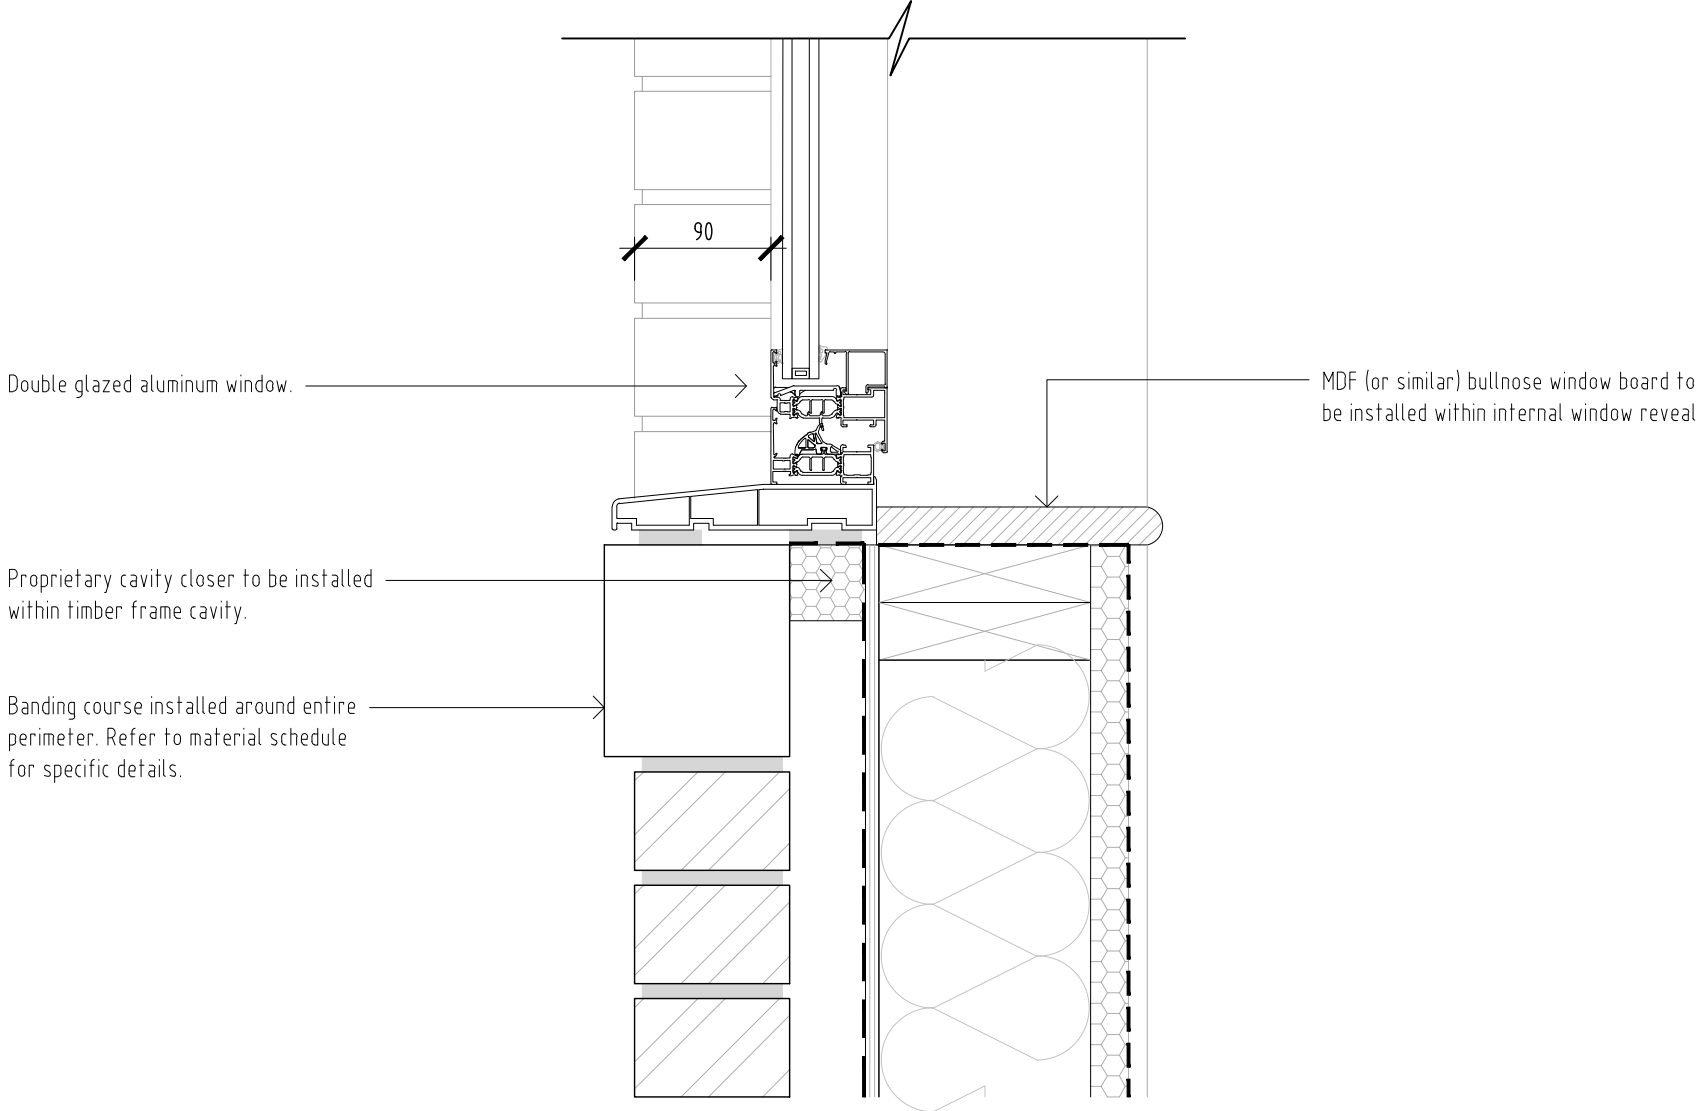

Double glazed aluminium casement cill detail

REV	DESCRIPTION	DATE	BY	CHKD
-----	-------------	------	----	------

TURNER
JACKSON+DAY
ASSOCIATES

Radio House
Thanet Way, Whitstable
Kent CT15 3DX
t: 01227 261453
e: enquiries@tjda.co.uk
www.turnerjacksonday.co.uk

client details
Custom House (Gravesend) Limited

project details
Custom House
The Terrace, Gravesend, DA12 2BW

drawing title
Double glazed aluminium casement
Window detail 6

date scale drawn by checked by
Oct'24 1:5@A1 JH

project no:	drawing no:	revision
1735	C14.19	