




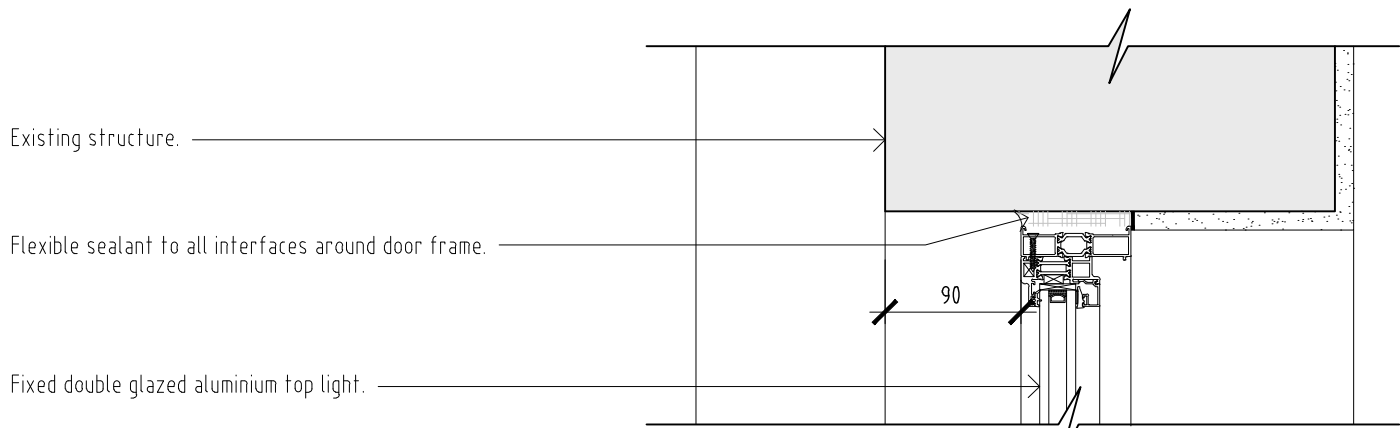

Double glazed aluminium door head detail

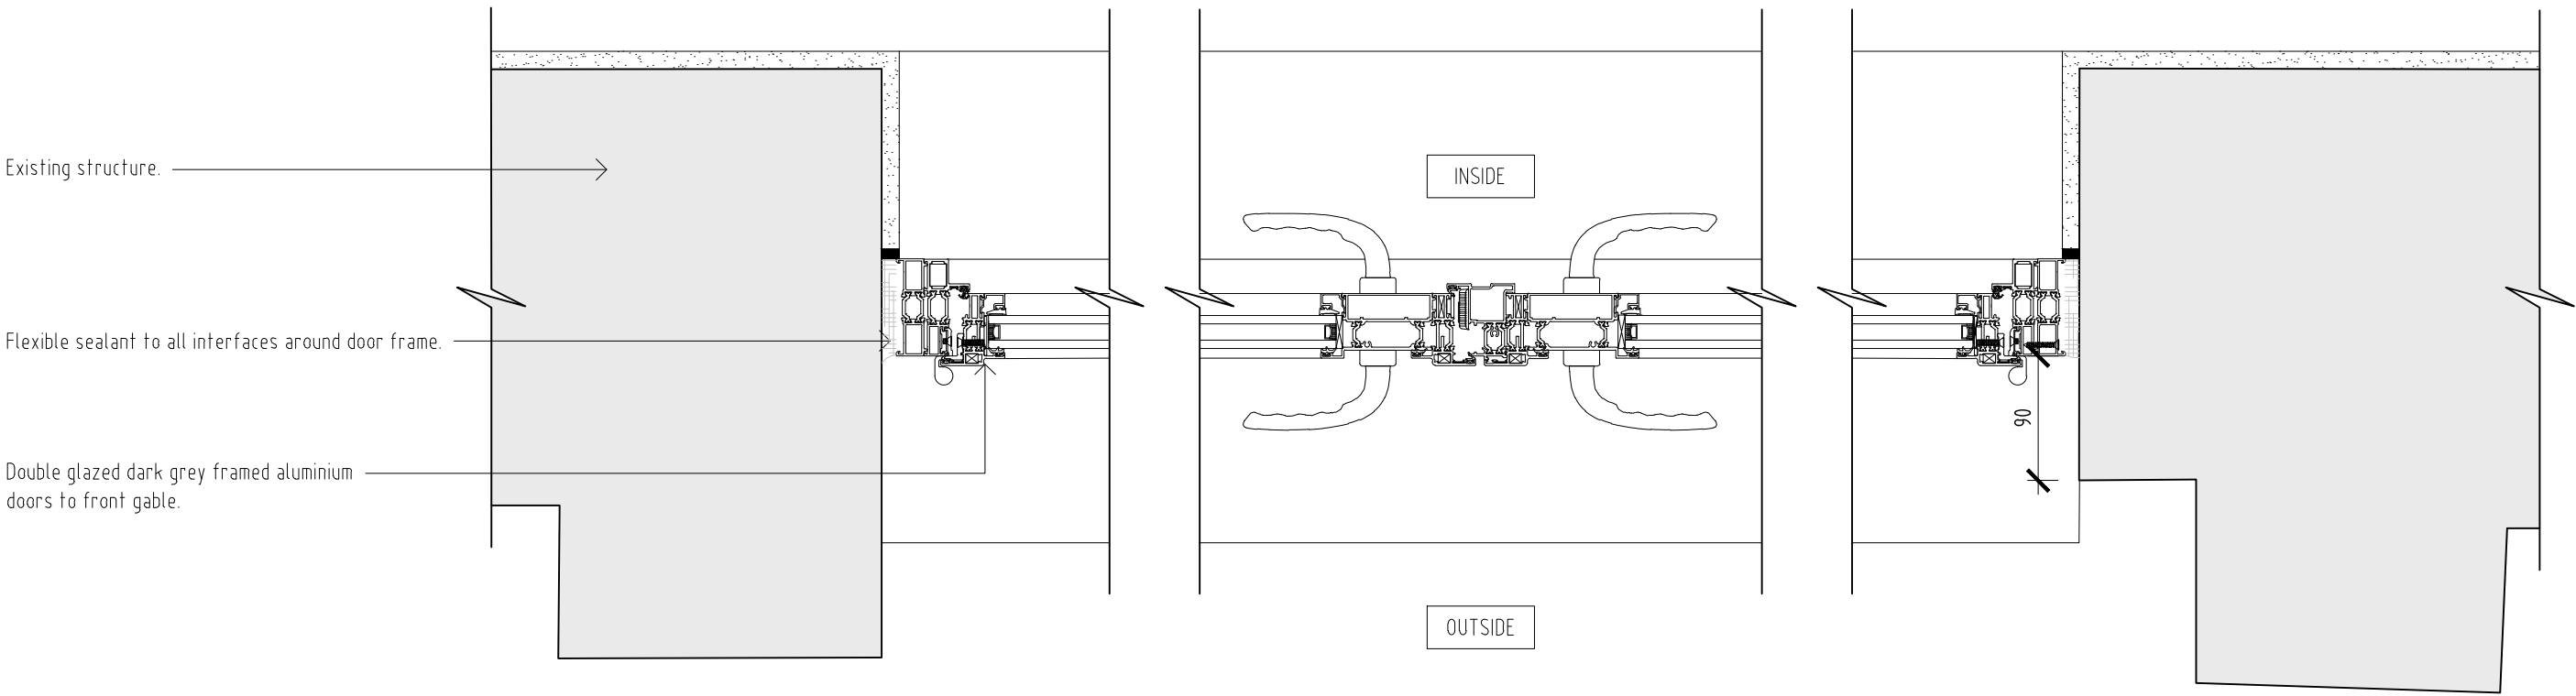

Double glazed aluminium door jamb detail

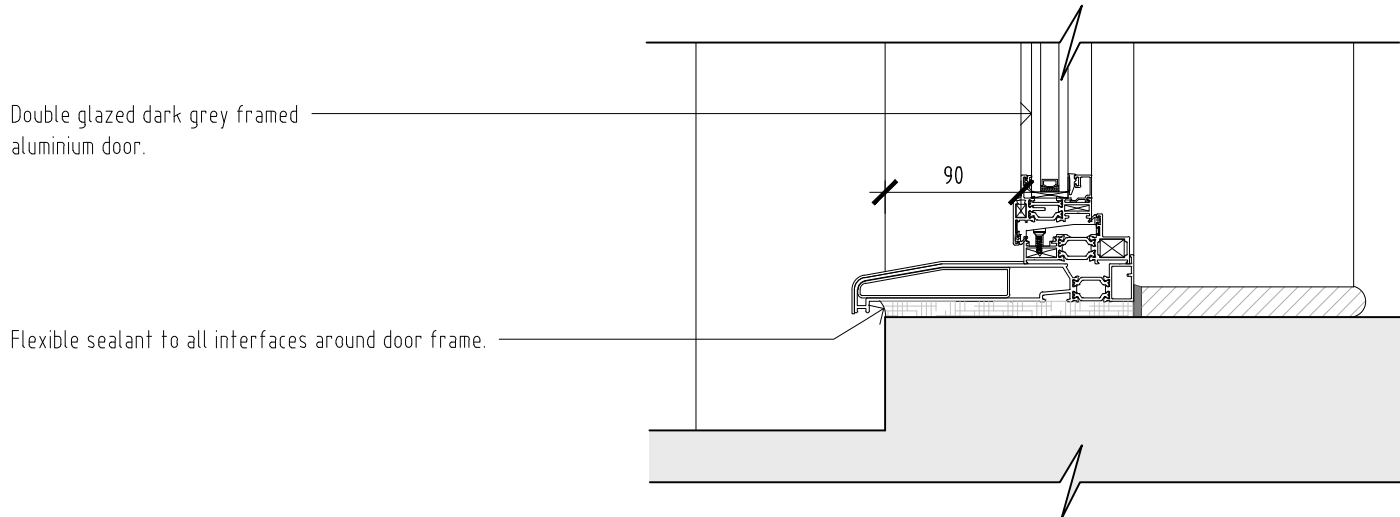

Double glazed aluminium door cill detail

DO NOT SCALE FROM THIS DRAWING - REPORT ANY DISCREPANCIES TO DESIGNER PRIOR TO COMMENCING WORKS

ALL DIMENSIONS TO BE VERIFIED BY THE CONTRACTOR ON SITE

THIS DRAWING REMAINS THE COPYRIGHT OF
TURNER JACKSON + DAY ASSOCIATES
AND CANNOT BE REPRODUCED WITHOUT WRITTEN CONSENT



Key

- New double glazed aluminium dark grey front door.
- New double glazed, aluminium dark grey door.

For specific window and door locations and elevation types refer to drawings information listed below:

- Door and Window Location Elevations
- 1735 - C14.1_Main House Elevations
 - 1735 - C14.2_Outbuilding Elevations
 - 1735 - C14.5_New Build Elevations

- Door and Window Types Elevations
- 1735 - C14.6_External Door & Window Types Elevations - Main Building, External Door Type 1.
 - 1735 - C14.7_External Door Types Elevations - Outbuildings, External Door Types 8 & 10.
 - 1735 - C14.13_Door and Window Types Elevations - New Build, External Door Type 1 & 4.

REV	DESCRIPTION	DATE	BY	CHKD
-----	-------------	------	----	------

TURNER
JACKSON+DAY
ASSOCIATES

Radio House
Thanet Way, Whitstable
Kent CT15 3DX

t: 01227 261453
e: enquiries@tjda.co.uk
www.turnerjacksonday.co.uk

client details

Custom House (Gravesend) Limited

project details

Custom House
The Terrace, Gravesend, DA12 2BW

drawing title

Double glazed aluminium door
Door detail 4

date scale drawn by checked by

Oct'24 1:5@A1 JH

project no:	drawing no:	revision
1735	C14.26	