




Boathouse Details

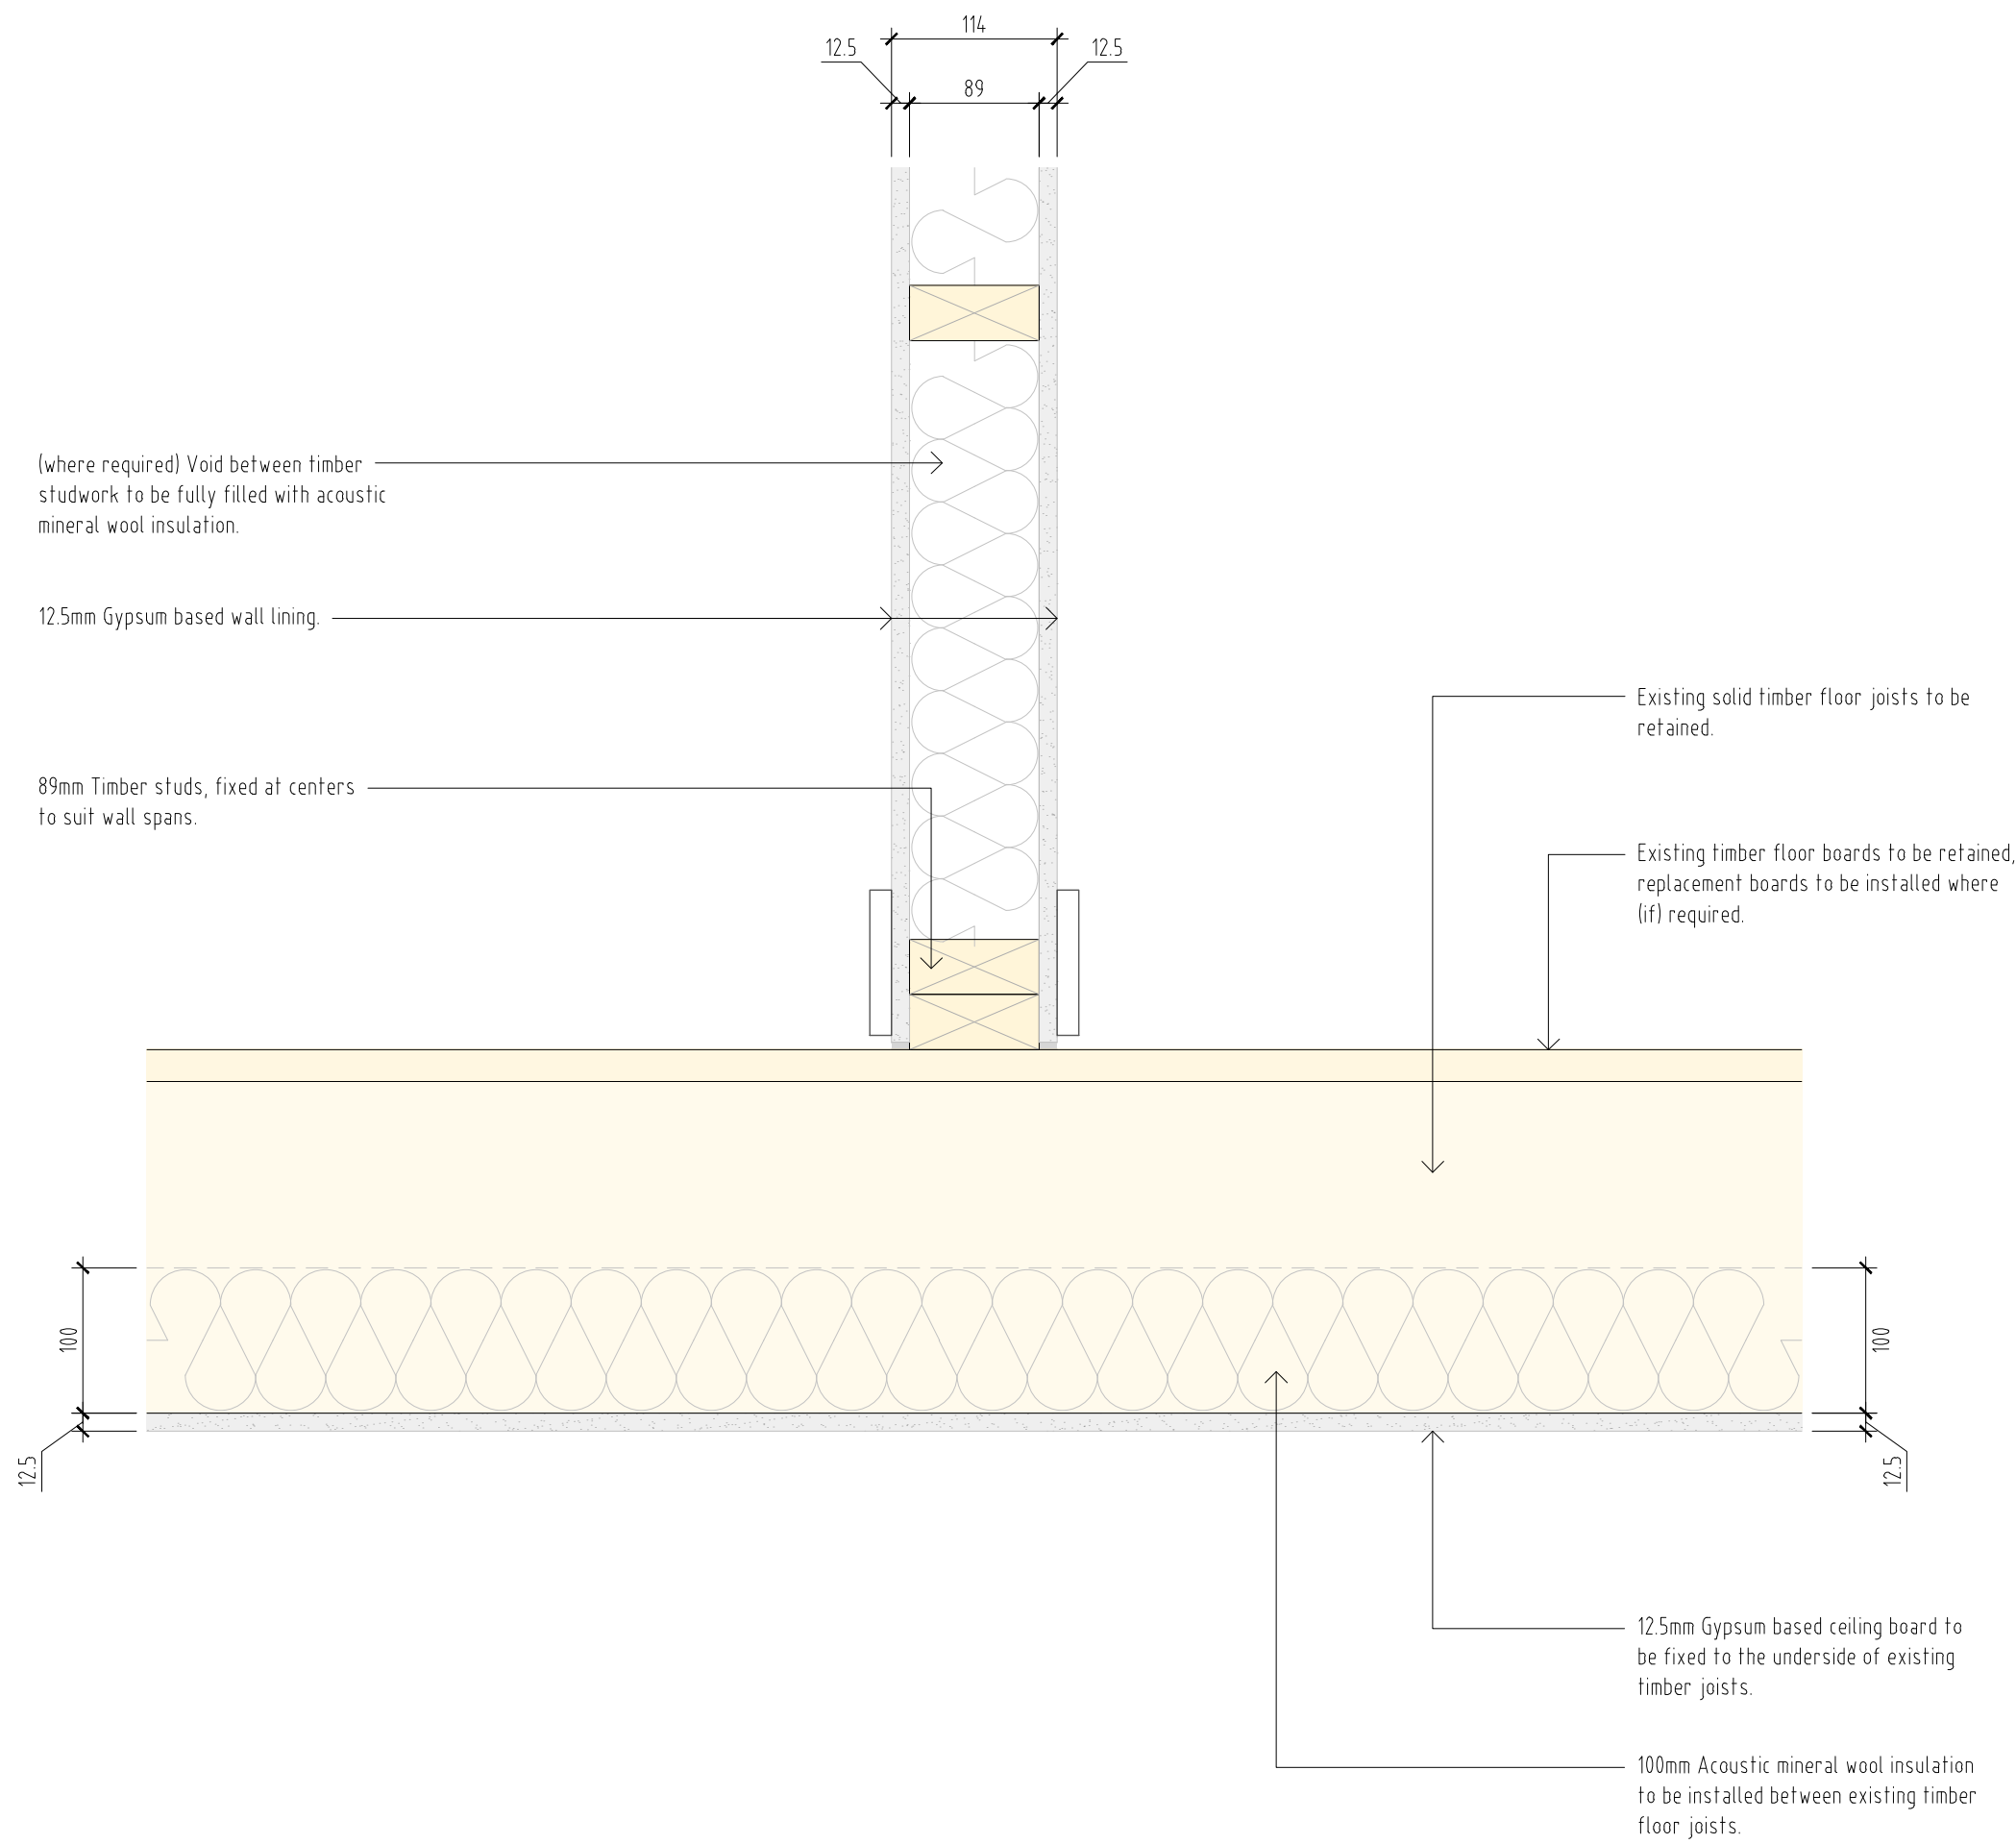


Timber partition / existing timber floor junction

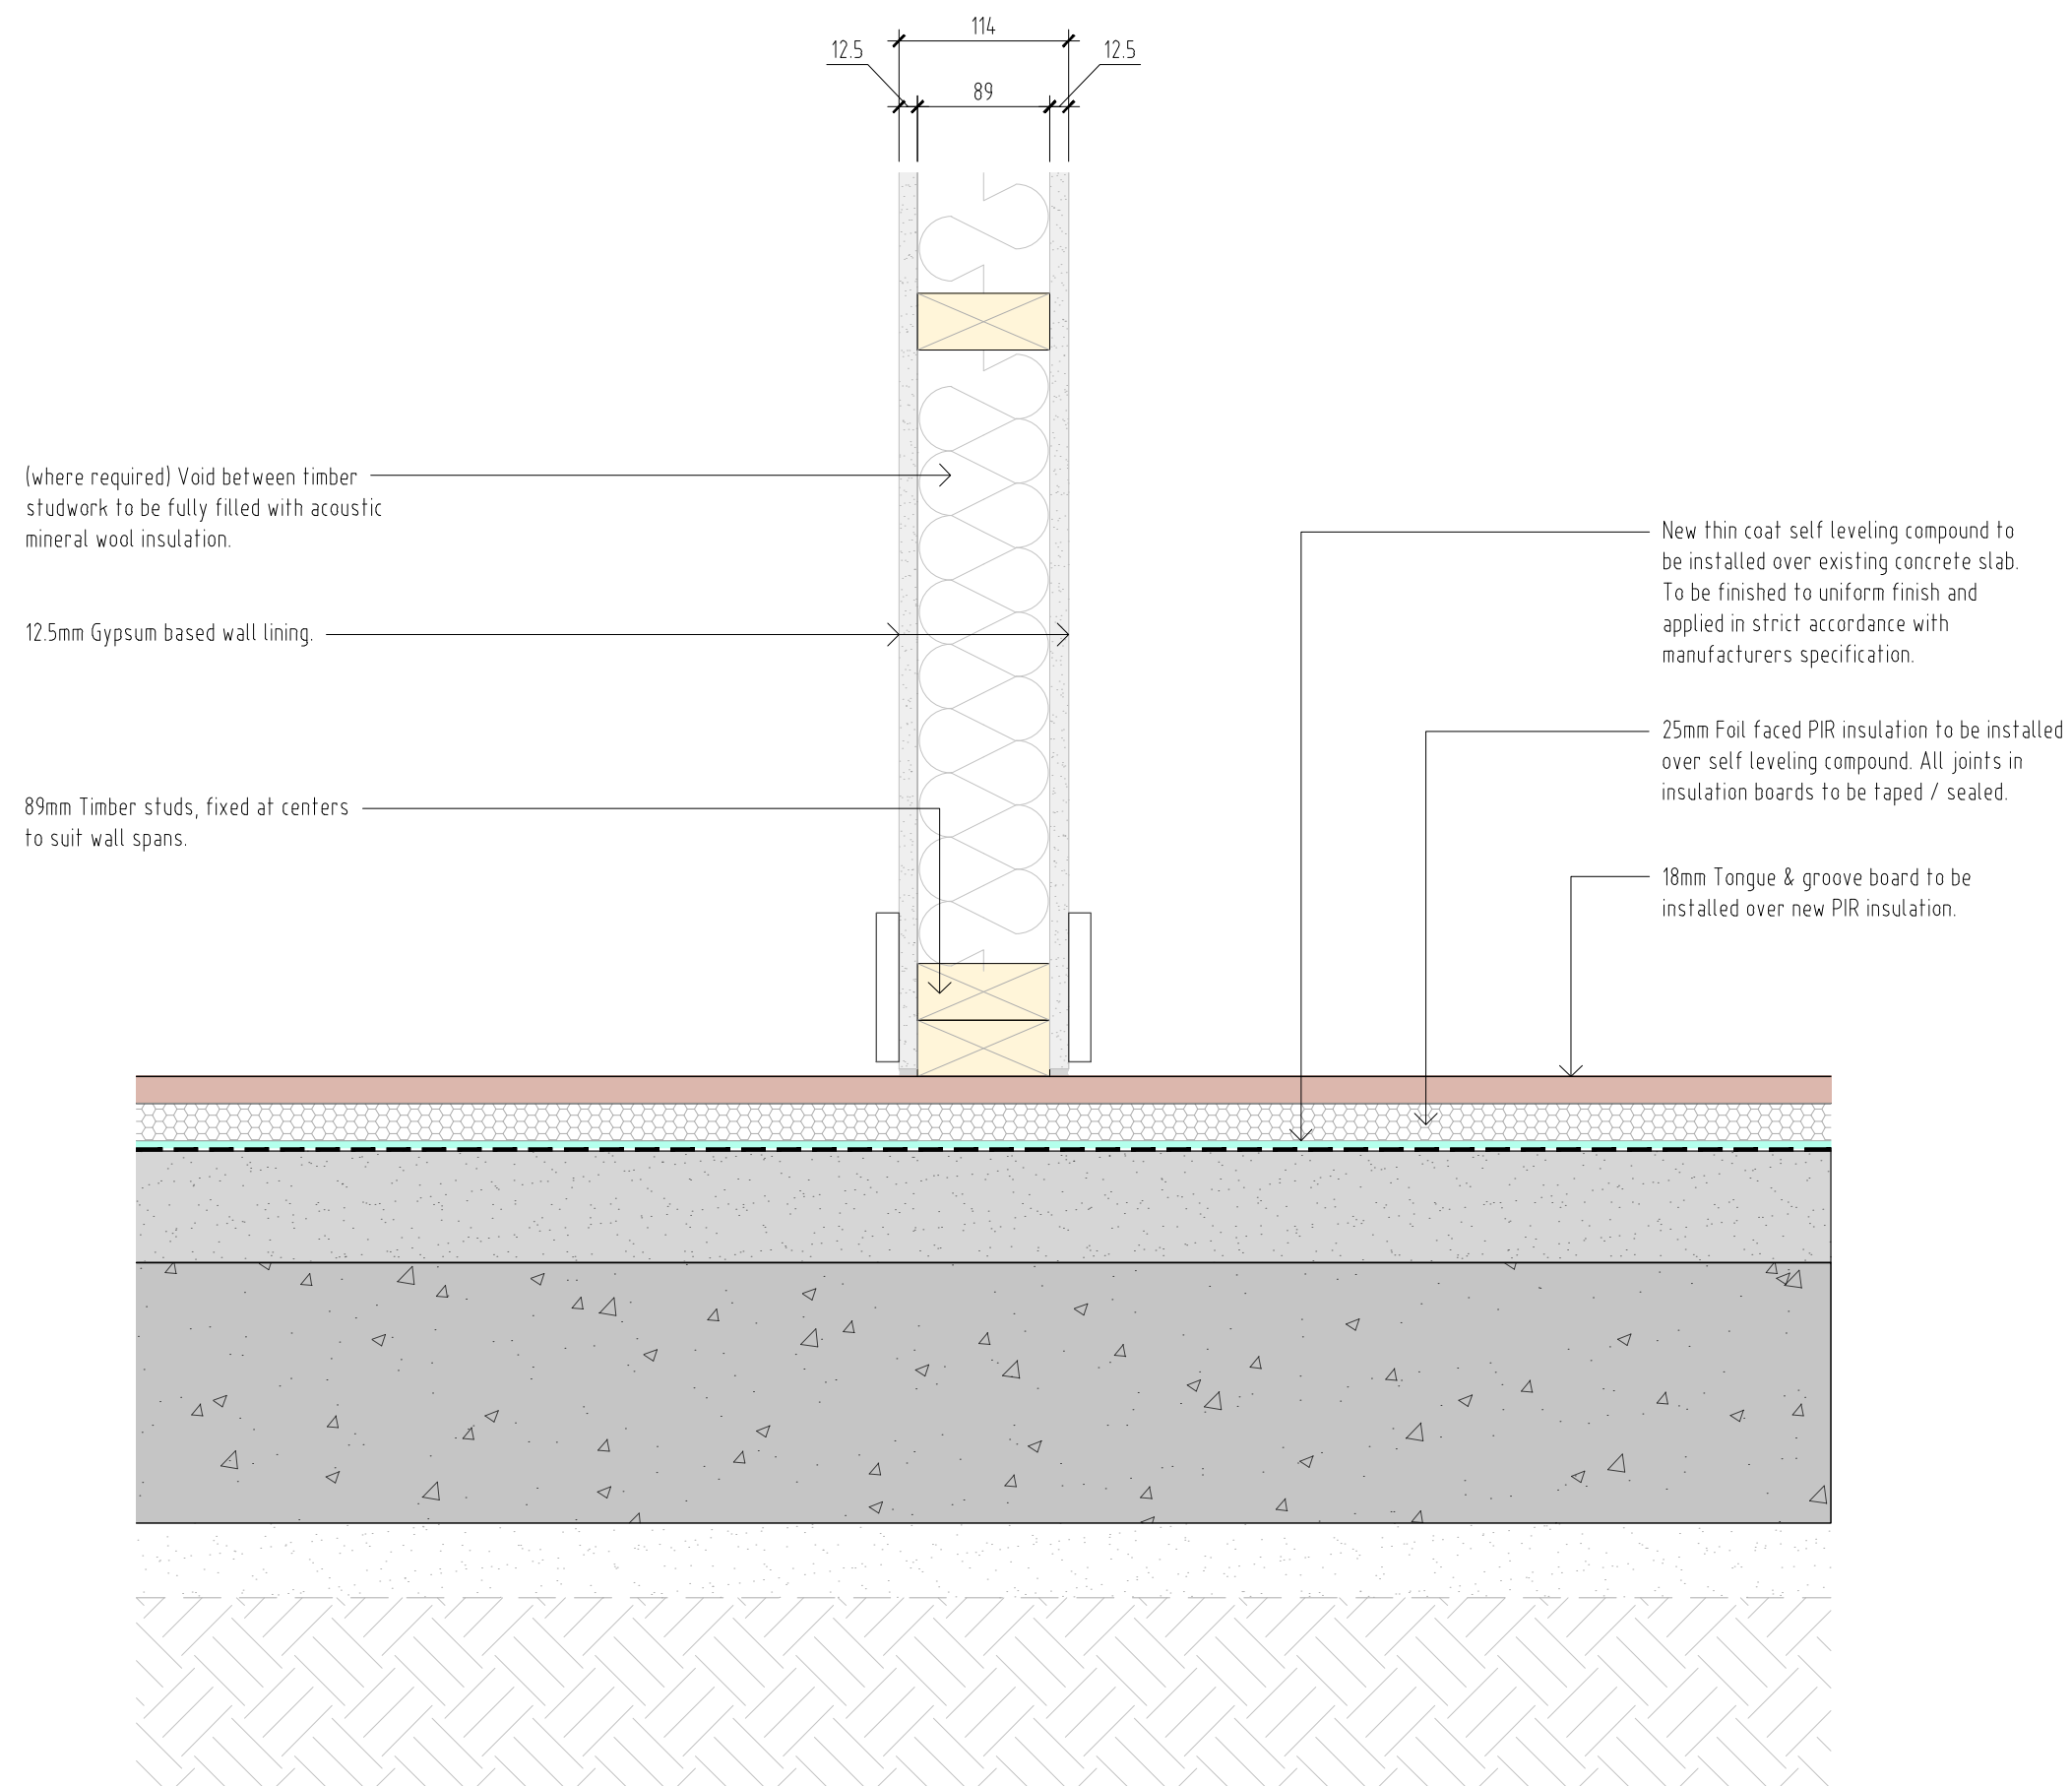

Timber partition / existing concrete floor junction

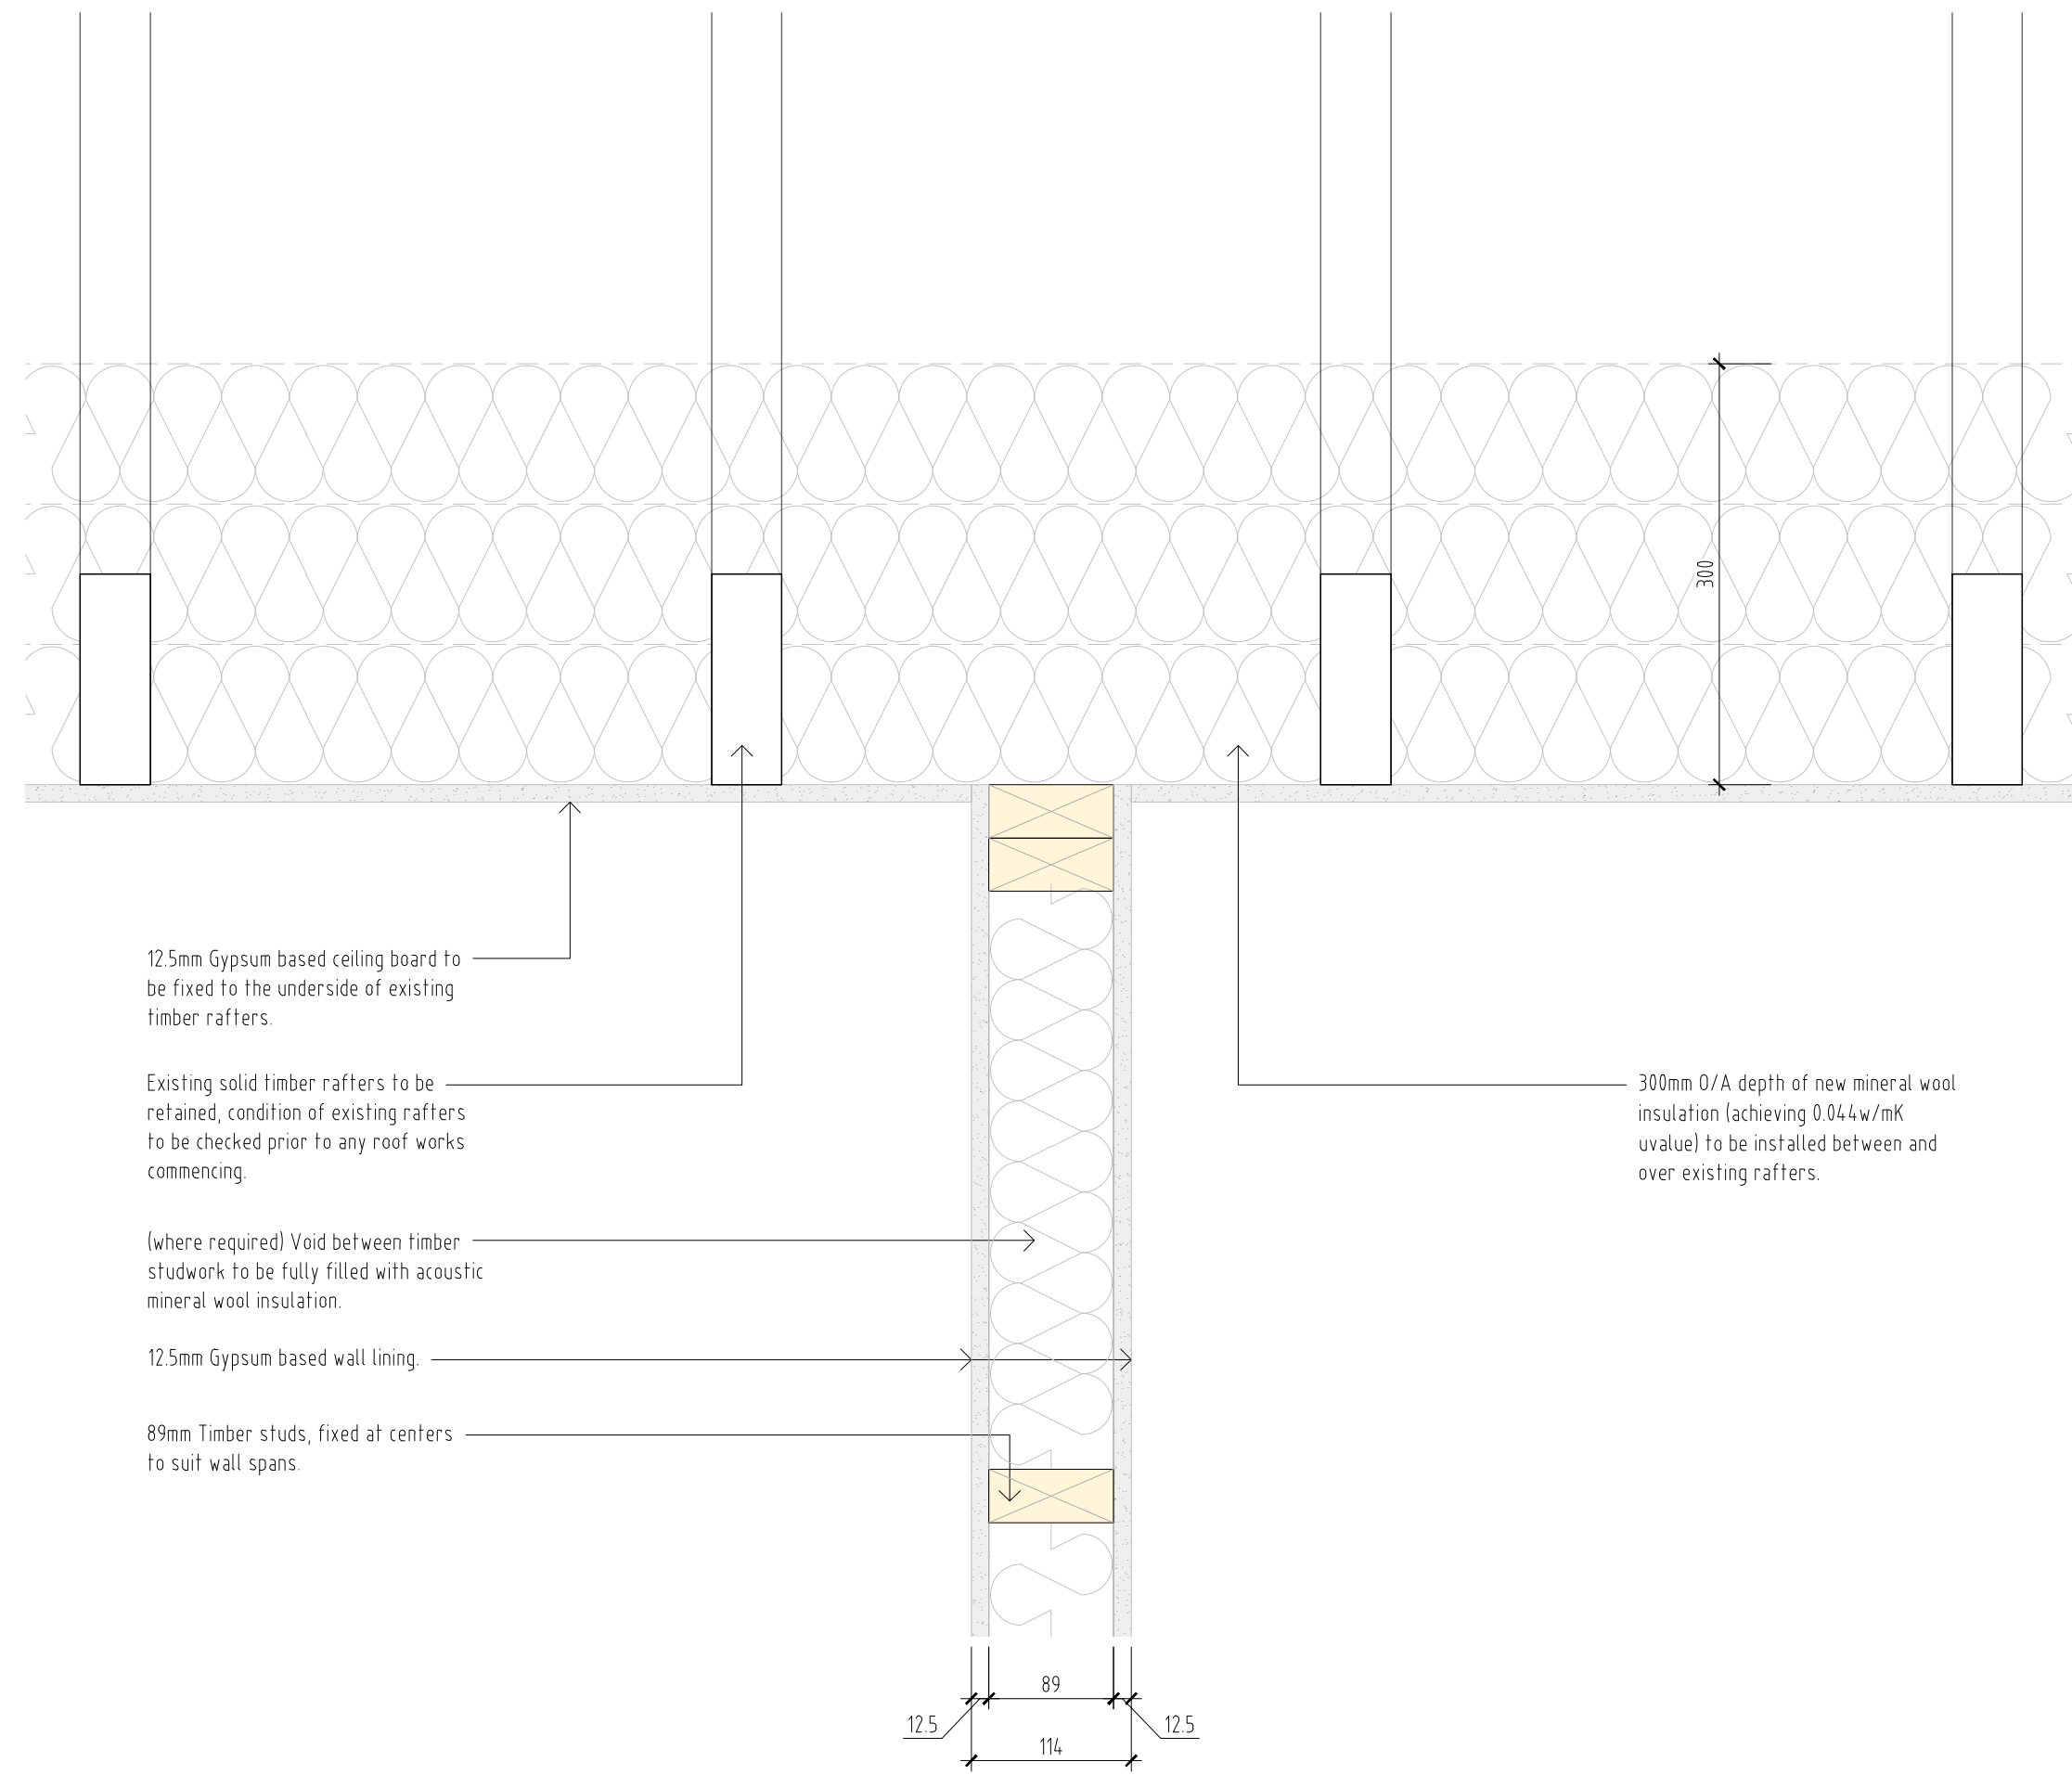

Timber partition / ceiling junction

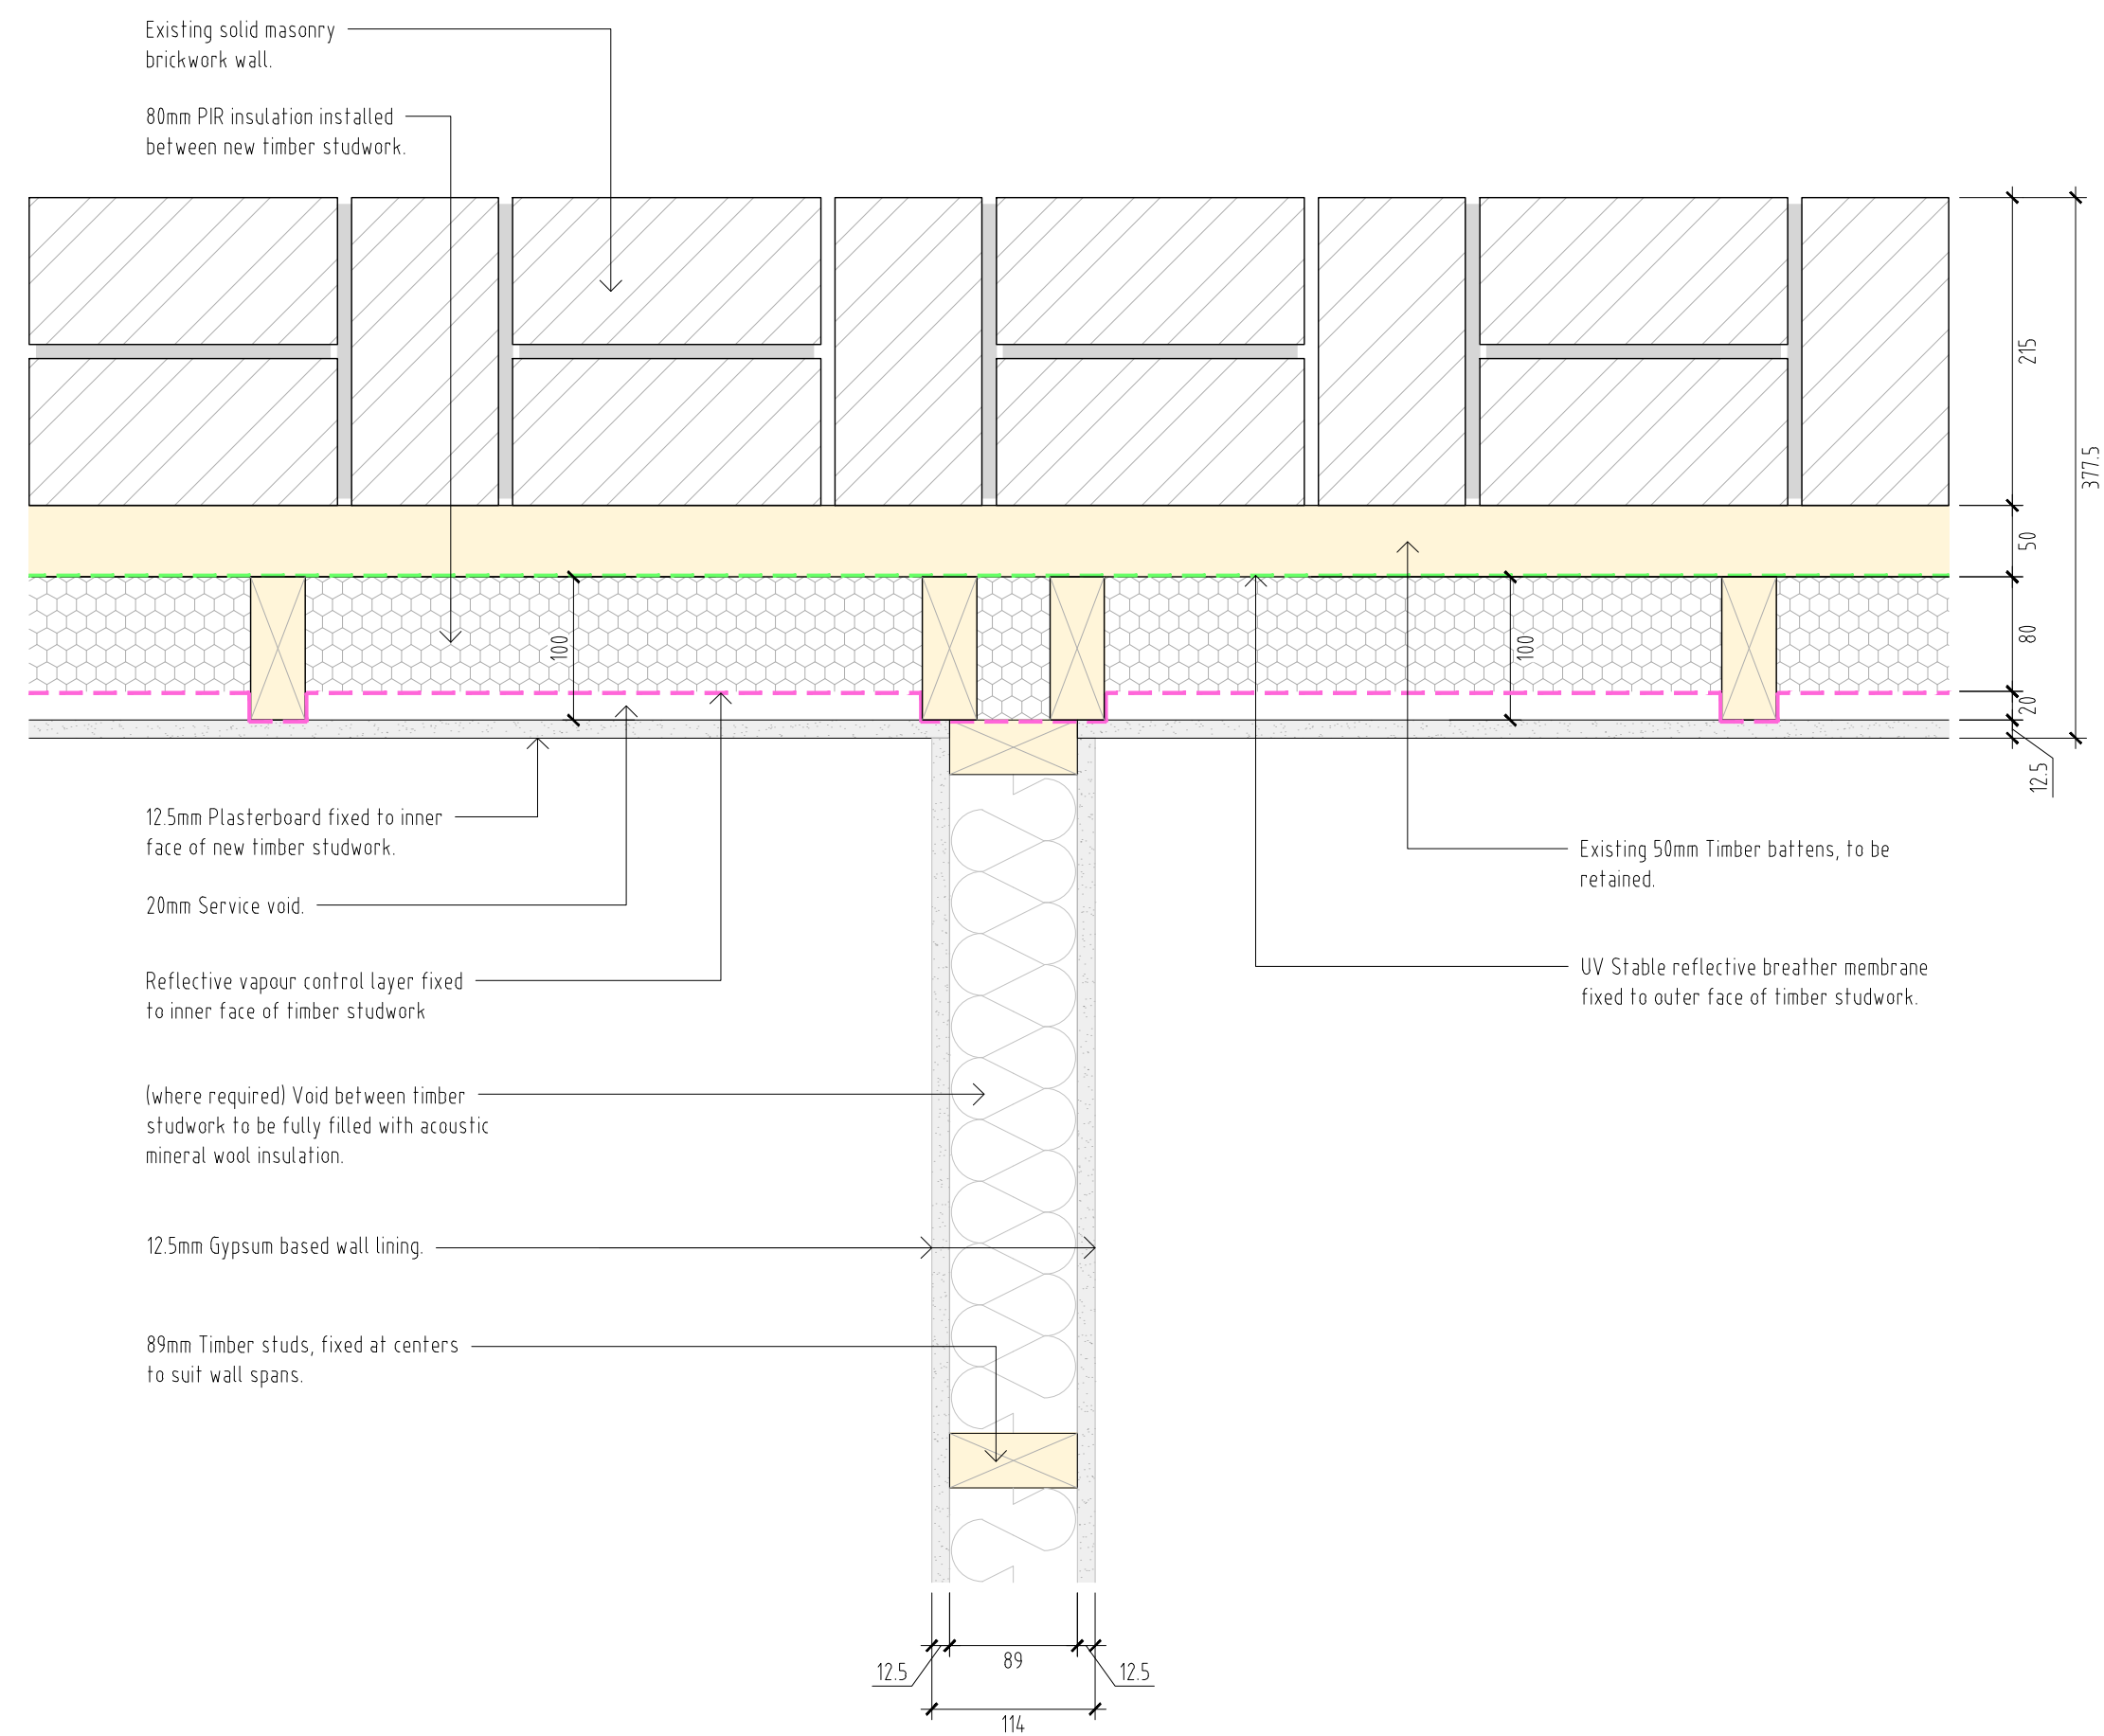

Timber partition / existing masonry wall plan junction

DO NOT SCALE FROM THIS DRAWING - REPORT ANY DISCREPANCIES TO DESIGNER PRIOR TO COMMENCING WORKS

ALL DIMENSIONS TO BE VERIFIED BY THE CONTRACTOR ON SITE

THIS DRAWING REMAINS THE COPYRIGHT OF
TURNER JACKSON + DAY ASSOCIATES
AND CANNOT BE REPRODUCED WITHOUT WRITTEN CONSENT

1:5 10 20 30 40 500mm

REV	DESCRIPTION	DATE	BY	CHKD
-----	-------------	------	----	------

TURNER JACKSON+DAY
ASSOCIATES

Radio House
Thanet Way, Whitstable
Kent CT5 3QX

t: 01227 261453
e: enquiries@tjda.co.uk
www.turnerjacksonday.co.uk

client details

Custom House (Gravesend) Limited

project details

Custom House
The Terrace, Gravesend, DA12 2BW

drawing title

Boathouse Details 1
Wall and Floor Junctions

date scale drawn by checked by

Oct'24 1:5@A1 NS

project no. drawing no. revision

1735 C14.29