




Boathouse Details

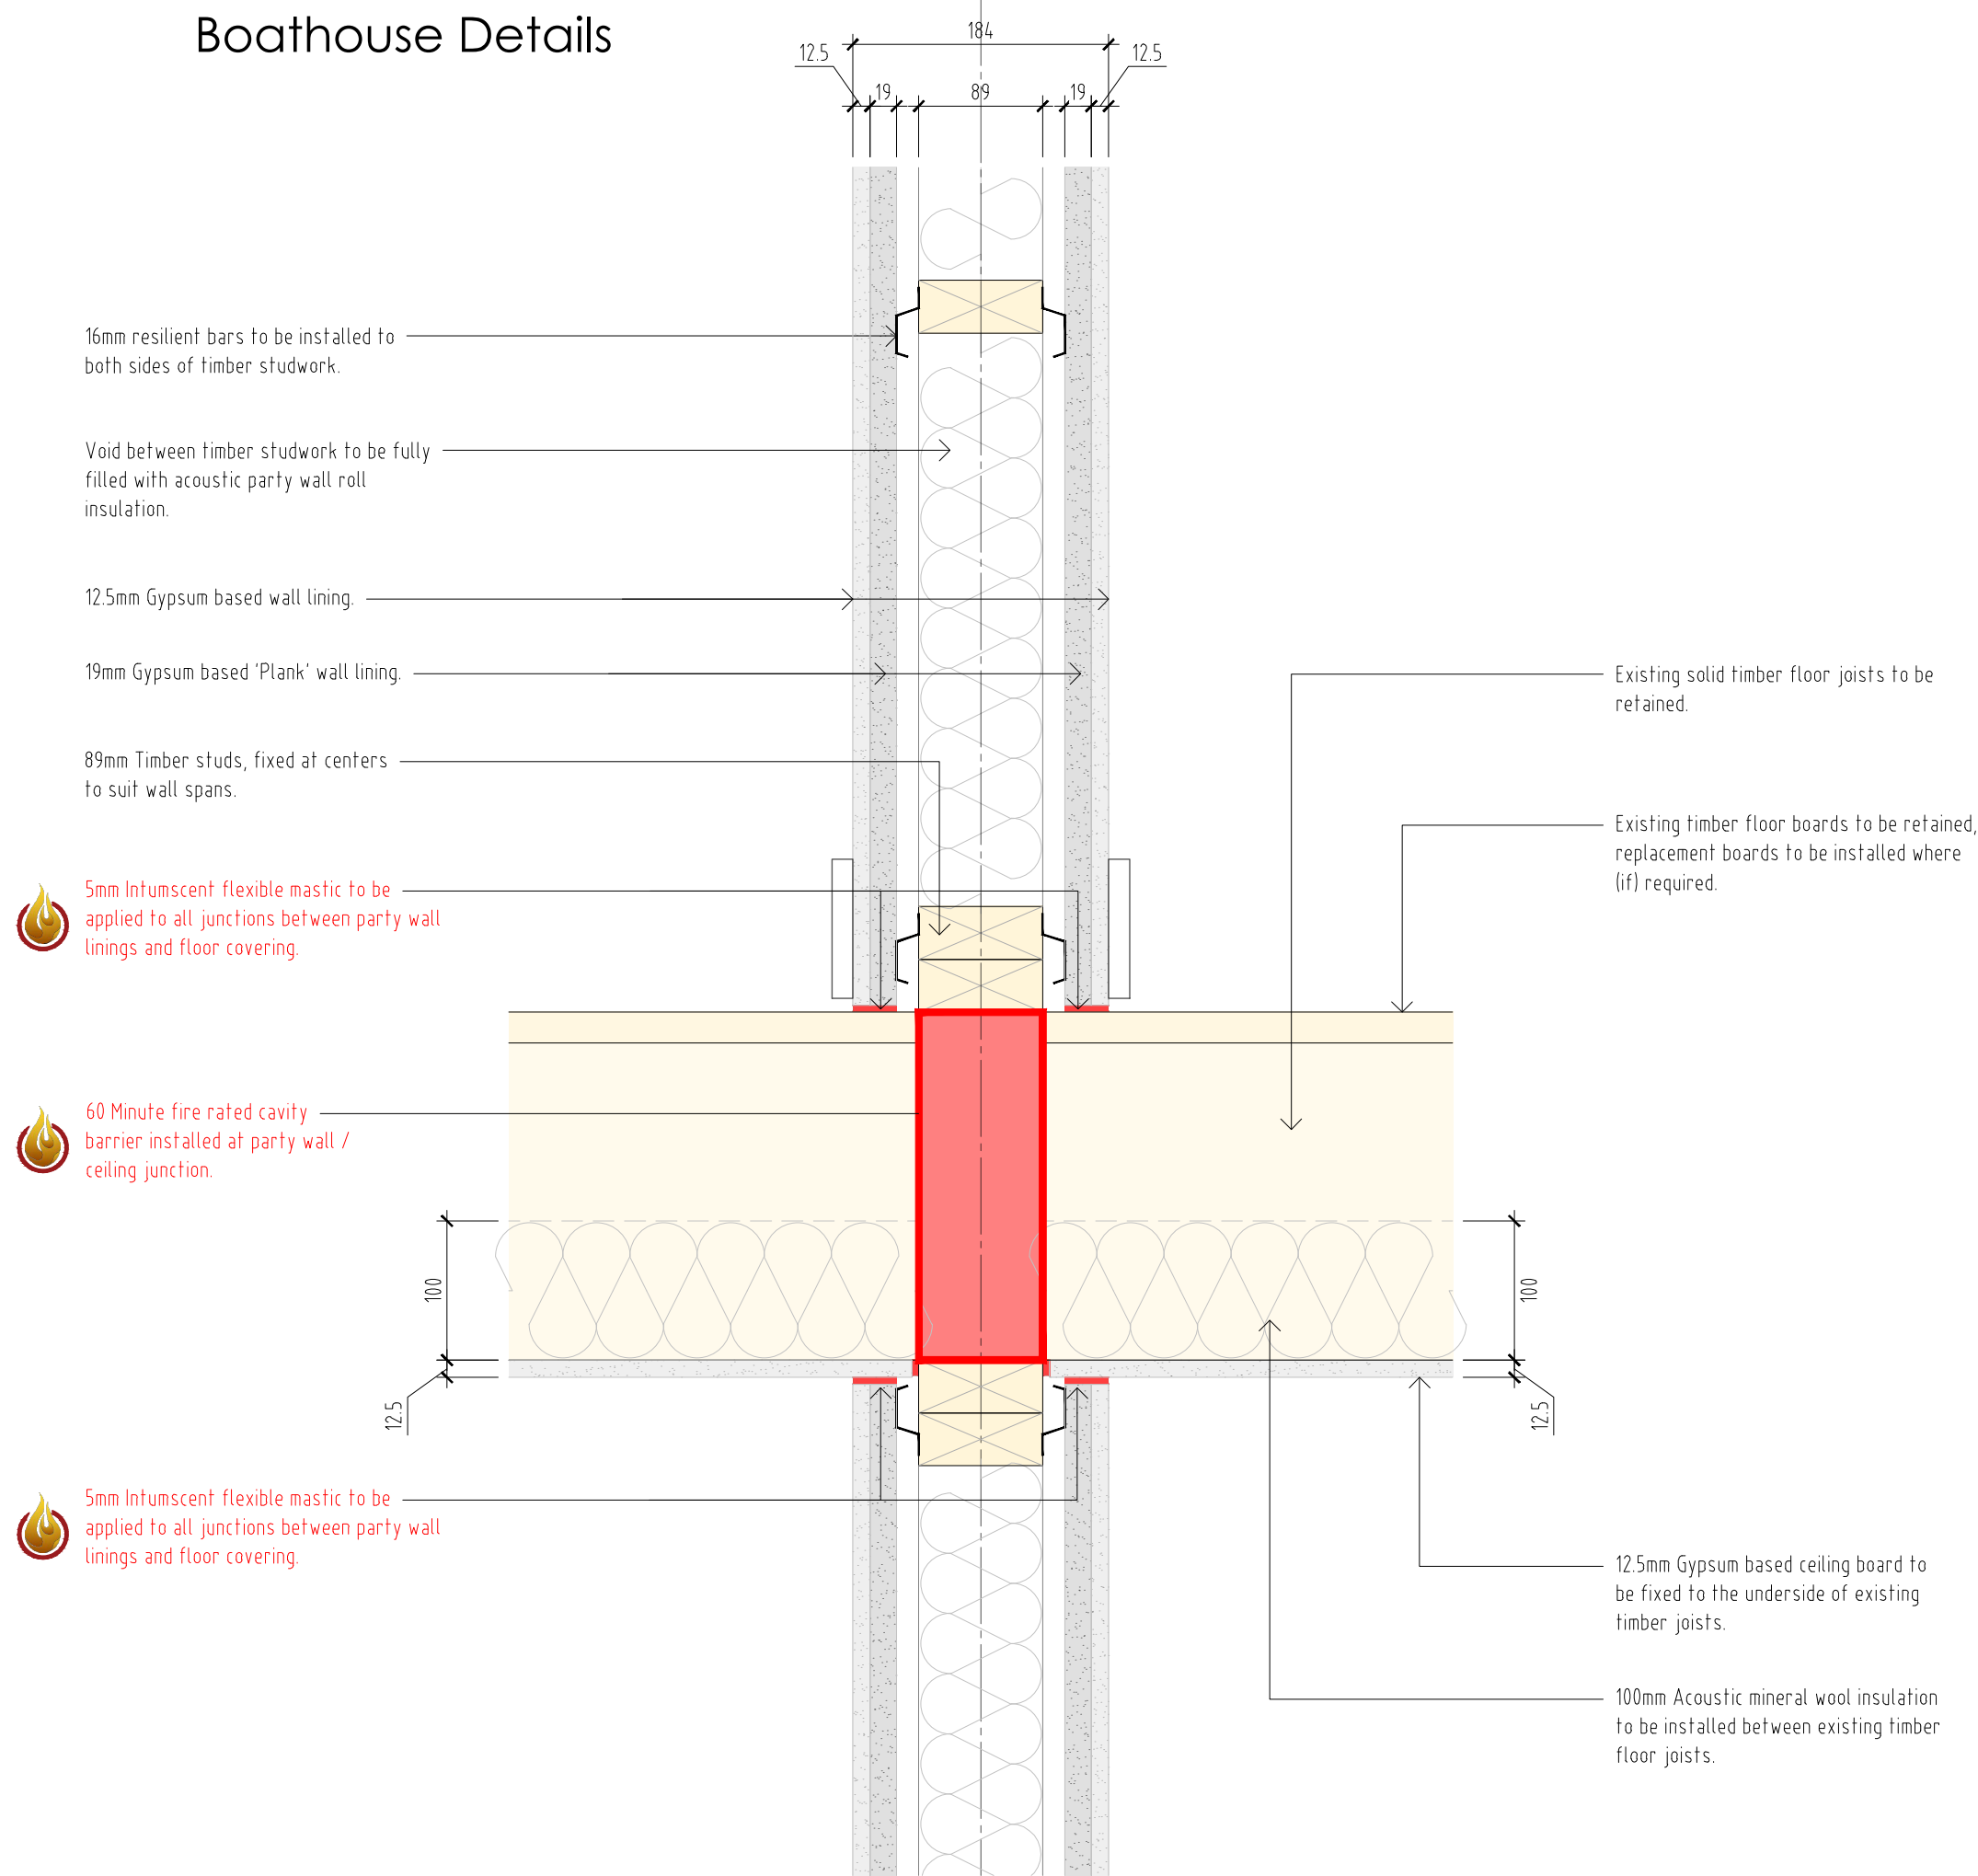


Single leaf party wall / intermediate floor junction

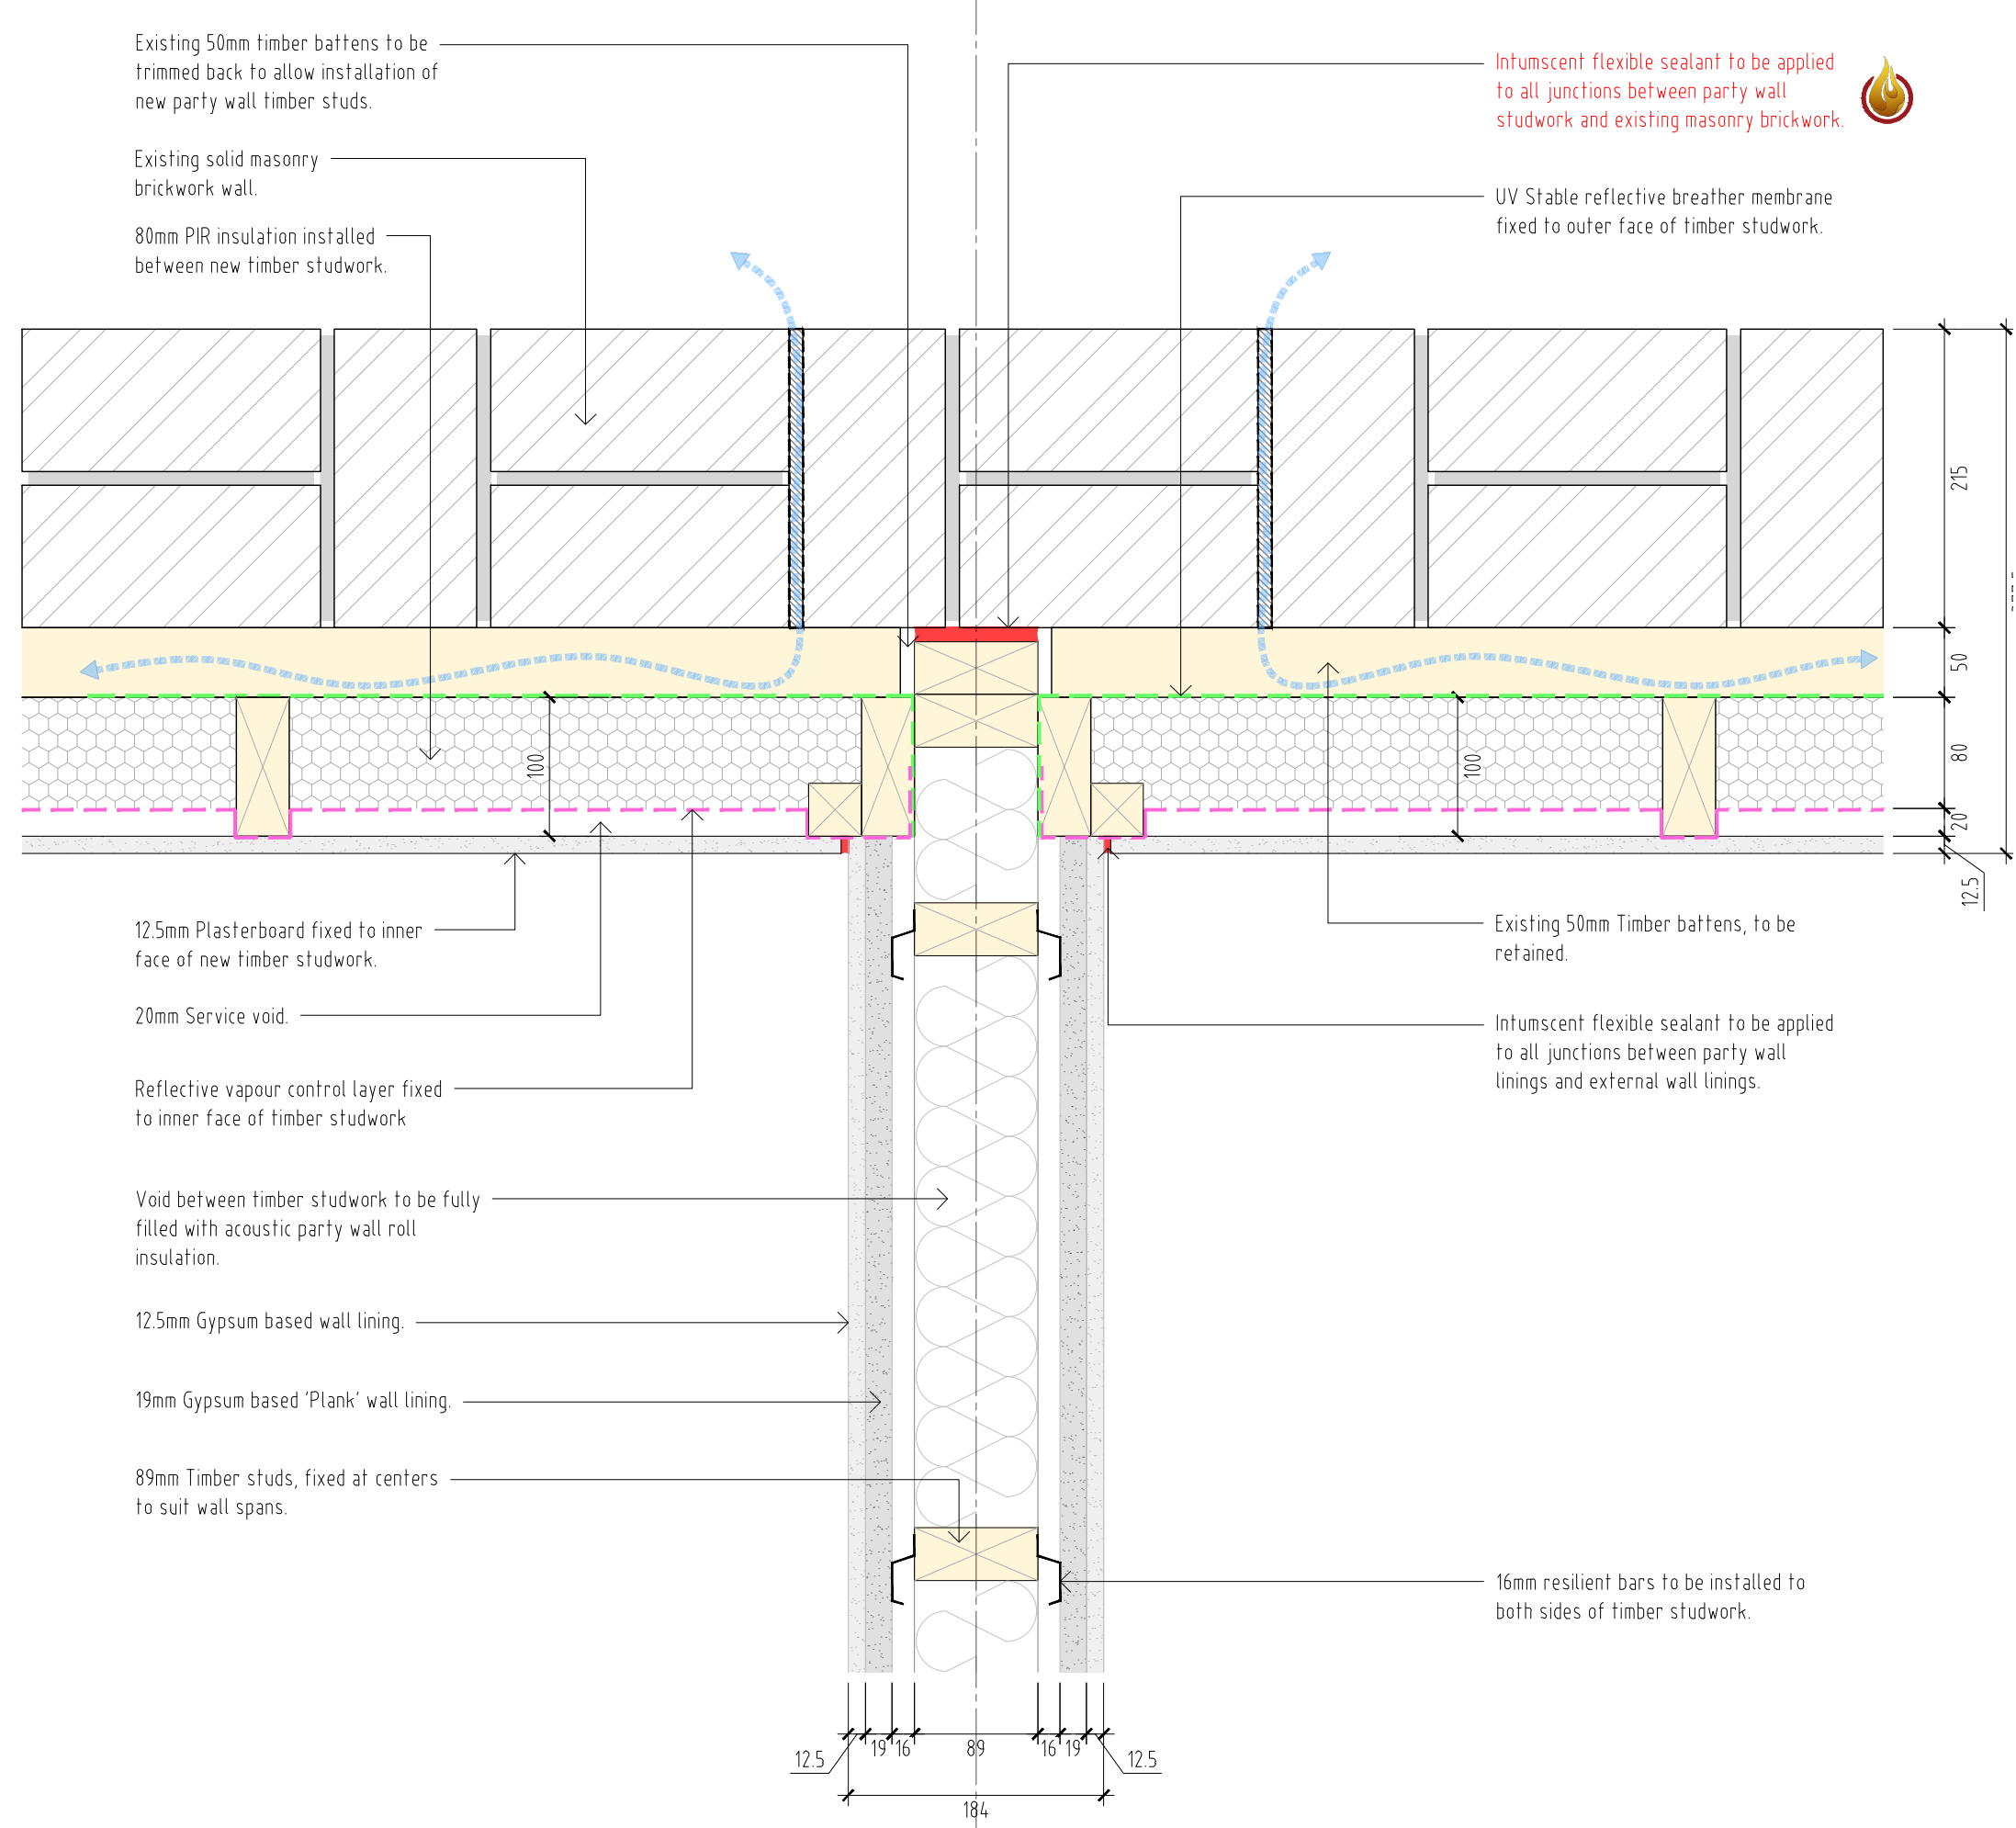

Single leaf party wall / external wall plan junction

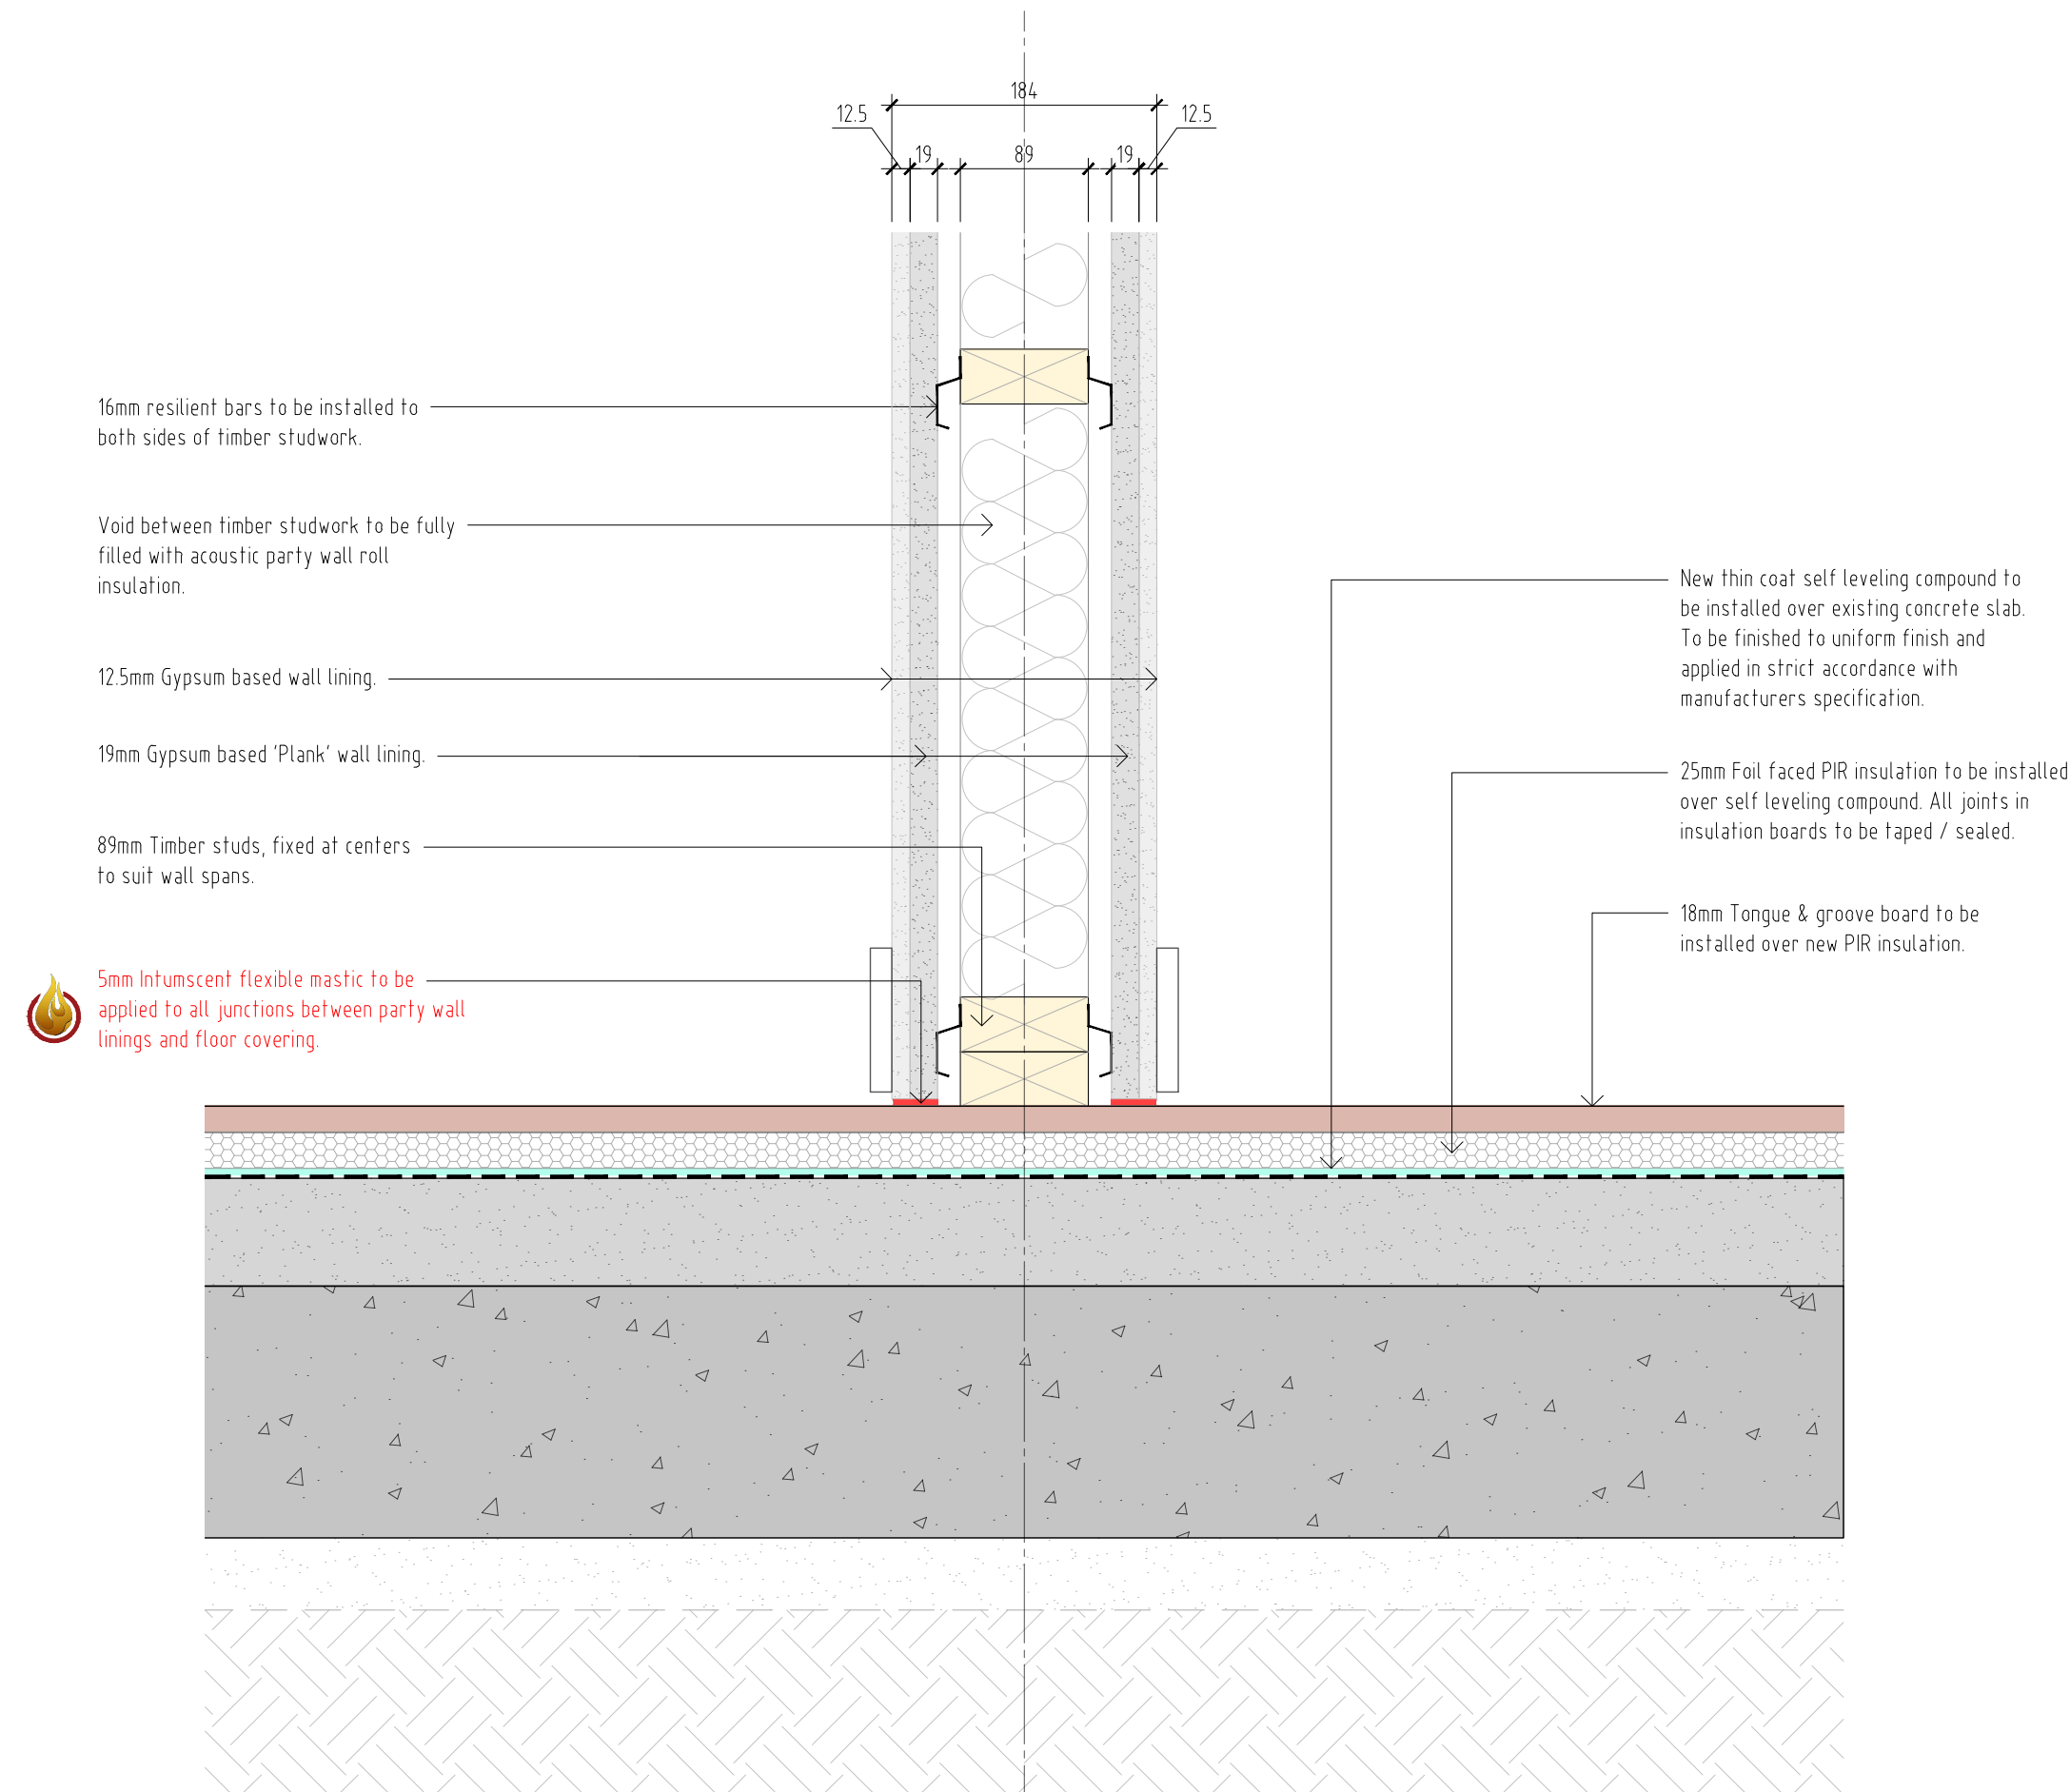

Single leaf party wall / existing concrete floor junction

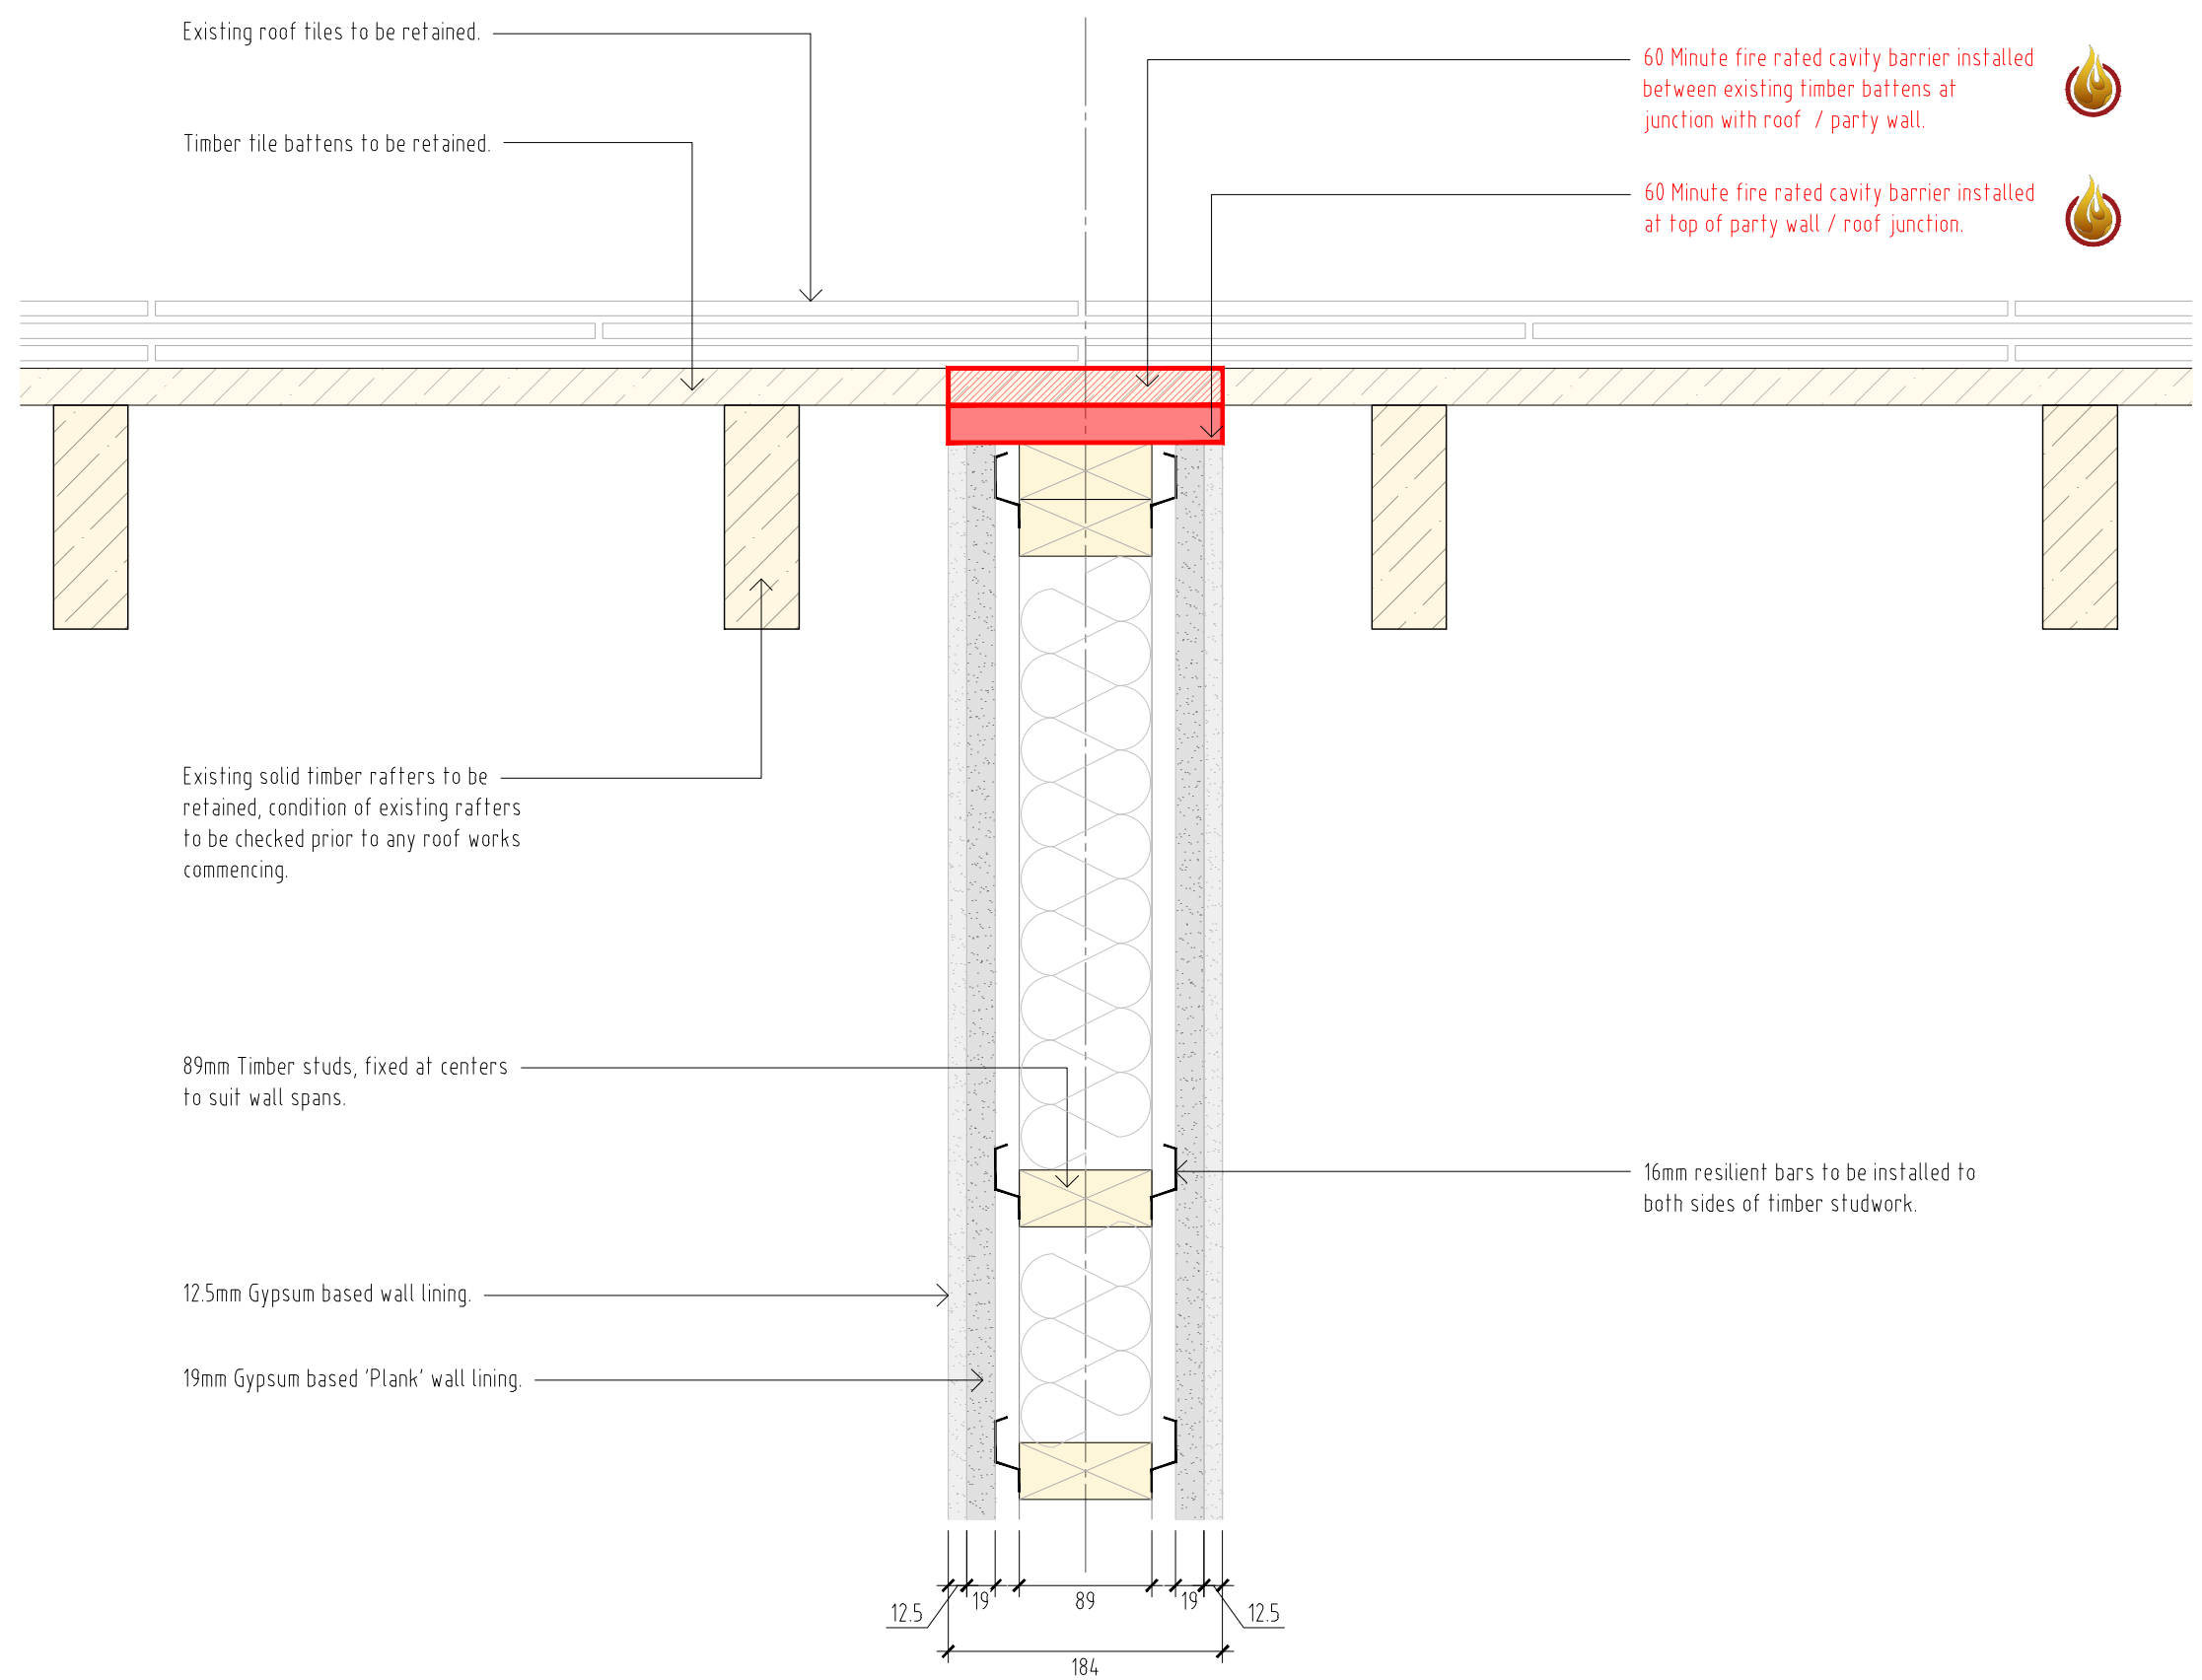

Single leaf party wall / roof ridge junction

DO NOT SCALE FROM THIS DRAWING - REPORT ANY DISCREPANCIES TO DESIGNER PRIOR TO COMMENCING WORKS.

ALL DIMENSIONS TO BE VERIFIED BY THE CONTRACTOR ON SITE

THIS DRAWING REMAINS THE COPYRIGHT OF
TURNER JACKSON + DAY ASSOCIATES
AND CANNOT BE REPRODUCED WITHOUT WRITTEN CONSENT

1:5 10 20 30 40 500mm

REV	DESCRIPTION	DATE	BY	CHKD
-----	-------------	------	----	------

**TURNER
JACKSON+DAY**
ASSOCIATES

Radio House
Thanet Way, Whitstable
Kent CT5 3QX

t: 01227 261453
e: enquiries@tjda.co.uk
www.turnerjacksonday.co.uk

client details
Custom House (Gravesend) Limited

project details
**Custom House
The Terrace, Gravesend, DA12 2BW**

drawing title
**Boathouse Details 2
Wall and Floor Junctions**

date scale drawn by checked by
Oct'24 1:5@A1 NS

project no:	drawing no:	revision
1735	C14.30	