



Workshop Details

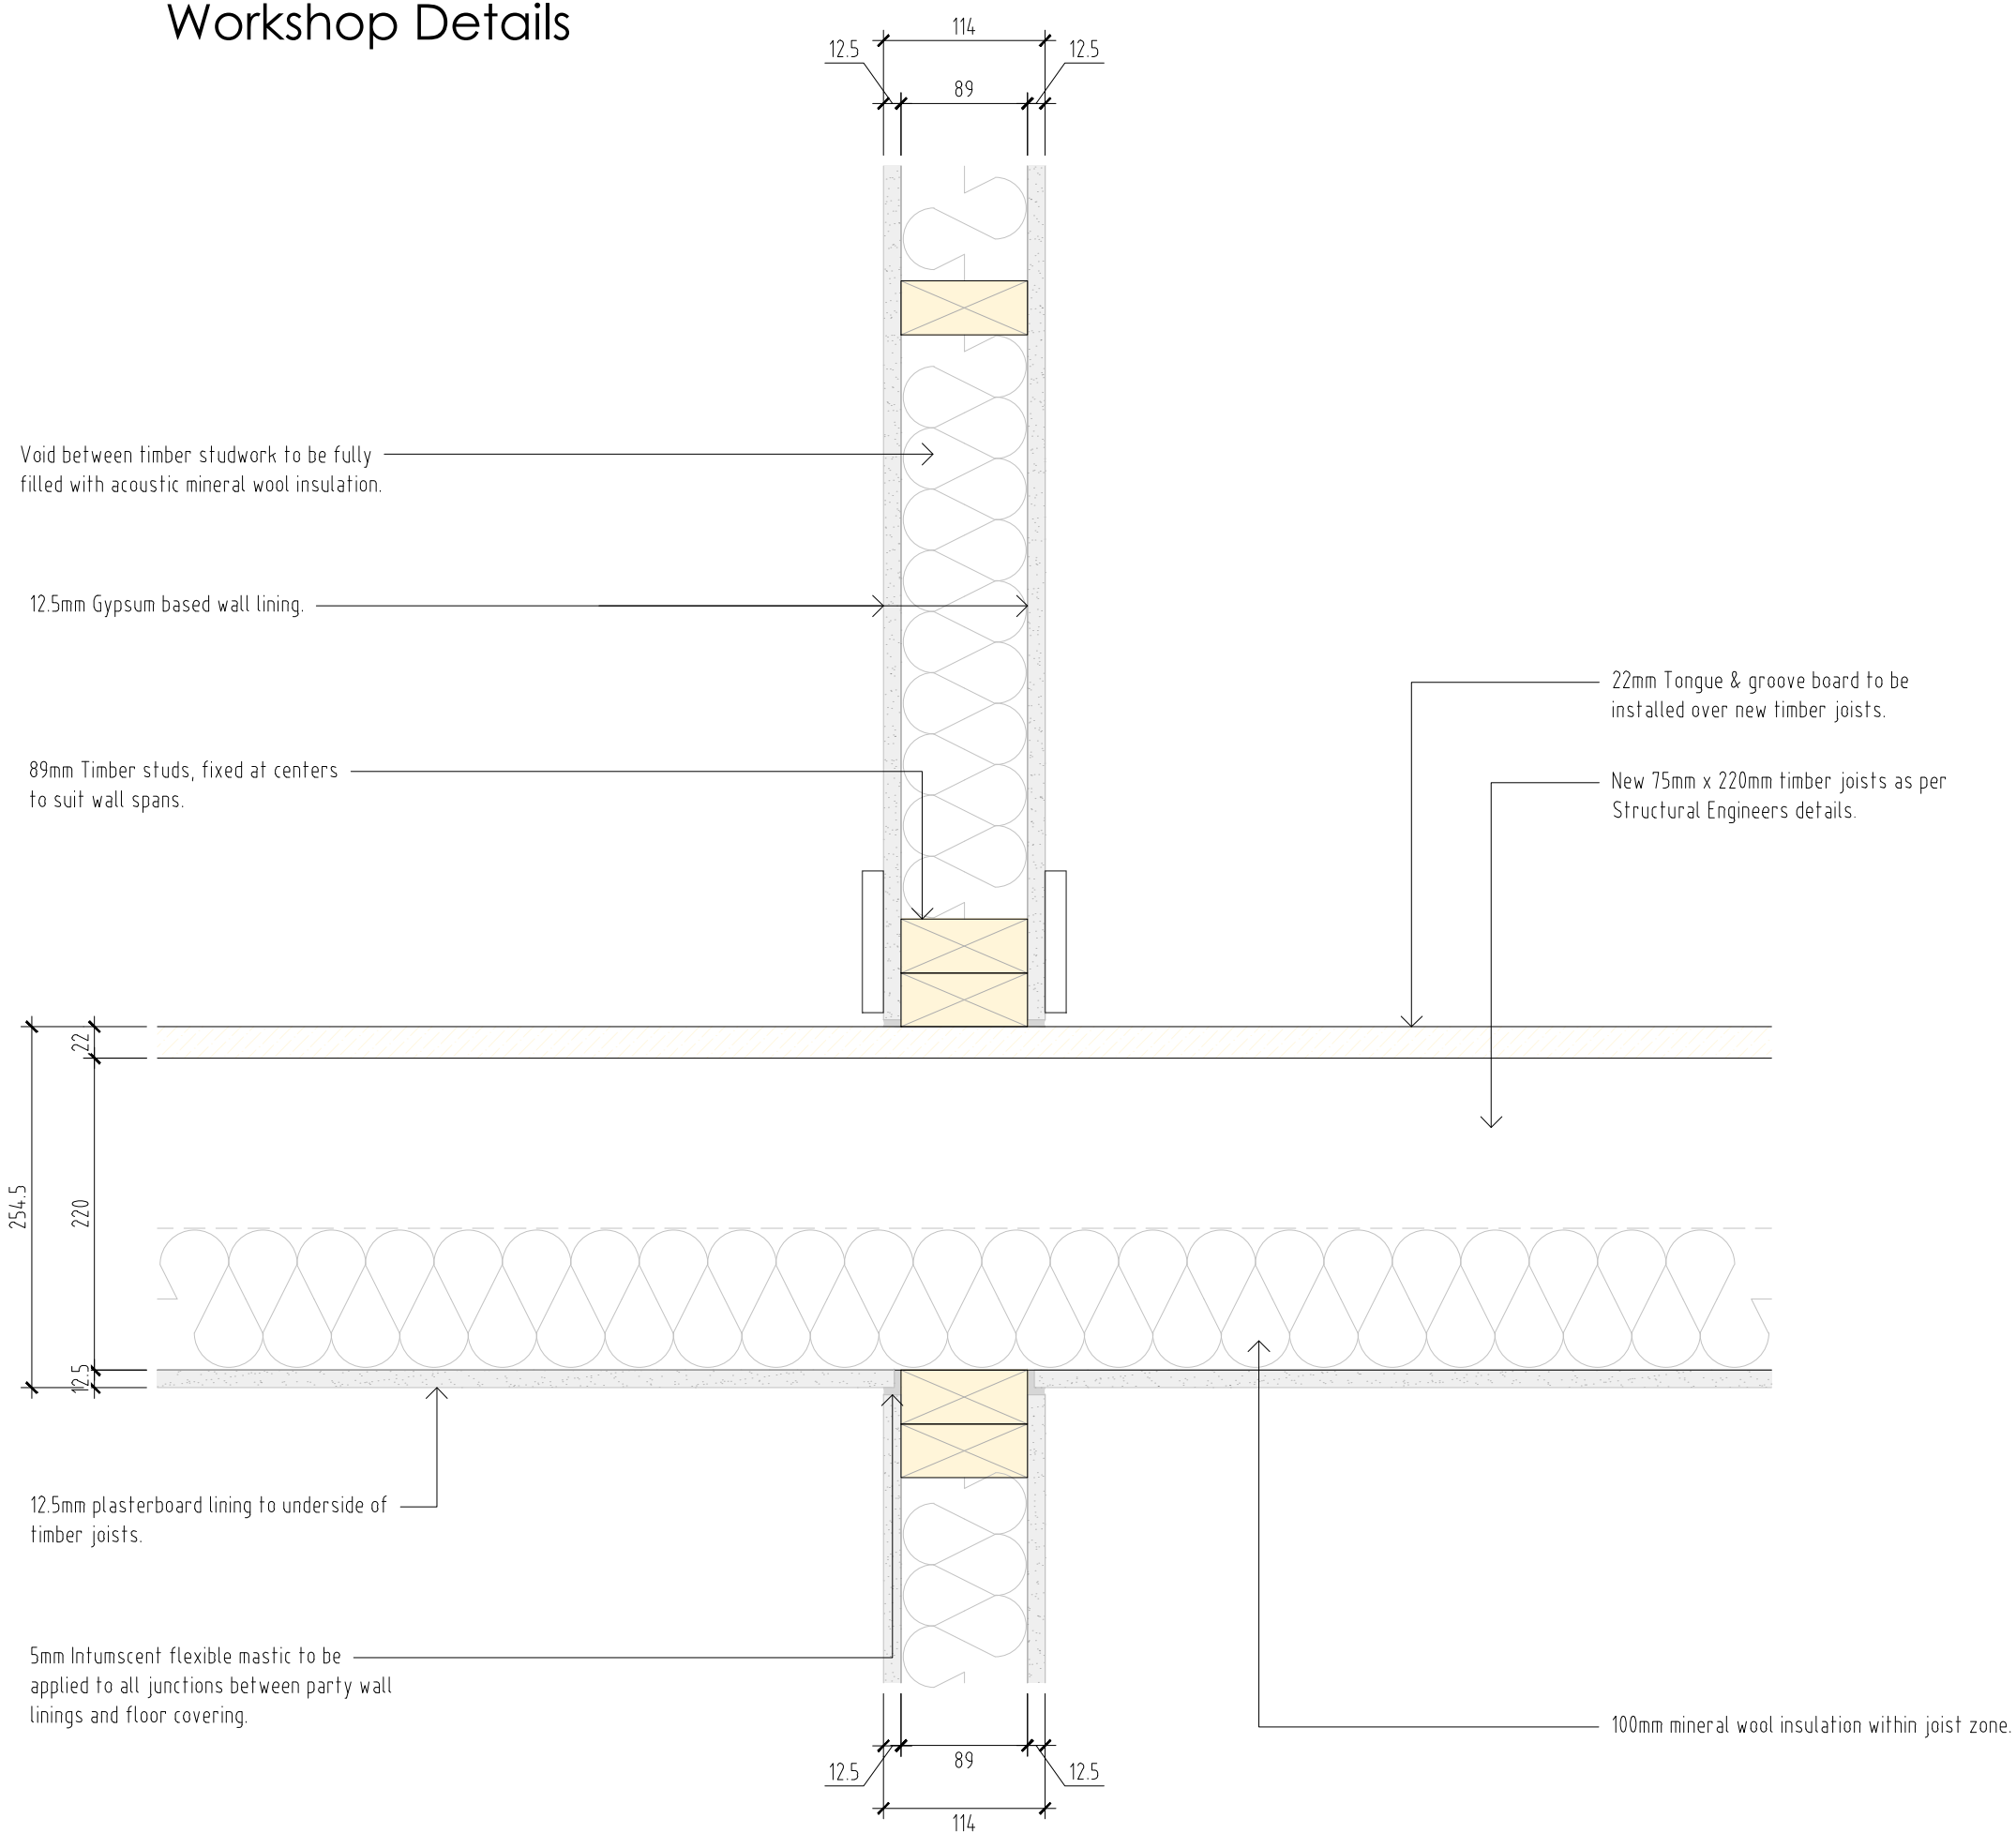

Timber partition / intermediate floor junction

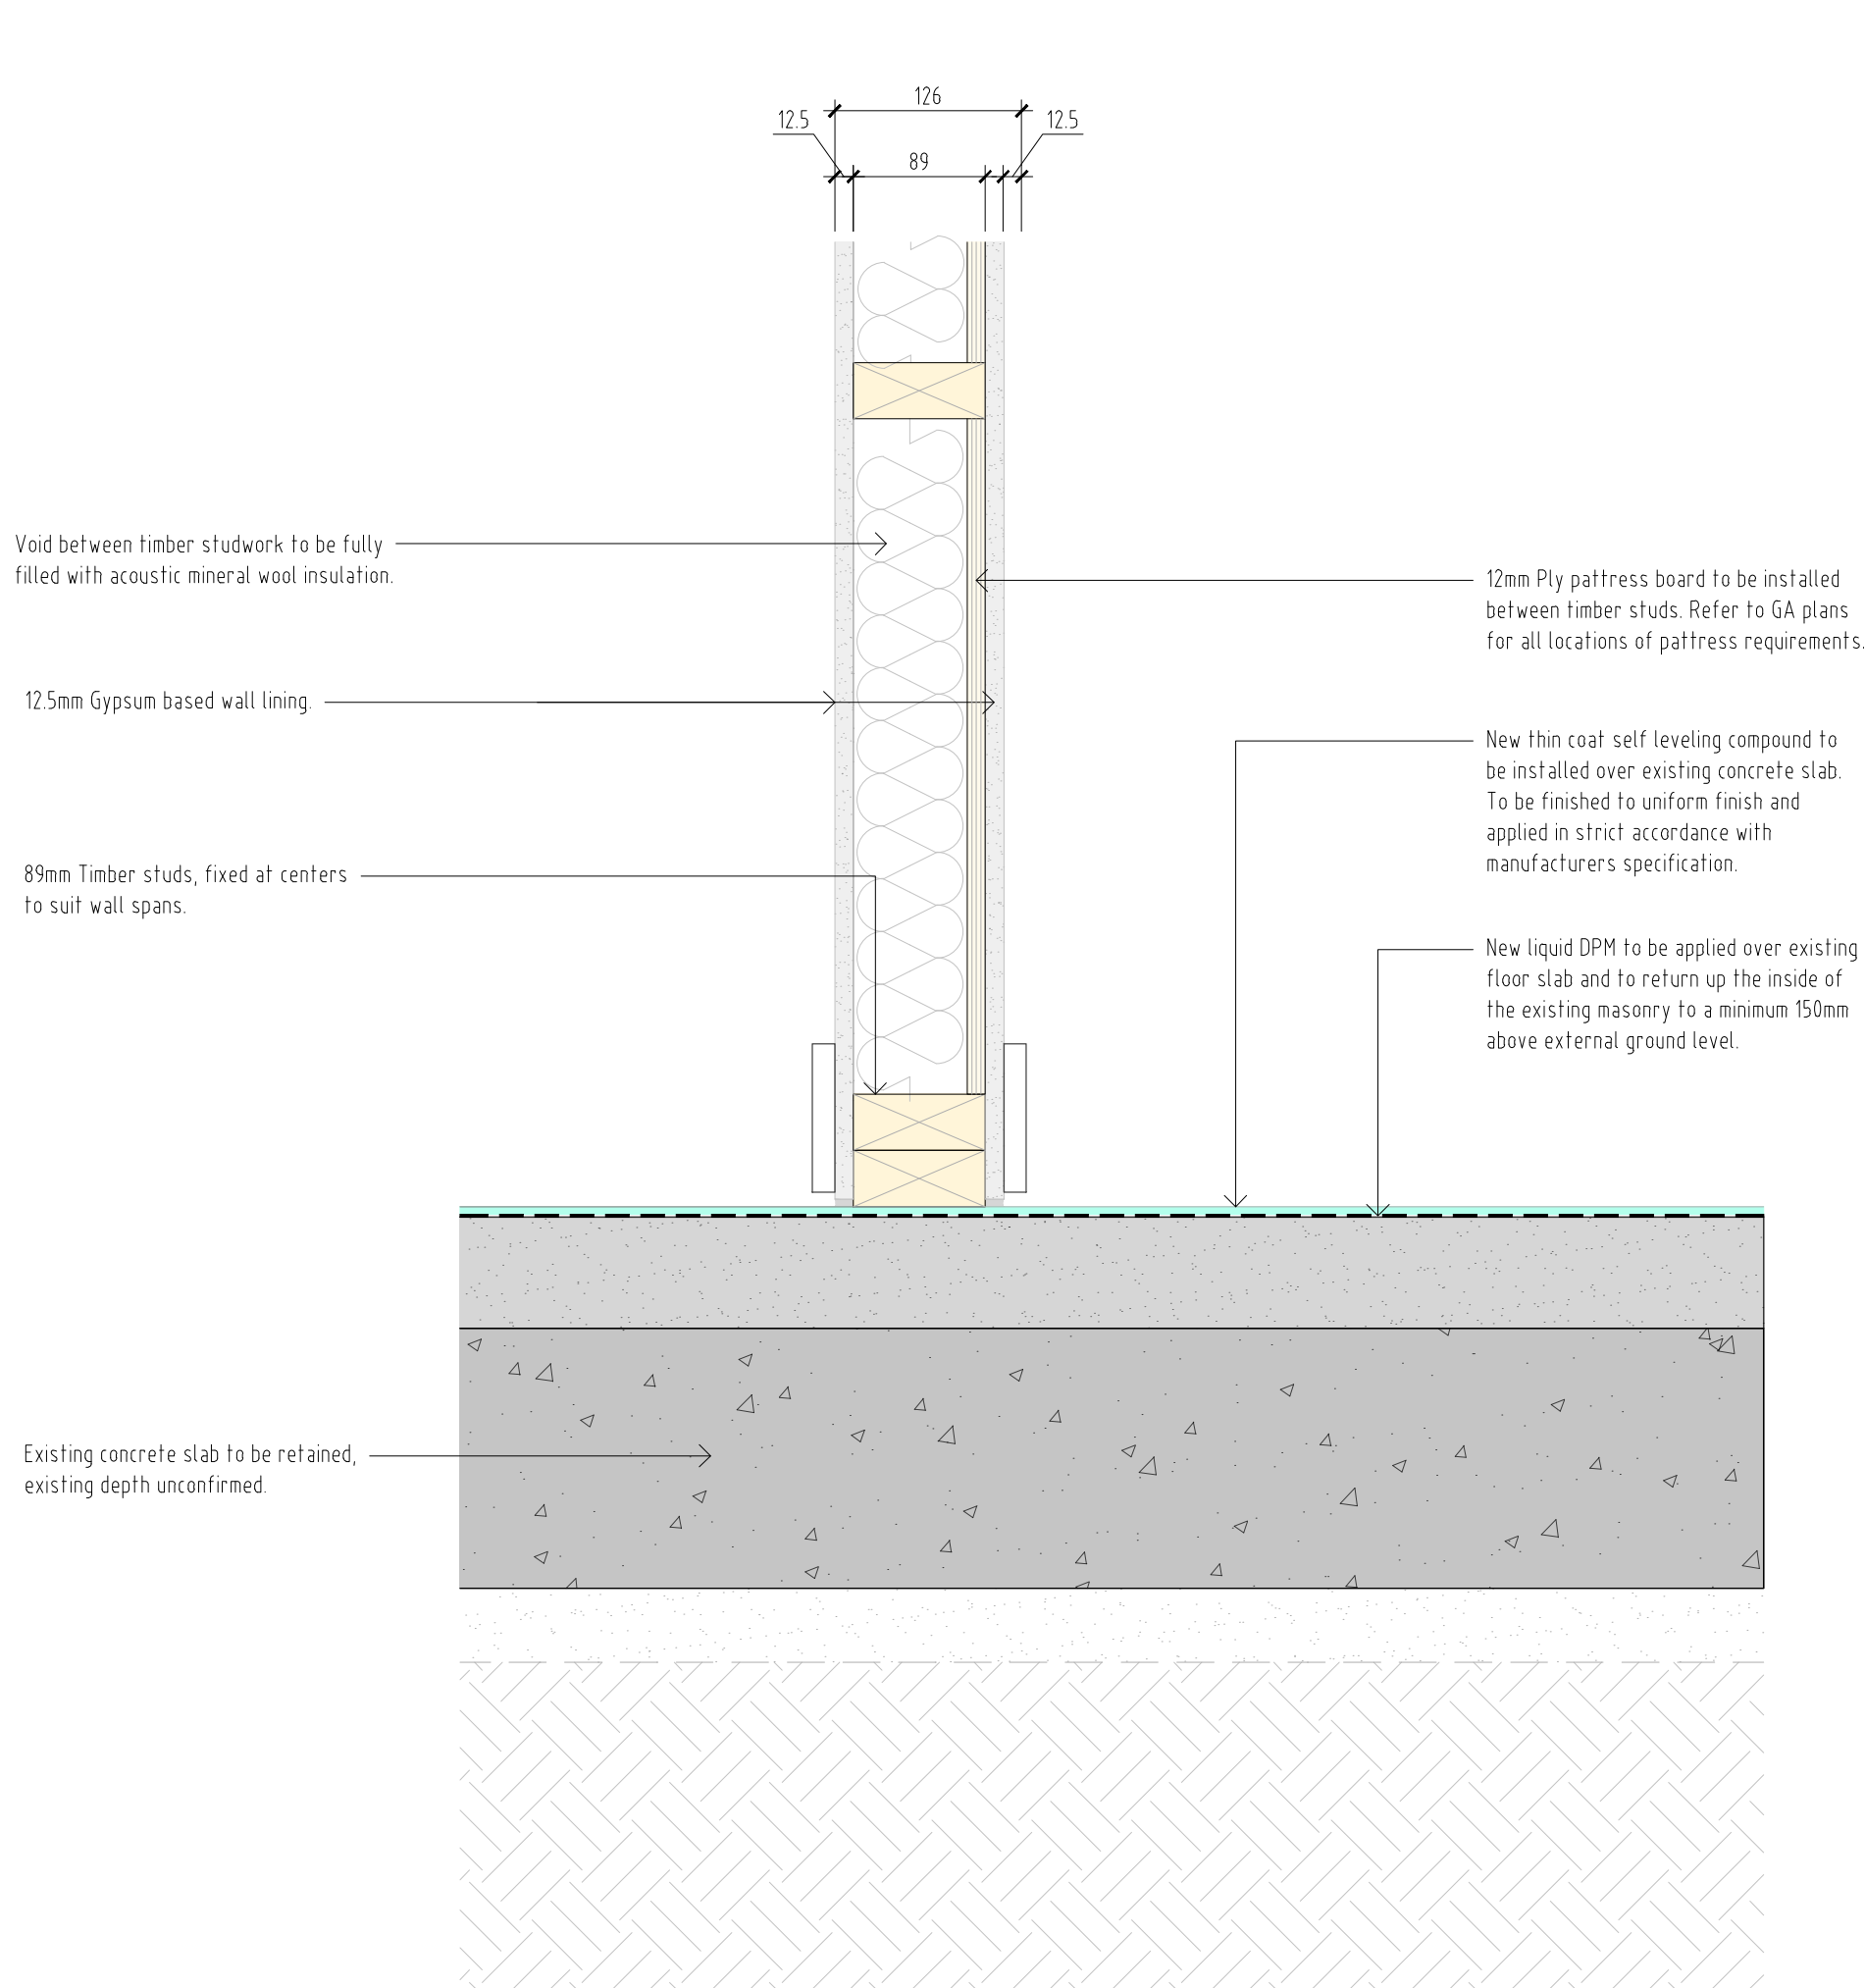


Structural internal wall / existing concrete floor junction


DO NOT SCALE FROM THIS DRAWING - REPORT ANY DISCREPANCIES TO DESIGNER PRIOR TO COMMENCING WORKS

ALL DIMENSIONS TO BE VERIFIED BY THE CONTRACTOR ON SITE

THIS DRAWING REMAINS THE COPYRIGHT OF
TURNER JACKSON + DAY ASSOCIATES
AND CANNOT BE REPRODUCED WITHOUT WRITTEN CONSENT

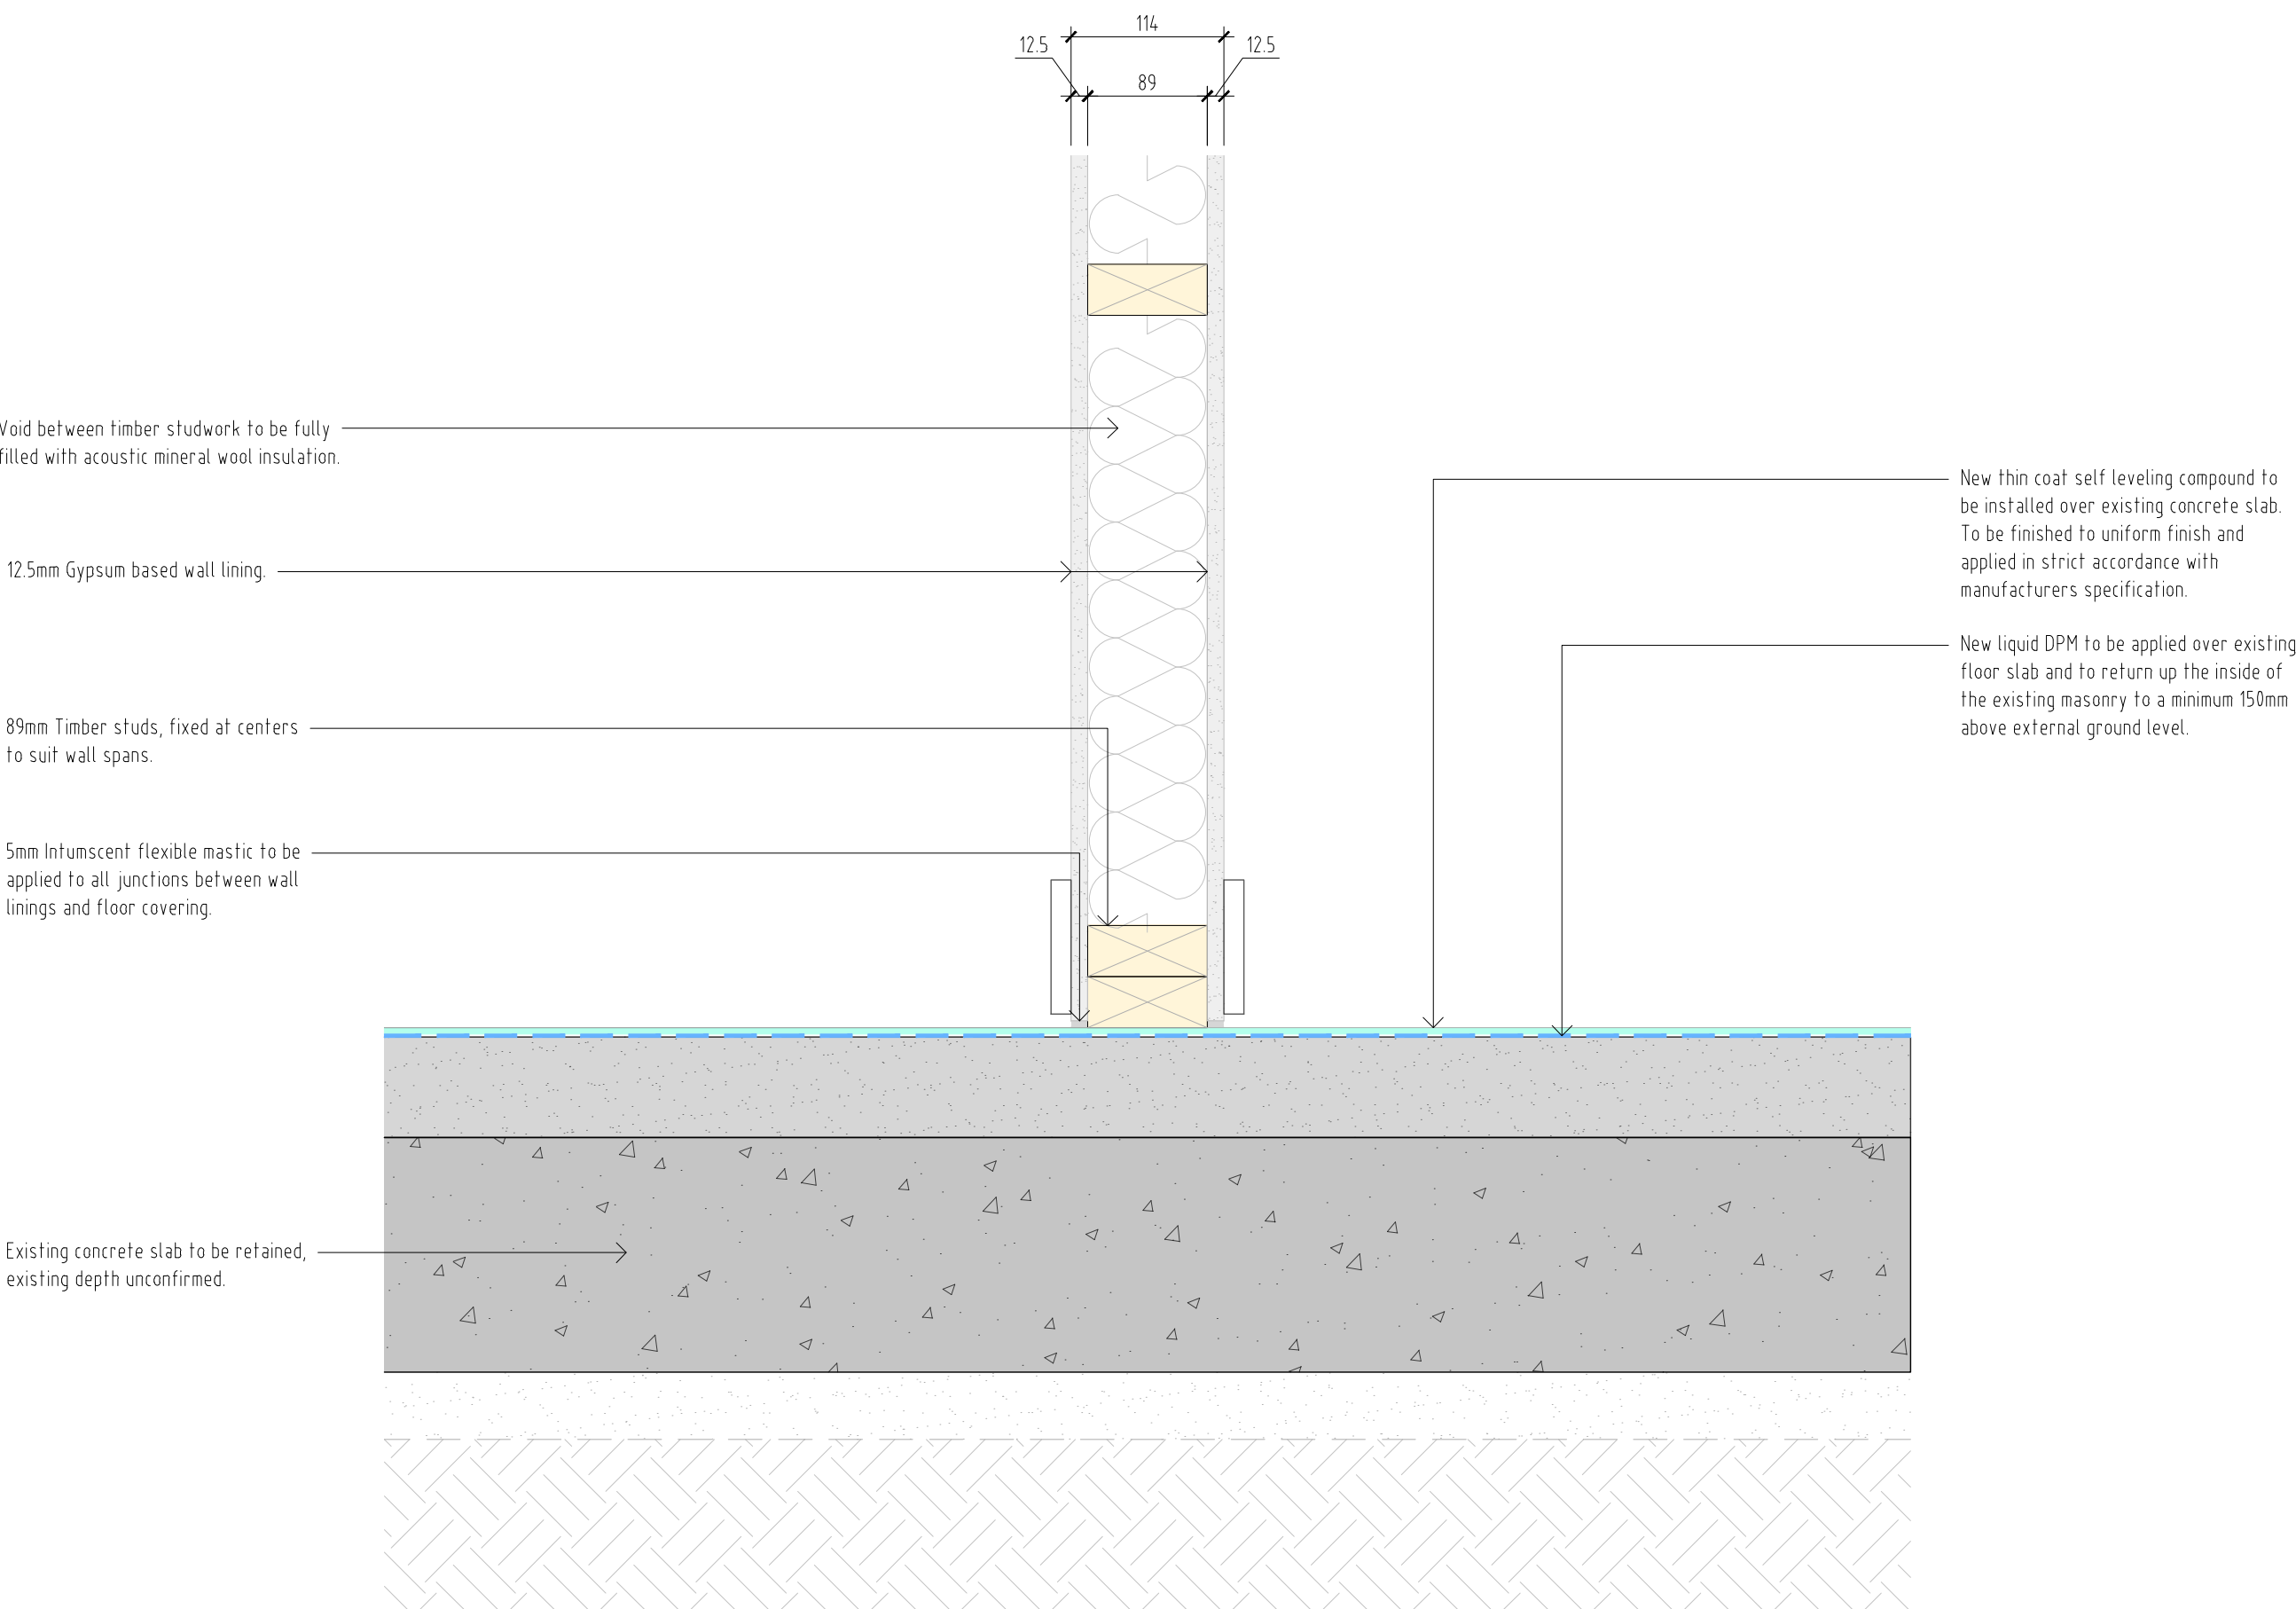

Timber partition / existing concrete floor junction

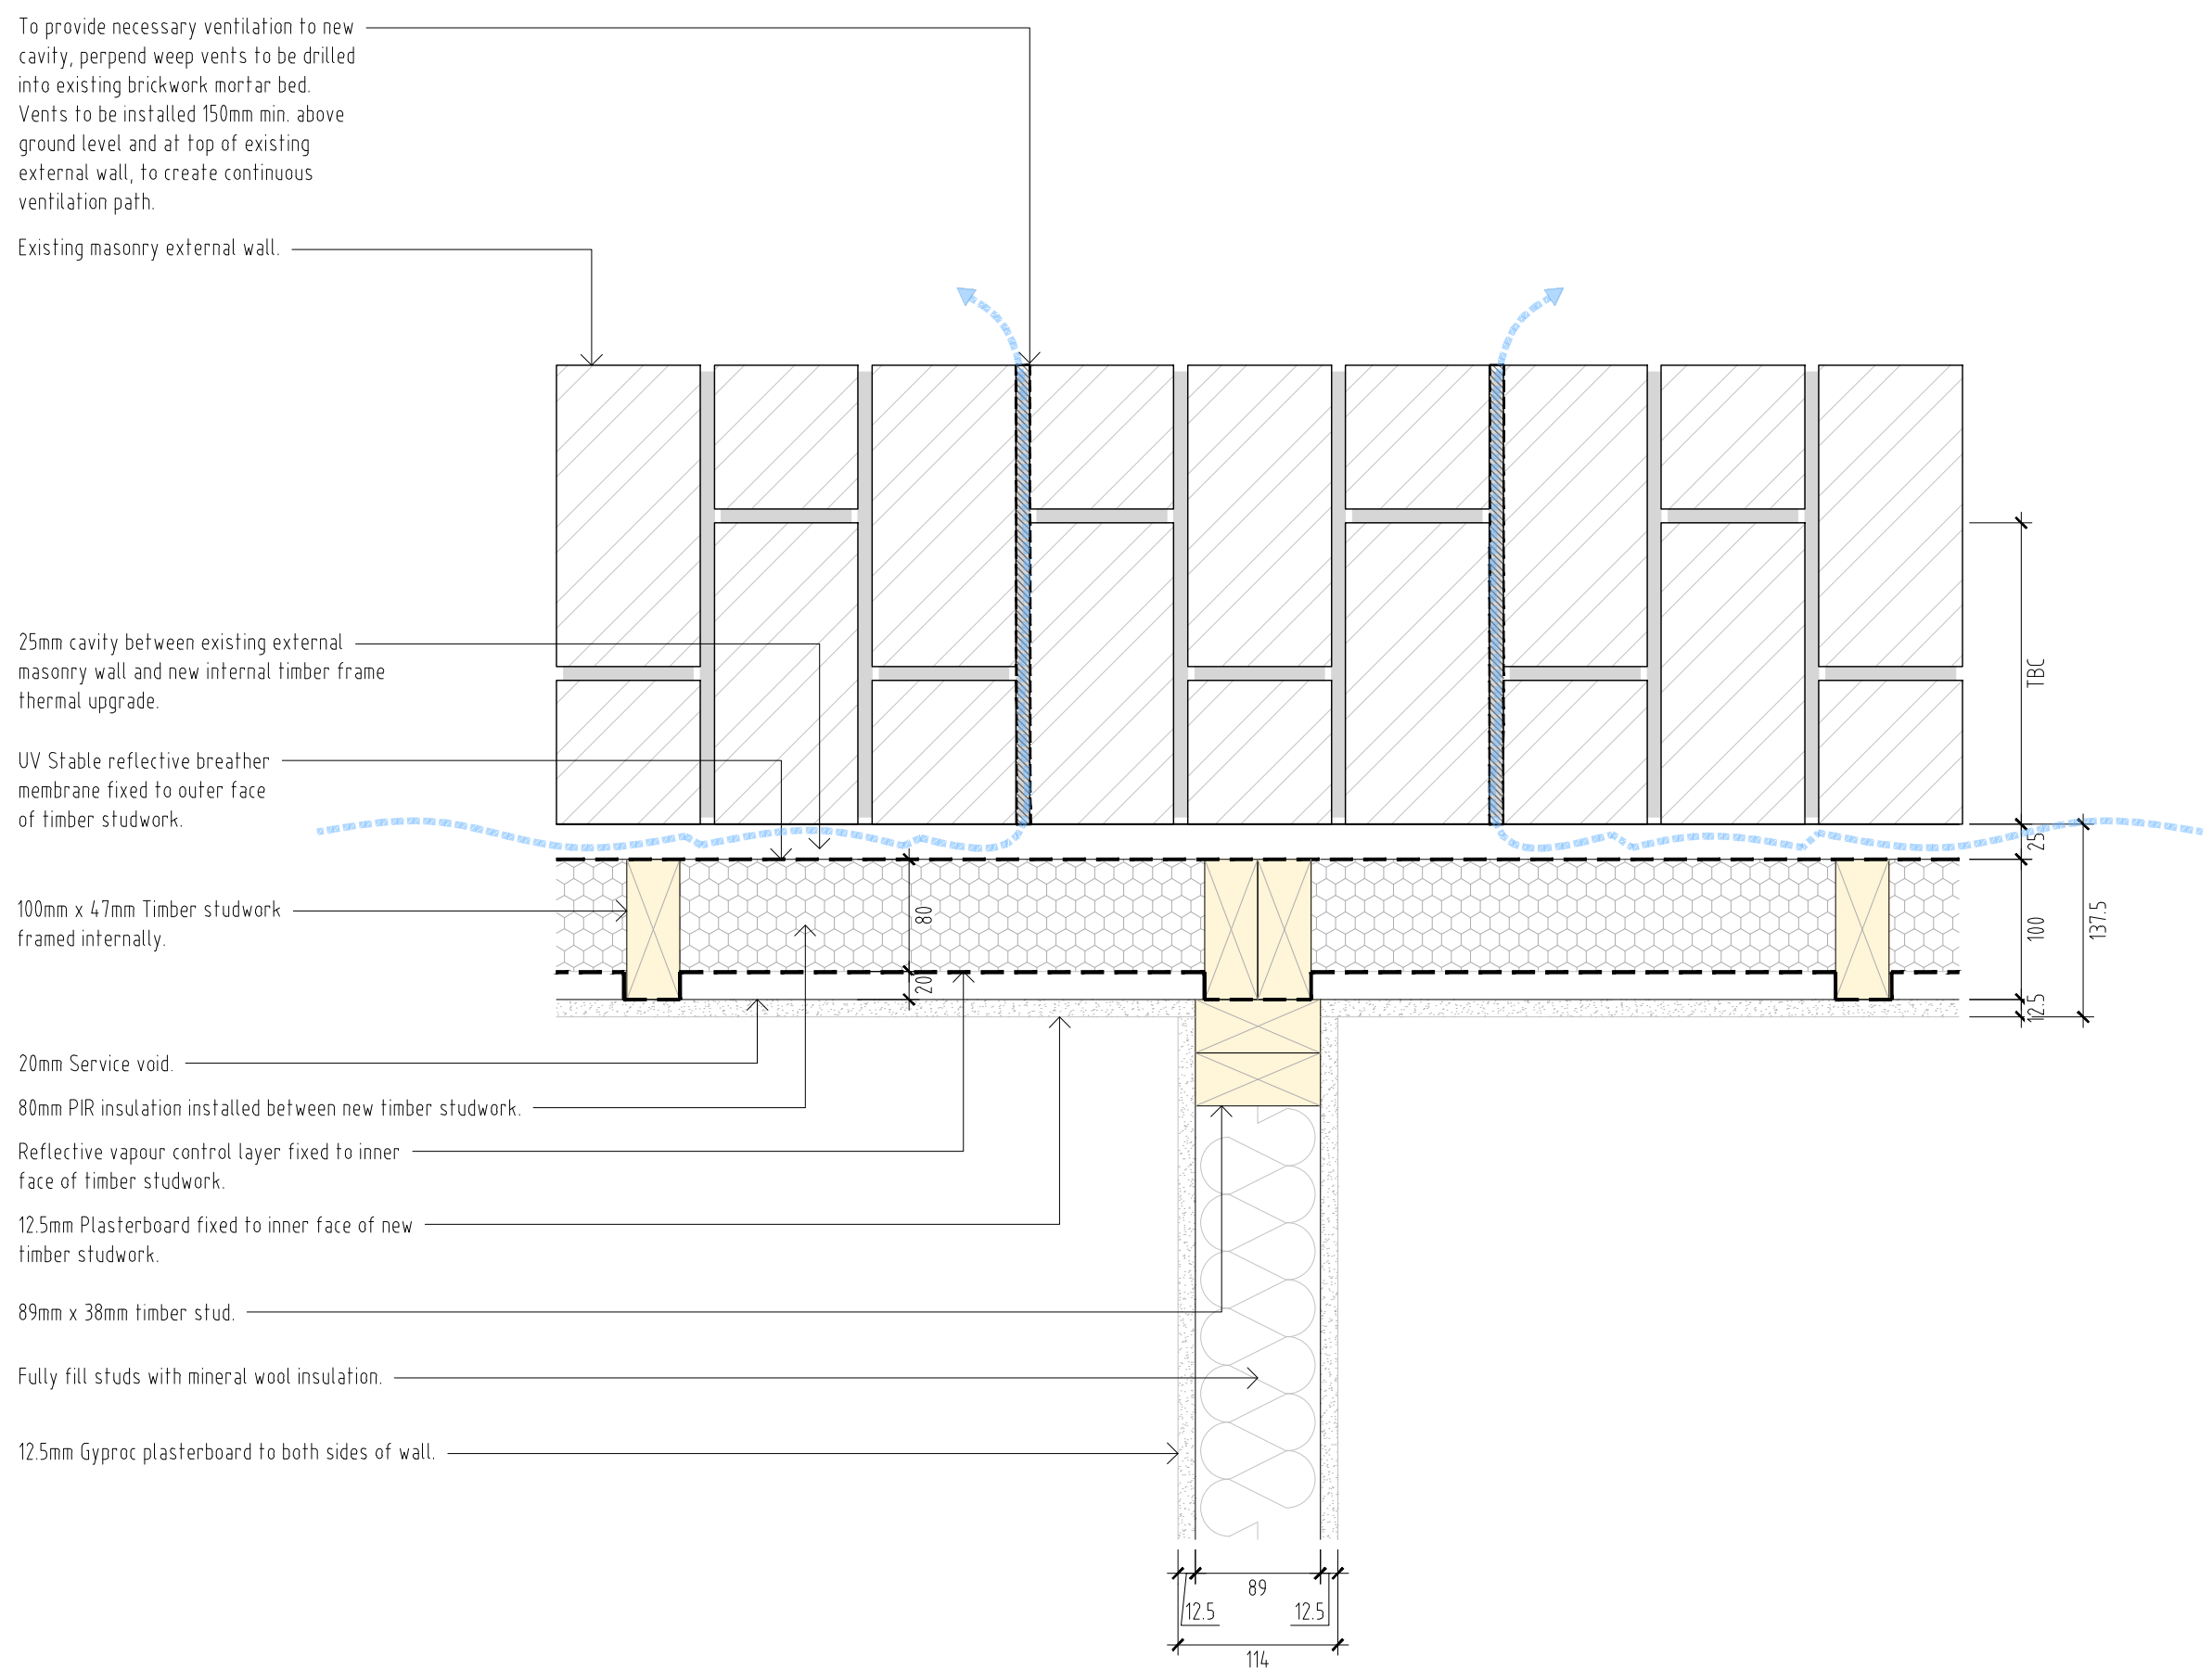

Timber partition / external wall plan junction

REV	DESCRIPTION	DATE	BY	CHKD
-----	-------------	------	----	------

TURNER JACKSON+DAY ASSOCIATES

Radio House
Thanet Way, Whitstable
Kent CT15 3DX
t: 01227 261453
e: enquiries@tjda.co.uk
www.turnerjacksonday.co.uk

client details

Custom House (Gravesend) Limited

project details

Custom House

The Terrace, Gravesend, DA12 2BW

drawing title

Workshop Details

Wall and Floor Junctions

date scale drawn by checked by

Oct'24 1:5@A1 NS

project no: 1735 drawing no: C14.31 revision: