




New Build Details

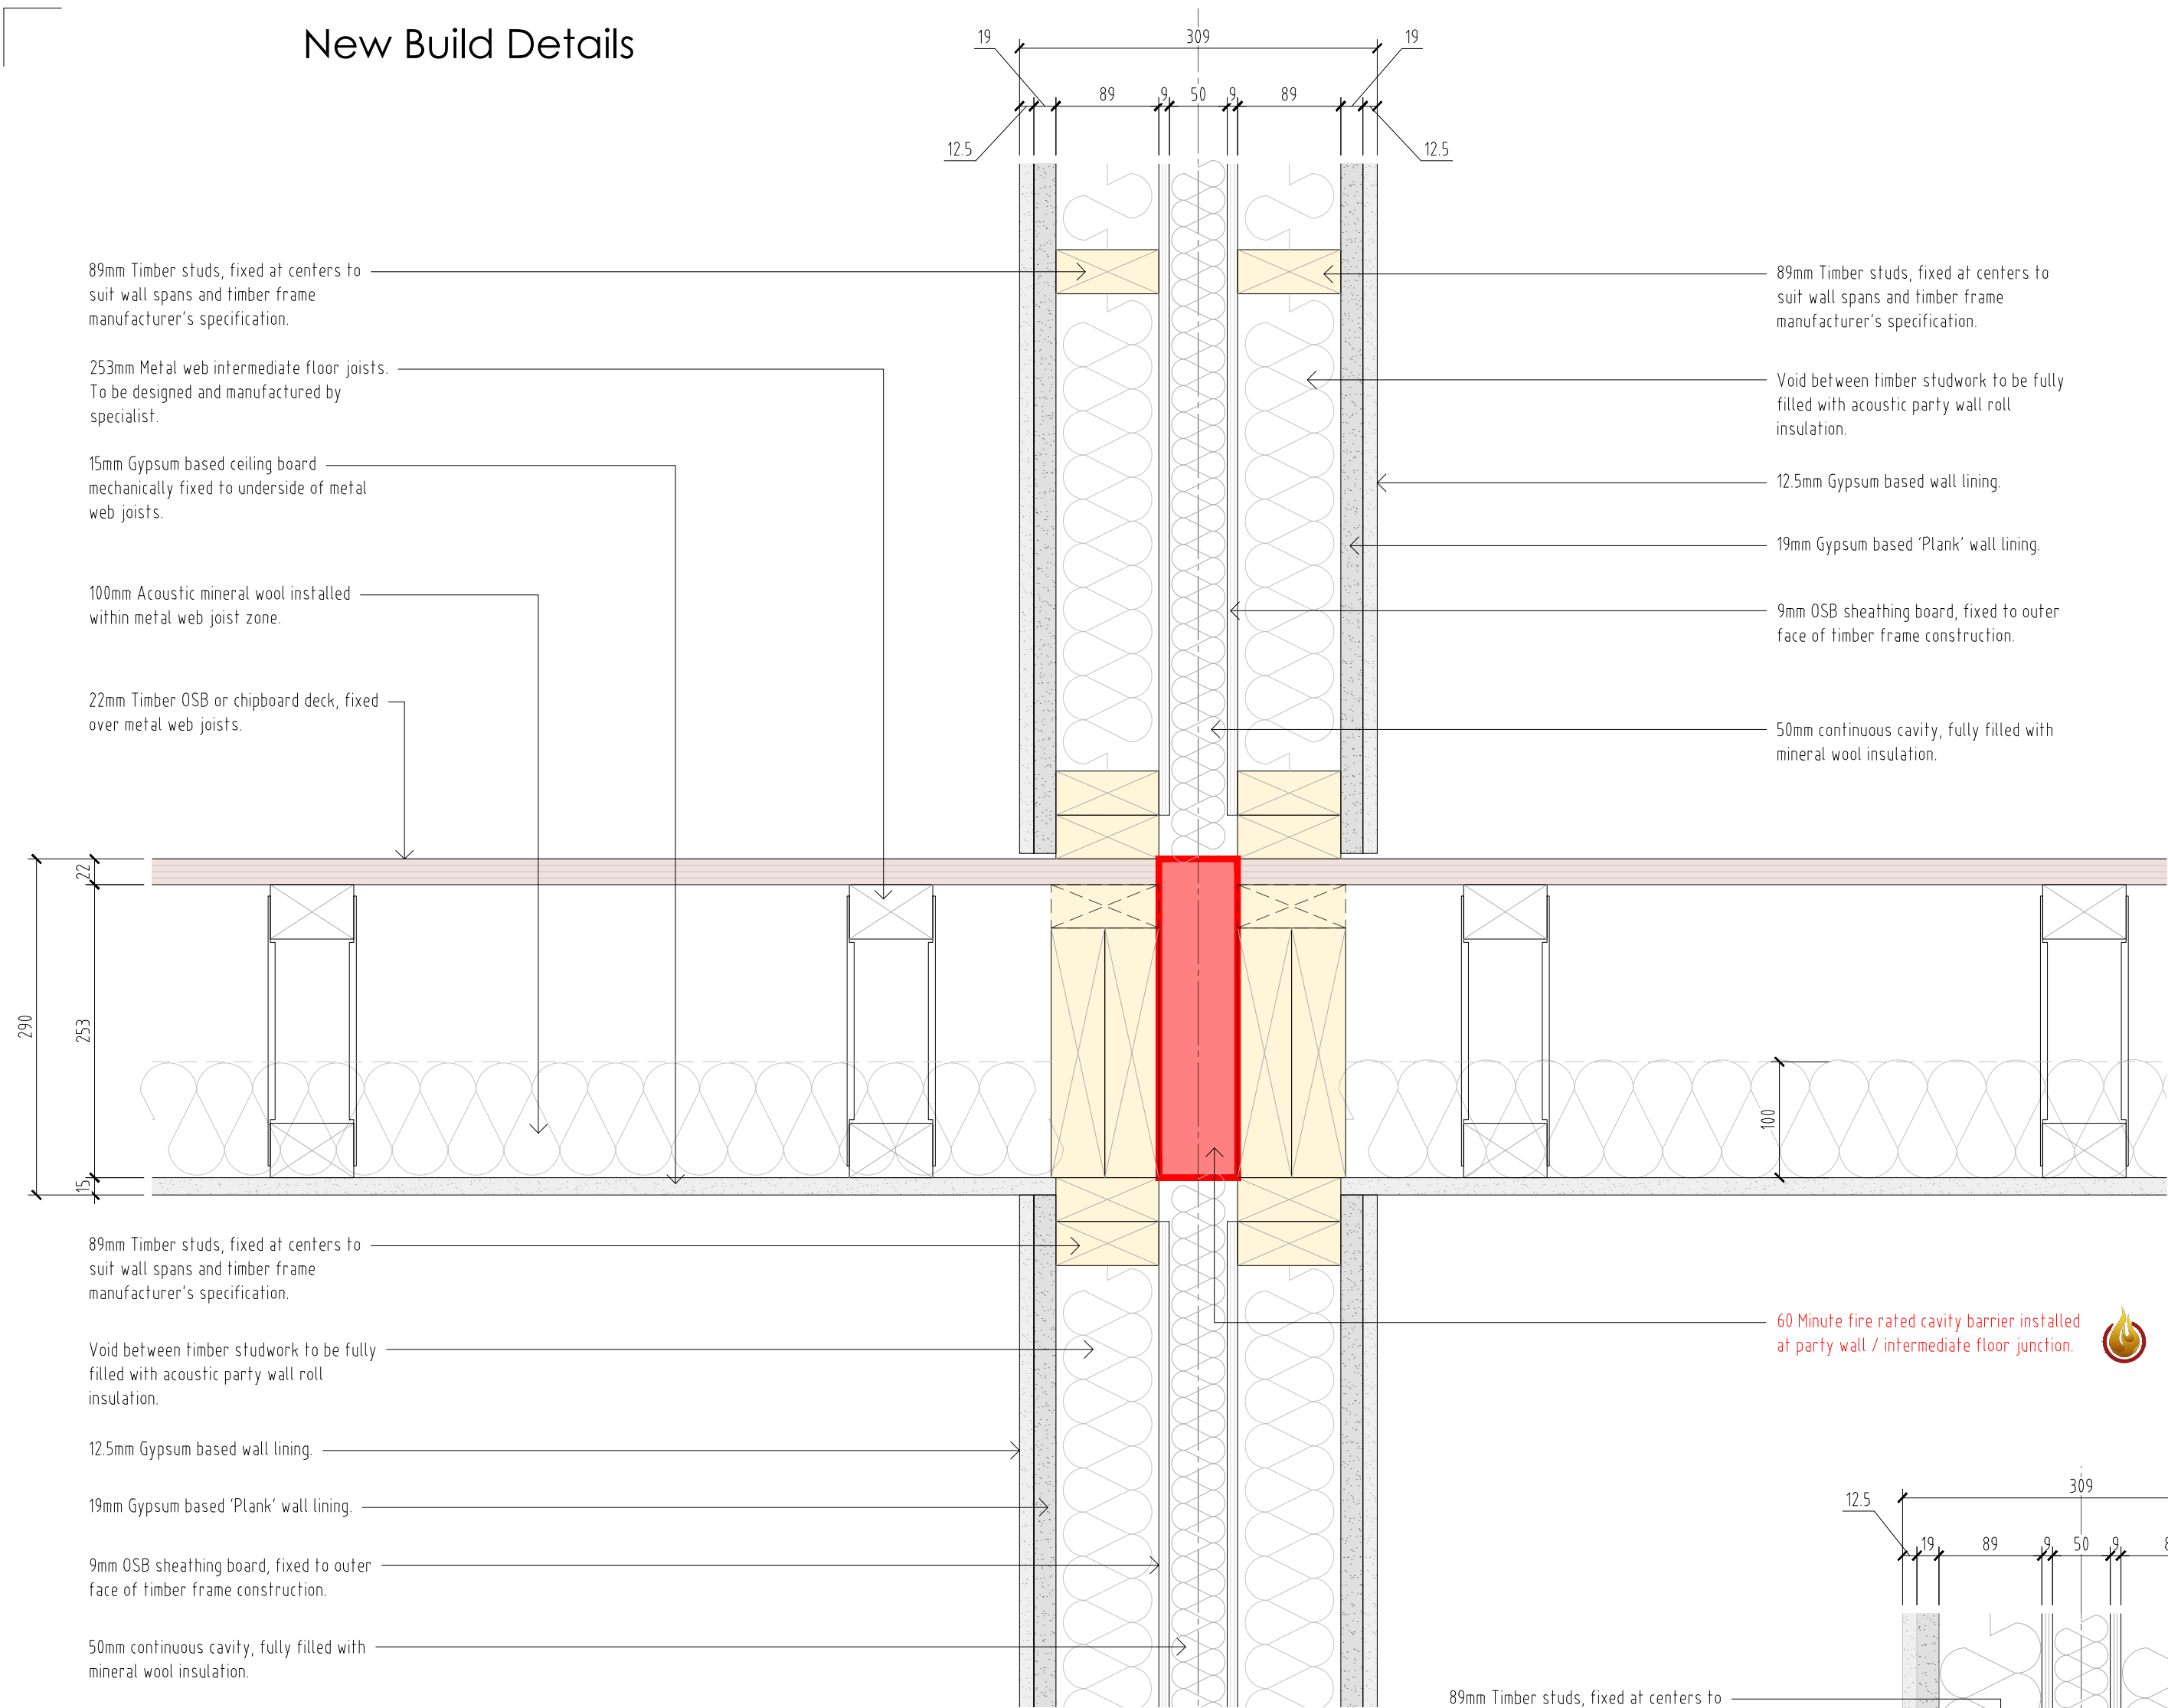

Intermediate floor / party wall junction

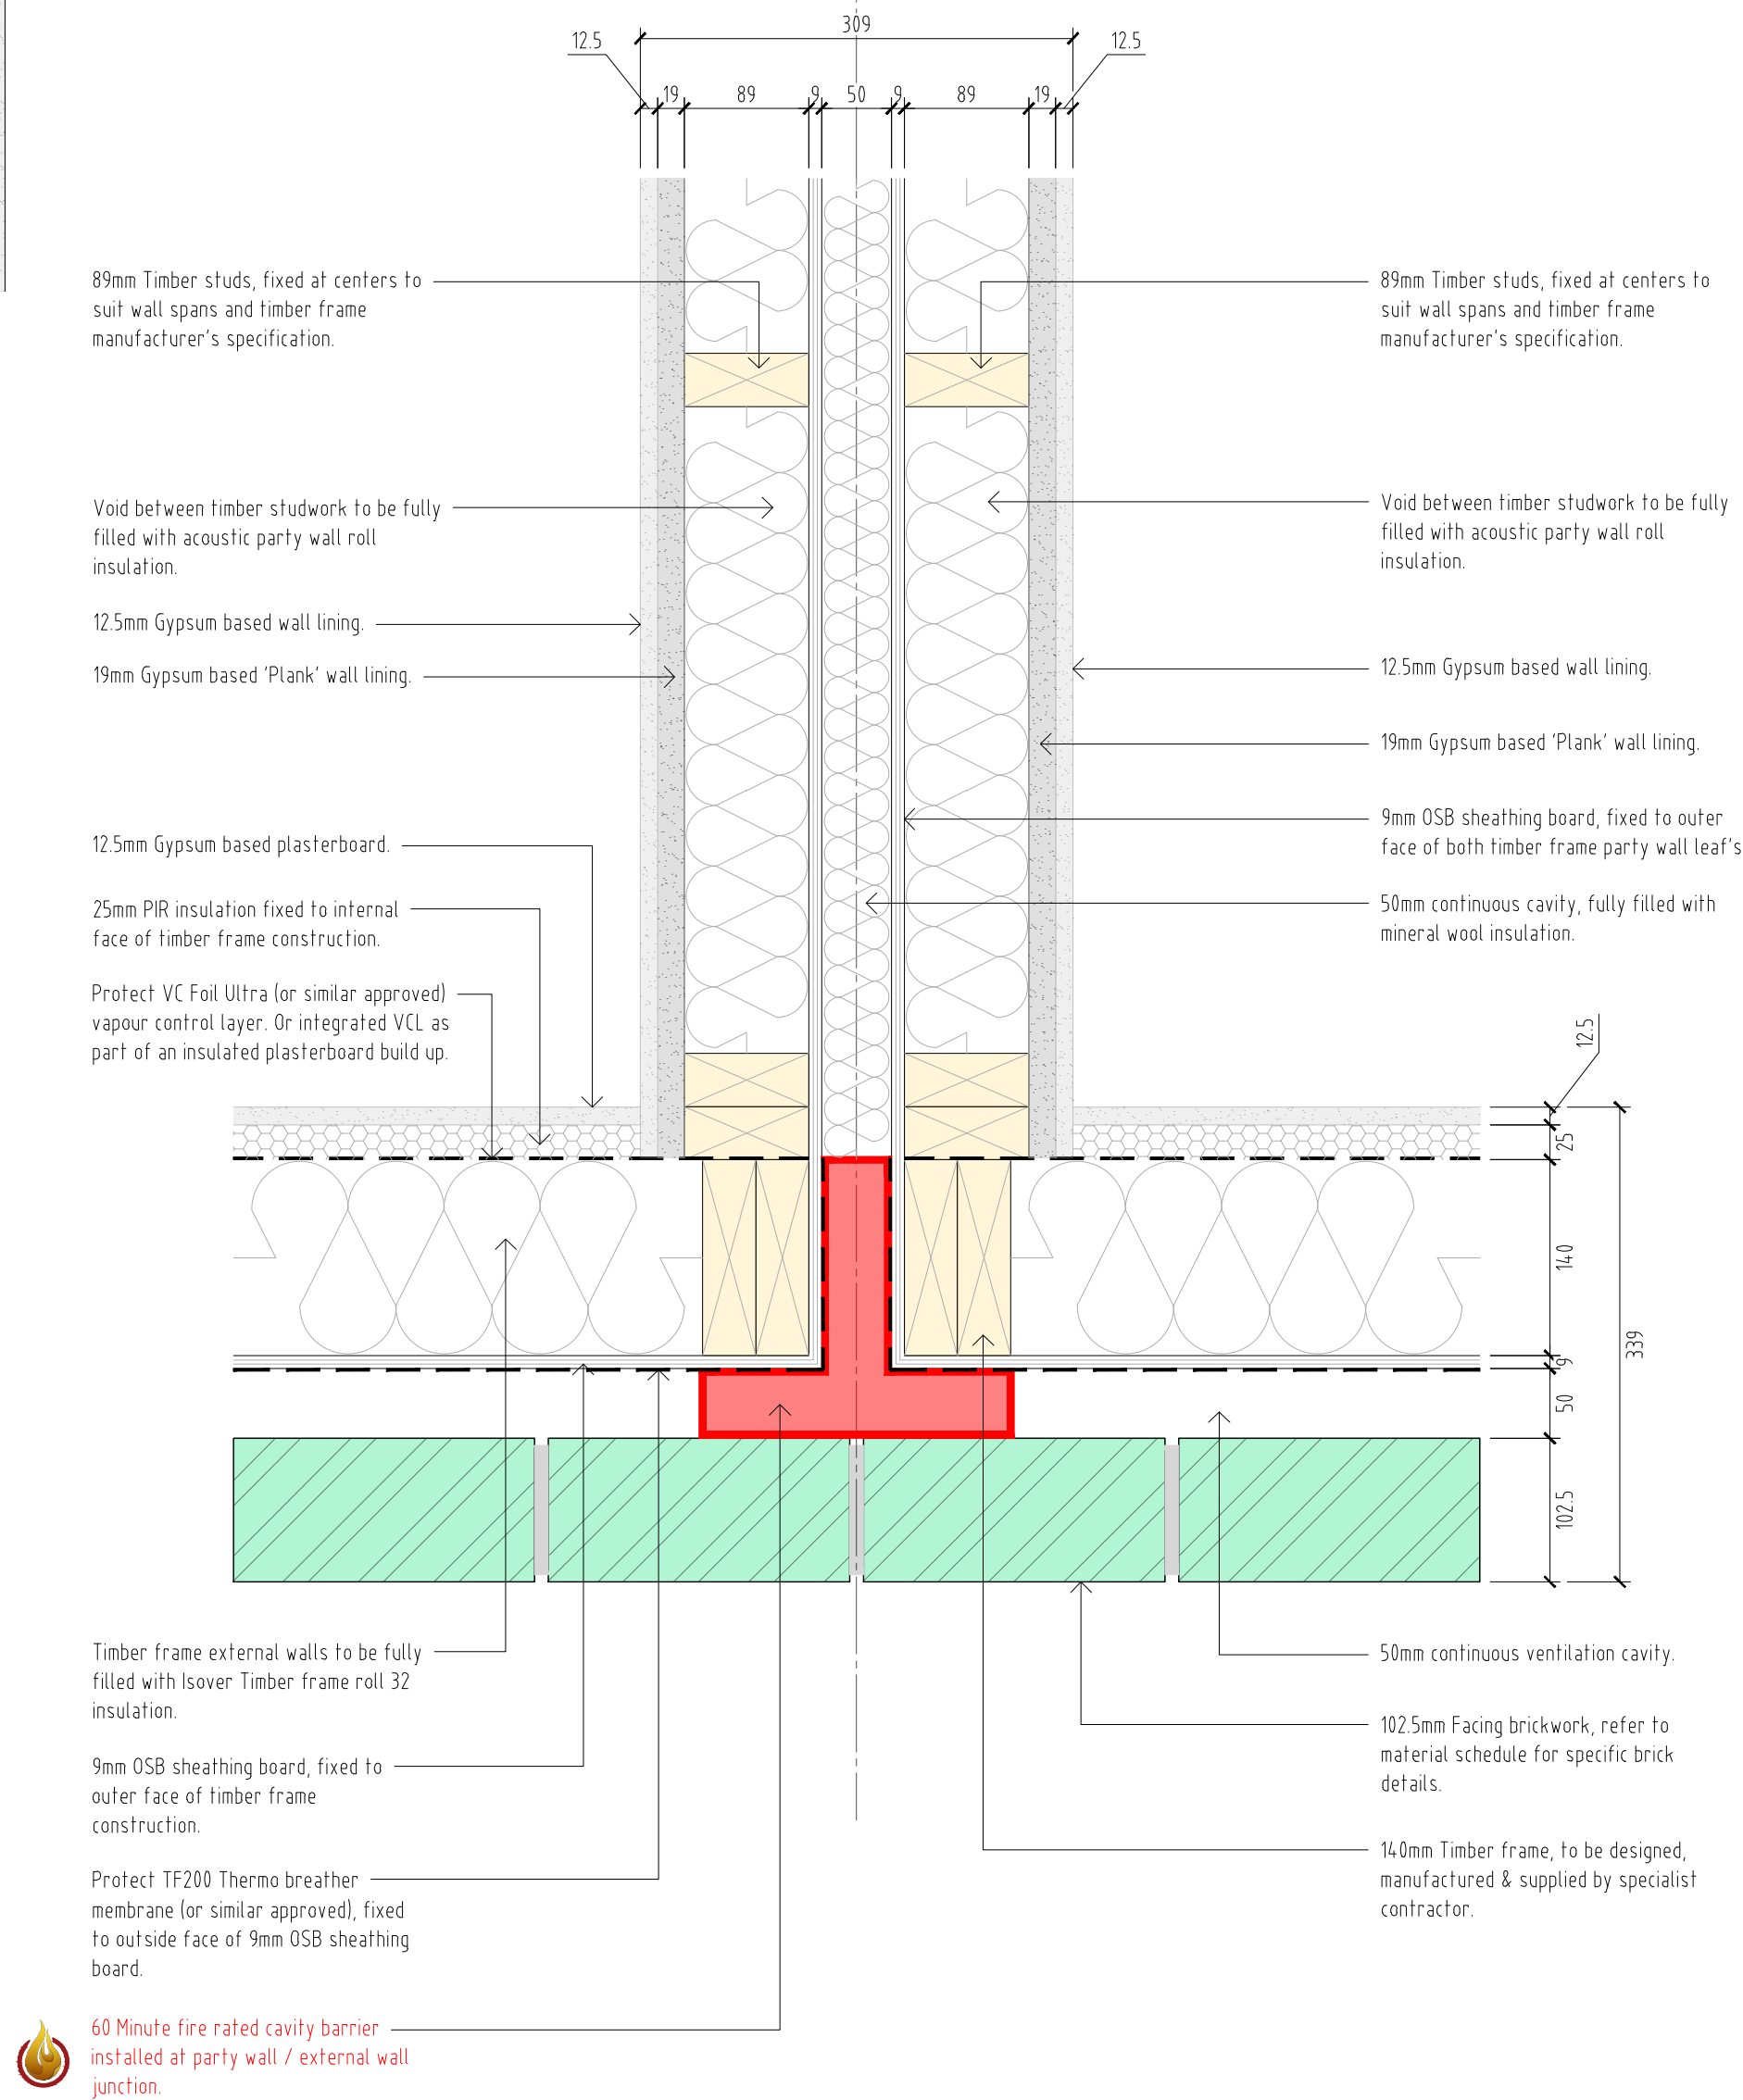

Party wall / external wall w/ facing brick junction

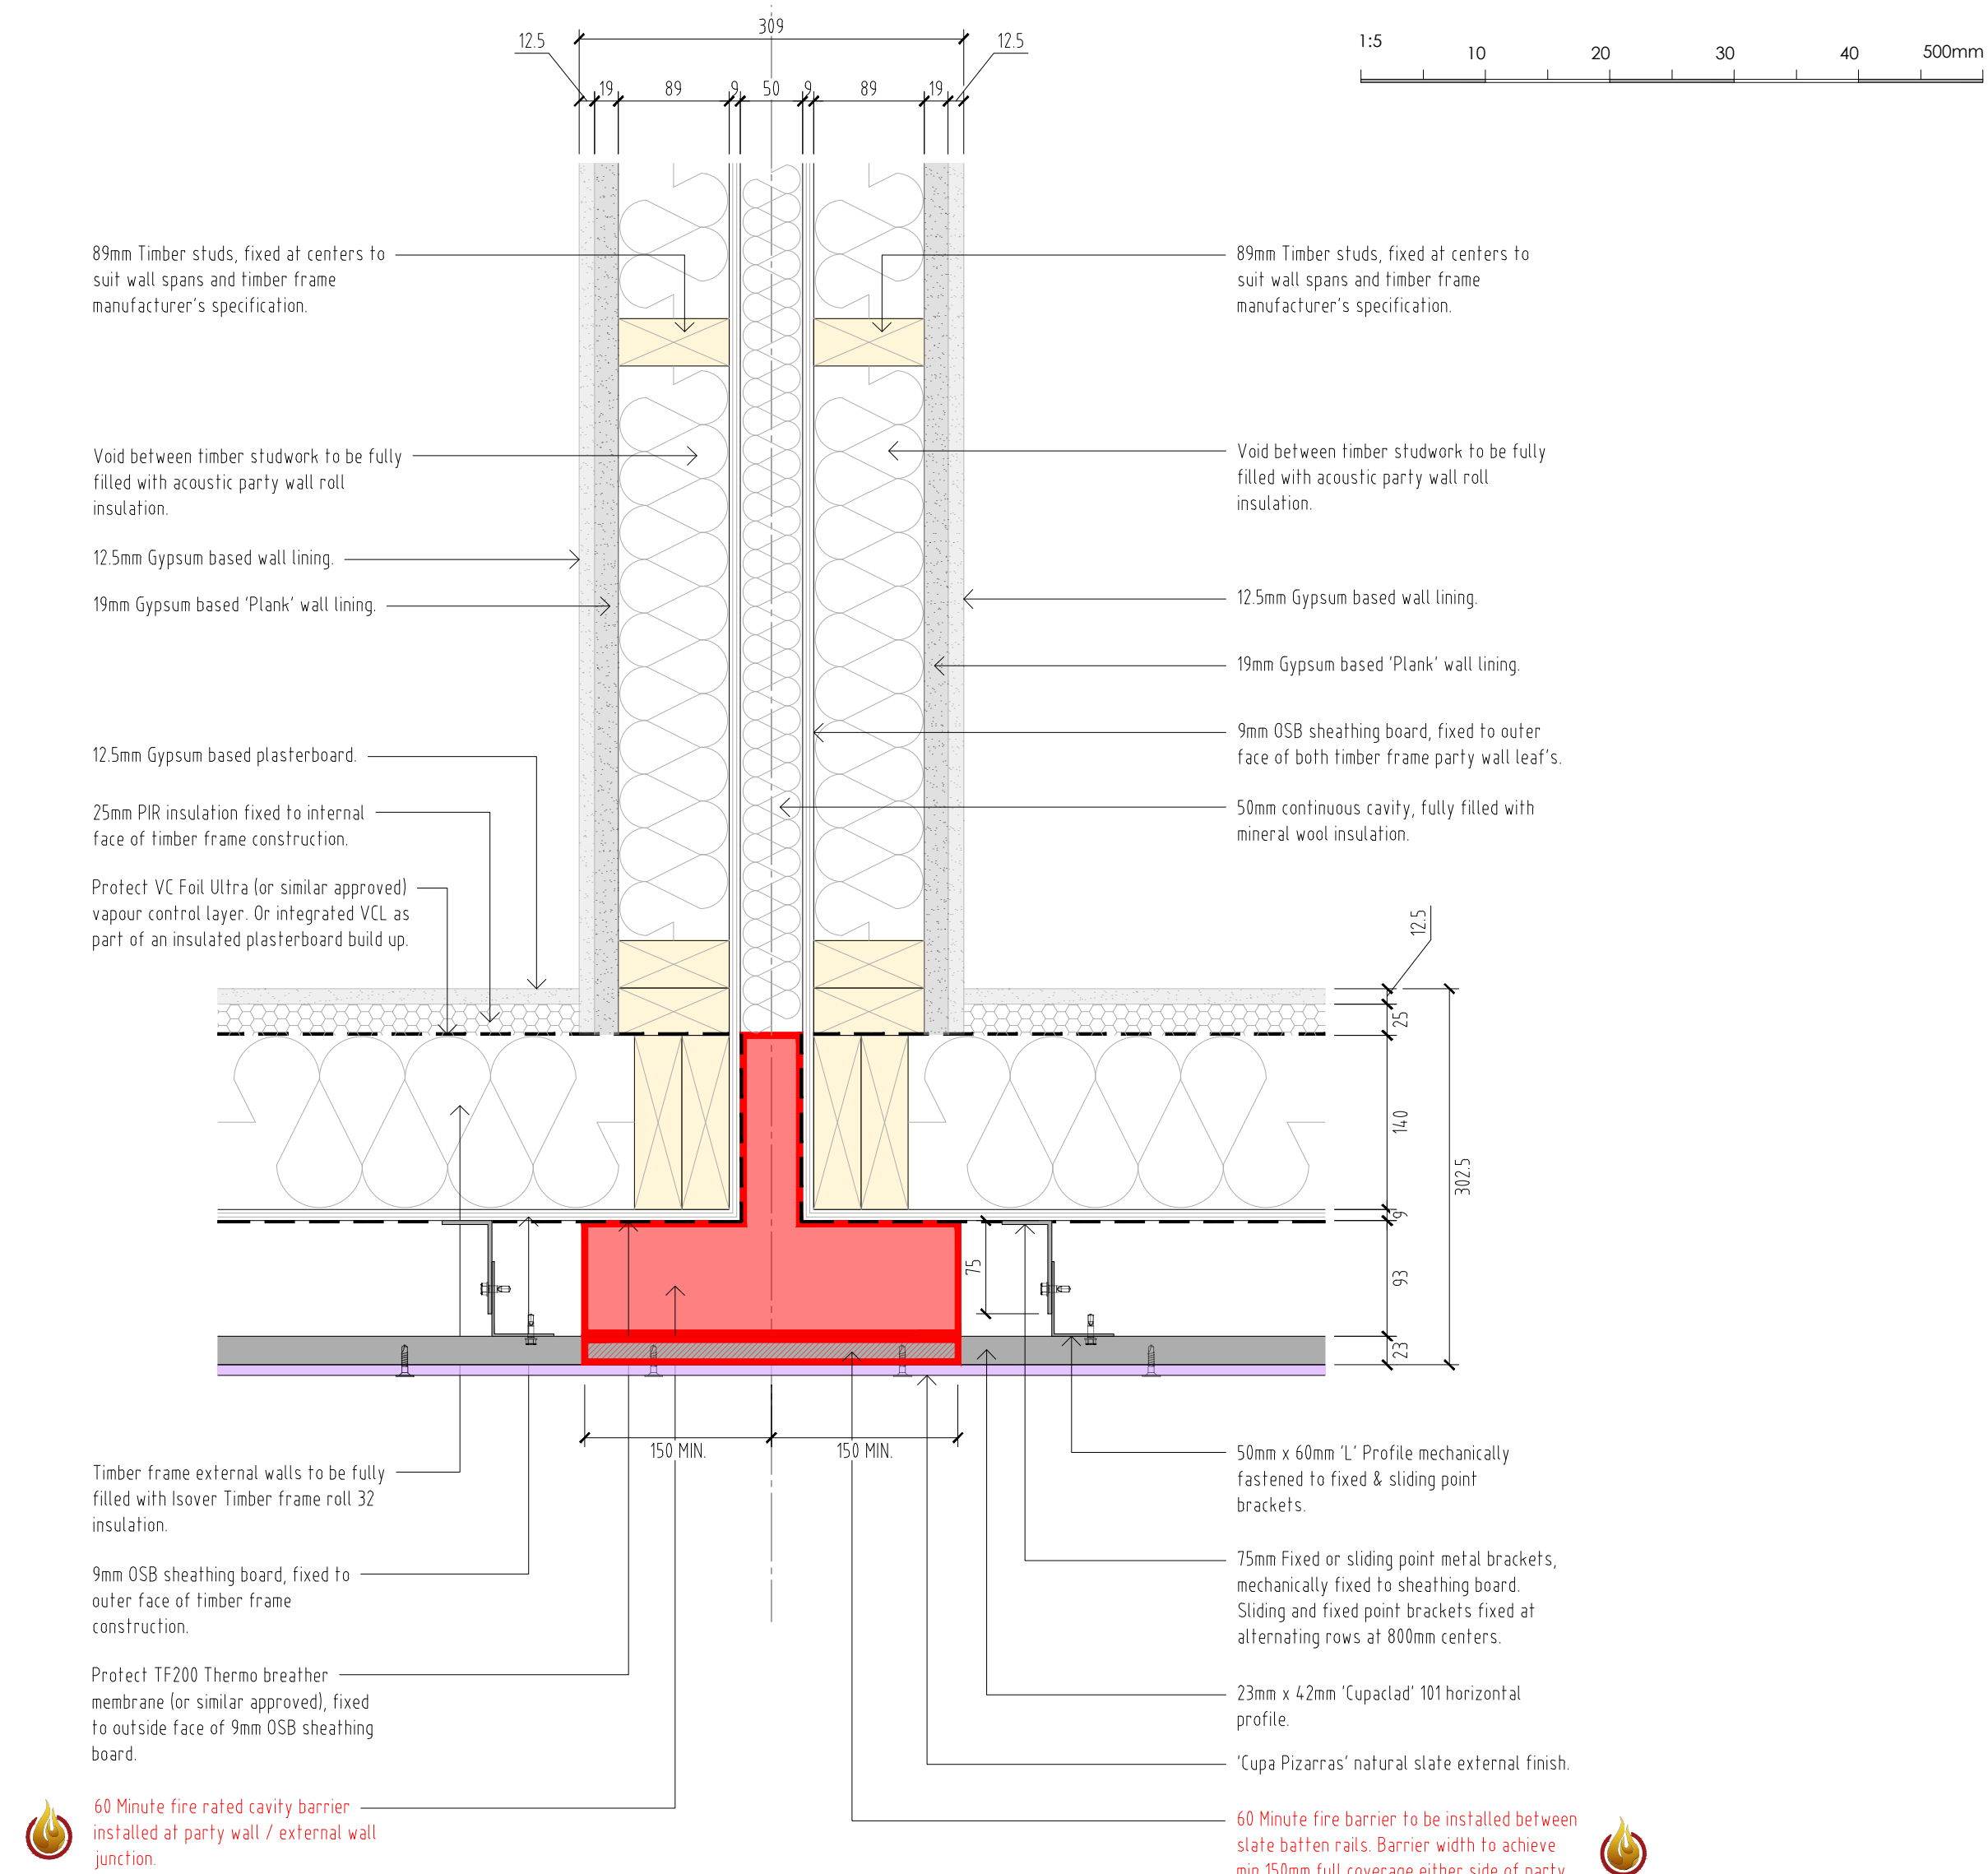

Party wall / external wall w/ slate cladding junction

DO NOT SCALE FROM THIS DRAWING - REPORT ANY DISCREPANCIES TO DESIGNER PRIOR TO COMMENCING WORKS

ALL DIMENSIONS TO BE VERIFIED BY THE CONTRACTOR ON SITE

THIS DRAWING REMAINS THE COPYRIGHT OF
TURNER JACKSON + DAY ASSOCIATES
AND CANNOT BE REPRODUCED WITHOUT WRITTEN CONSENT



TURNER
JACKSON+DAY
ASSOCIATES

Radio House
Thanet Way, Whitstable
Kent CT15 3QX

t: 01227 261453
e: enquiries@tjd.co.uk
www.turnerjacksonday.co.uk

client details
Custom House (Gravesend) Limited

project details
Custom House
The Terrace, Gravesend, DA12 2BW

drawing title
New Build Details 2
Wall and Floor Junctions

date scale drawn by checked by
Oct'24 1:5@A1 NS

project no. drawing no. revision
1735 C14.33