




Outbuilding Details

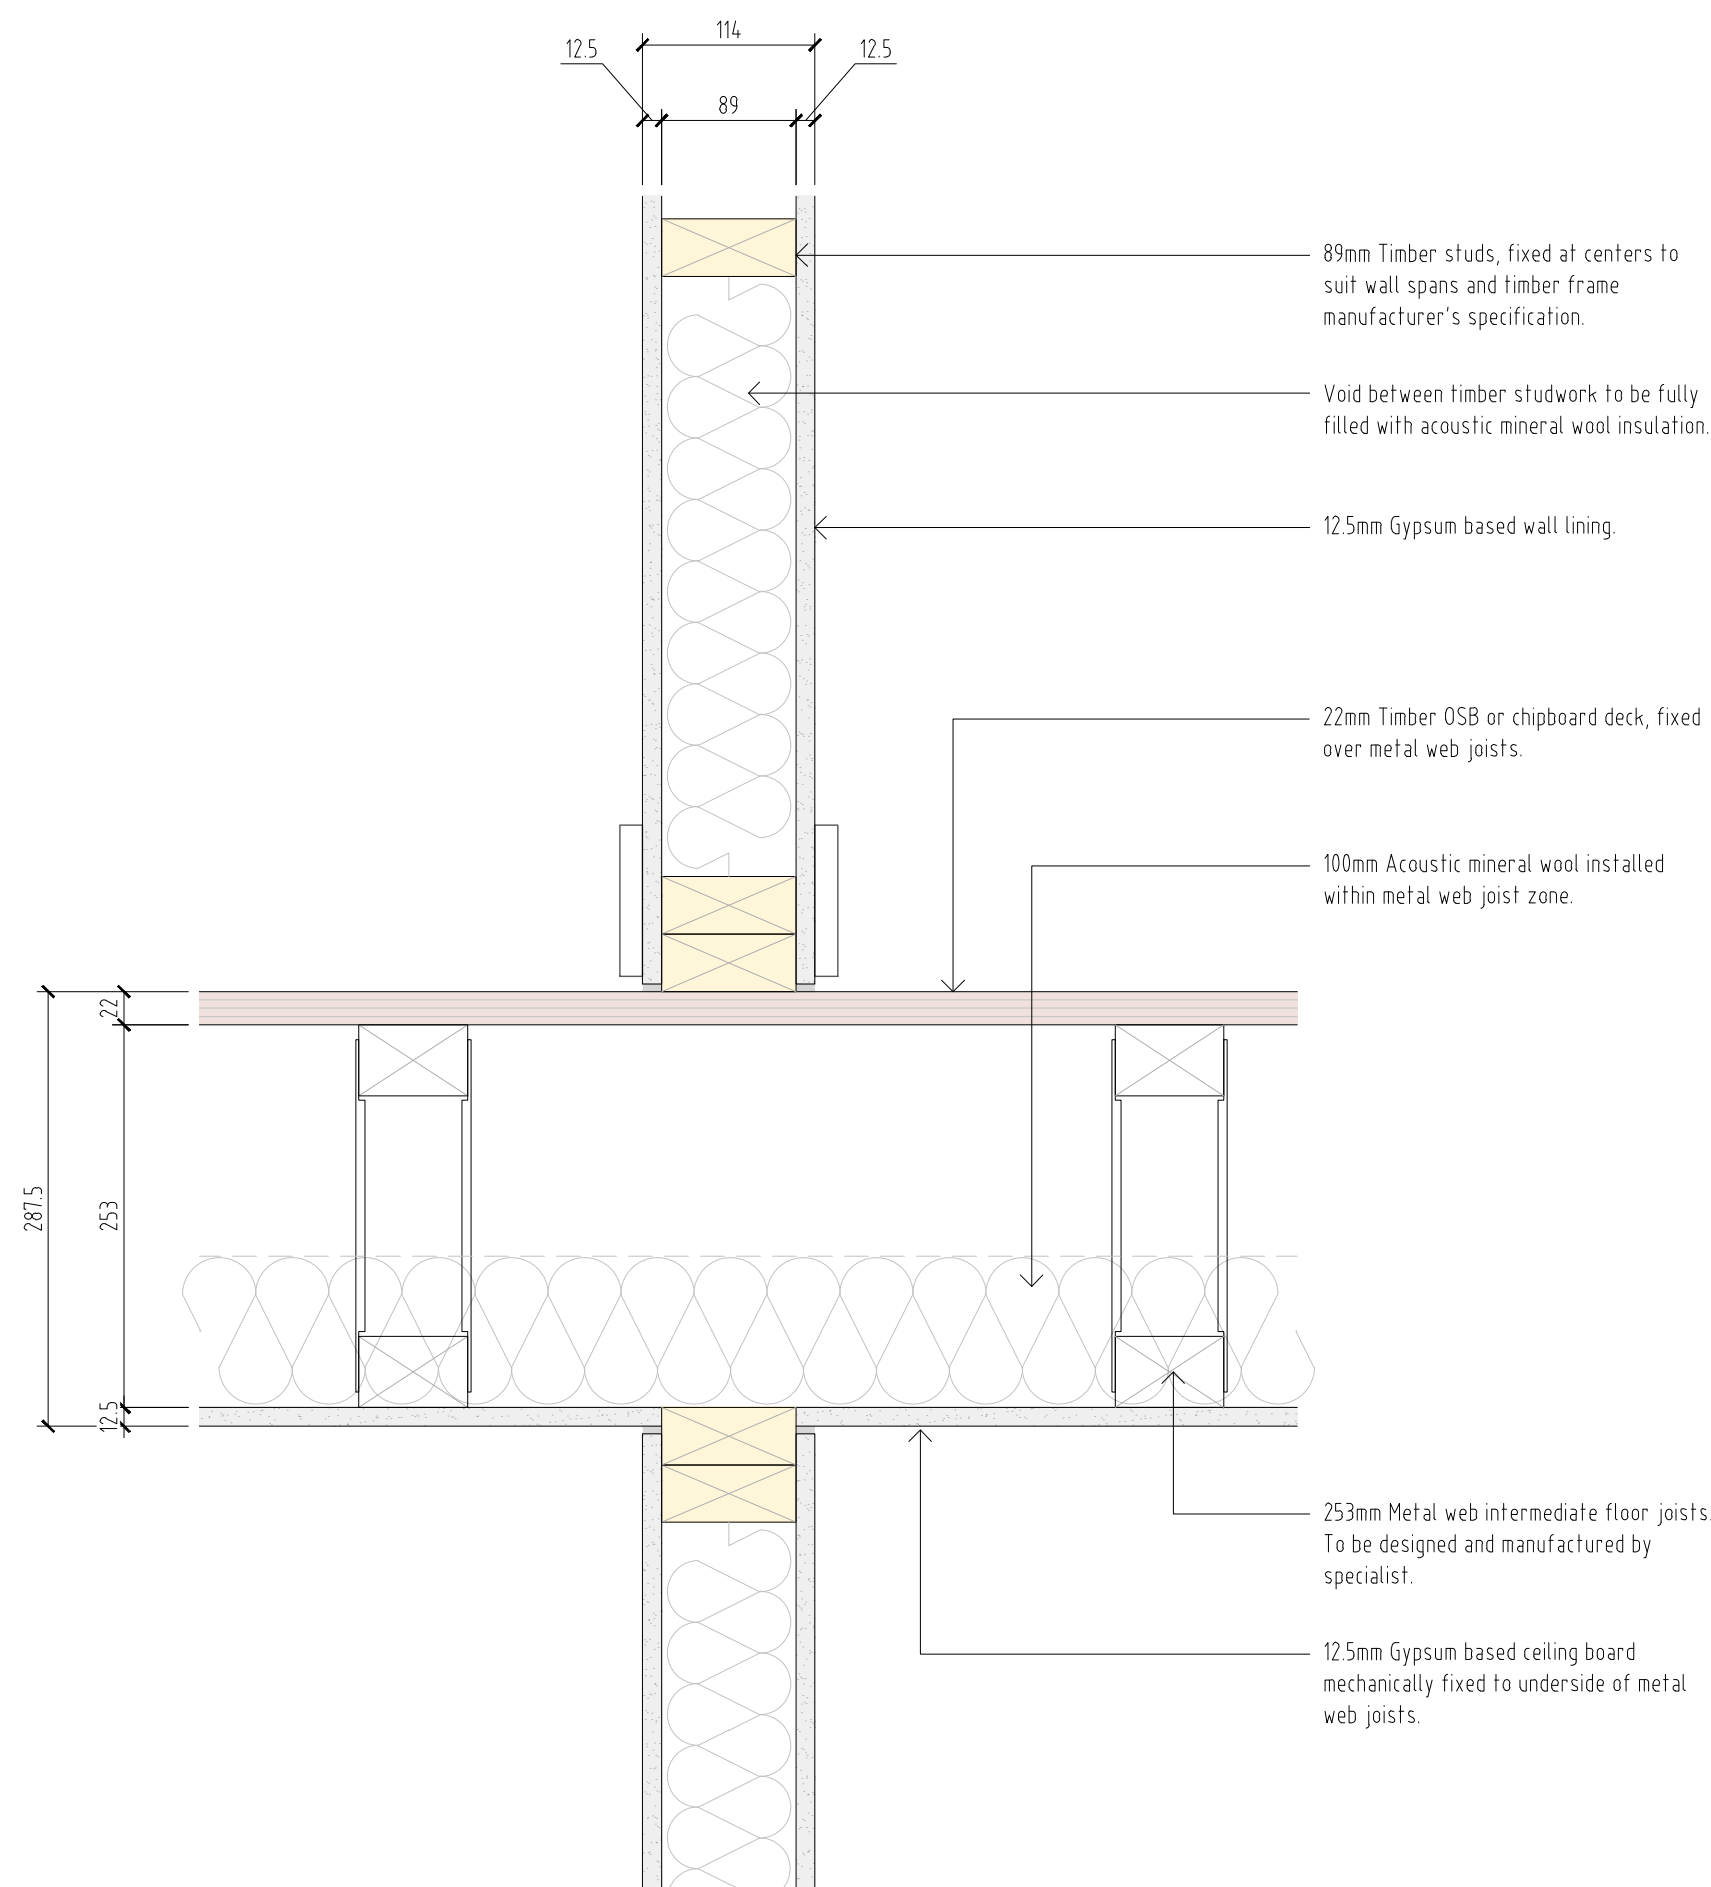


Timber partition / new intermediate floor junction

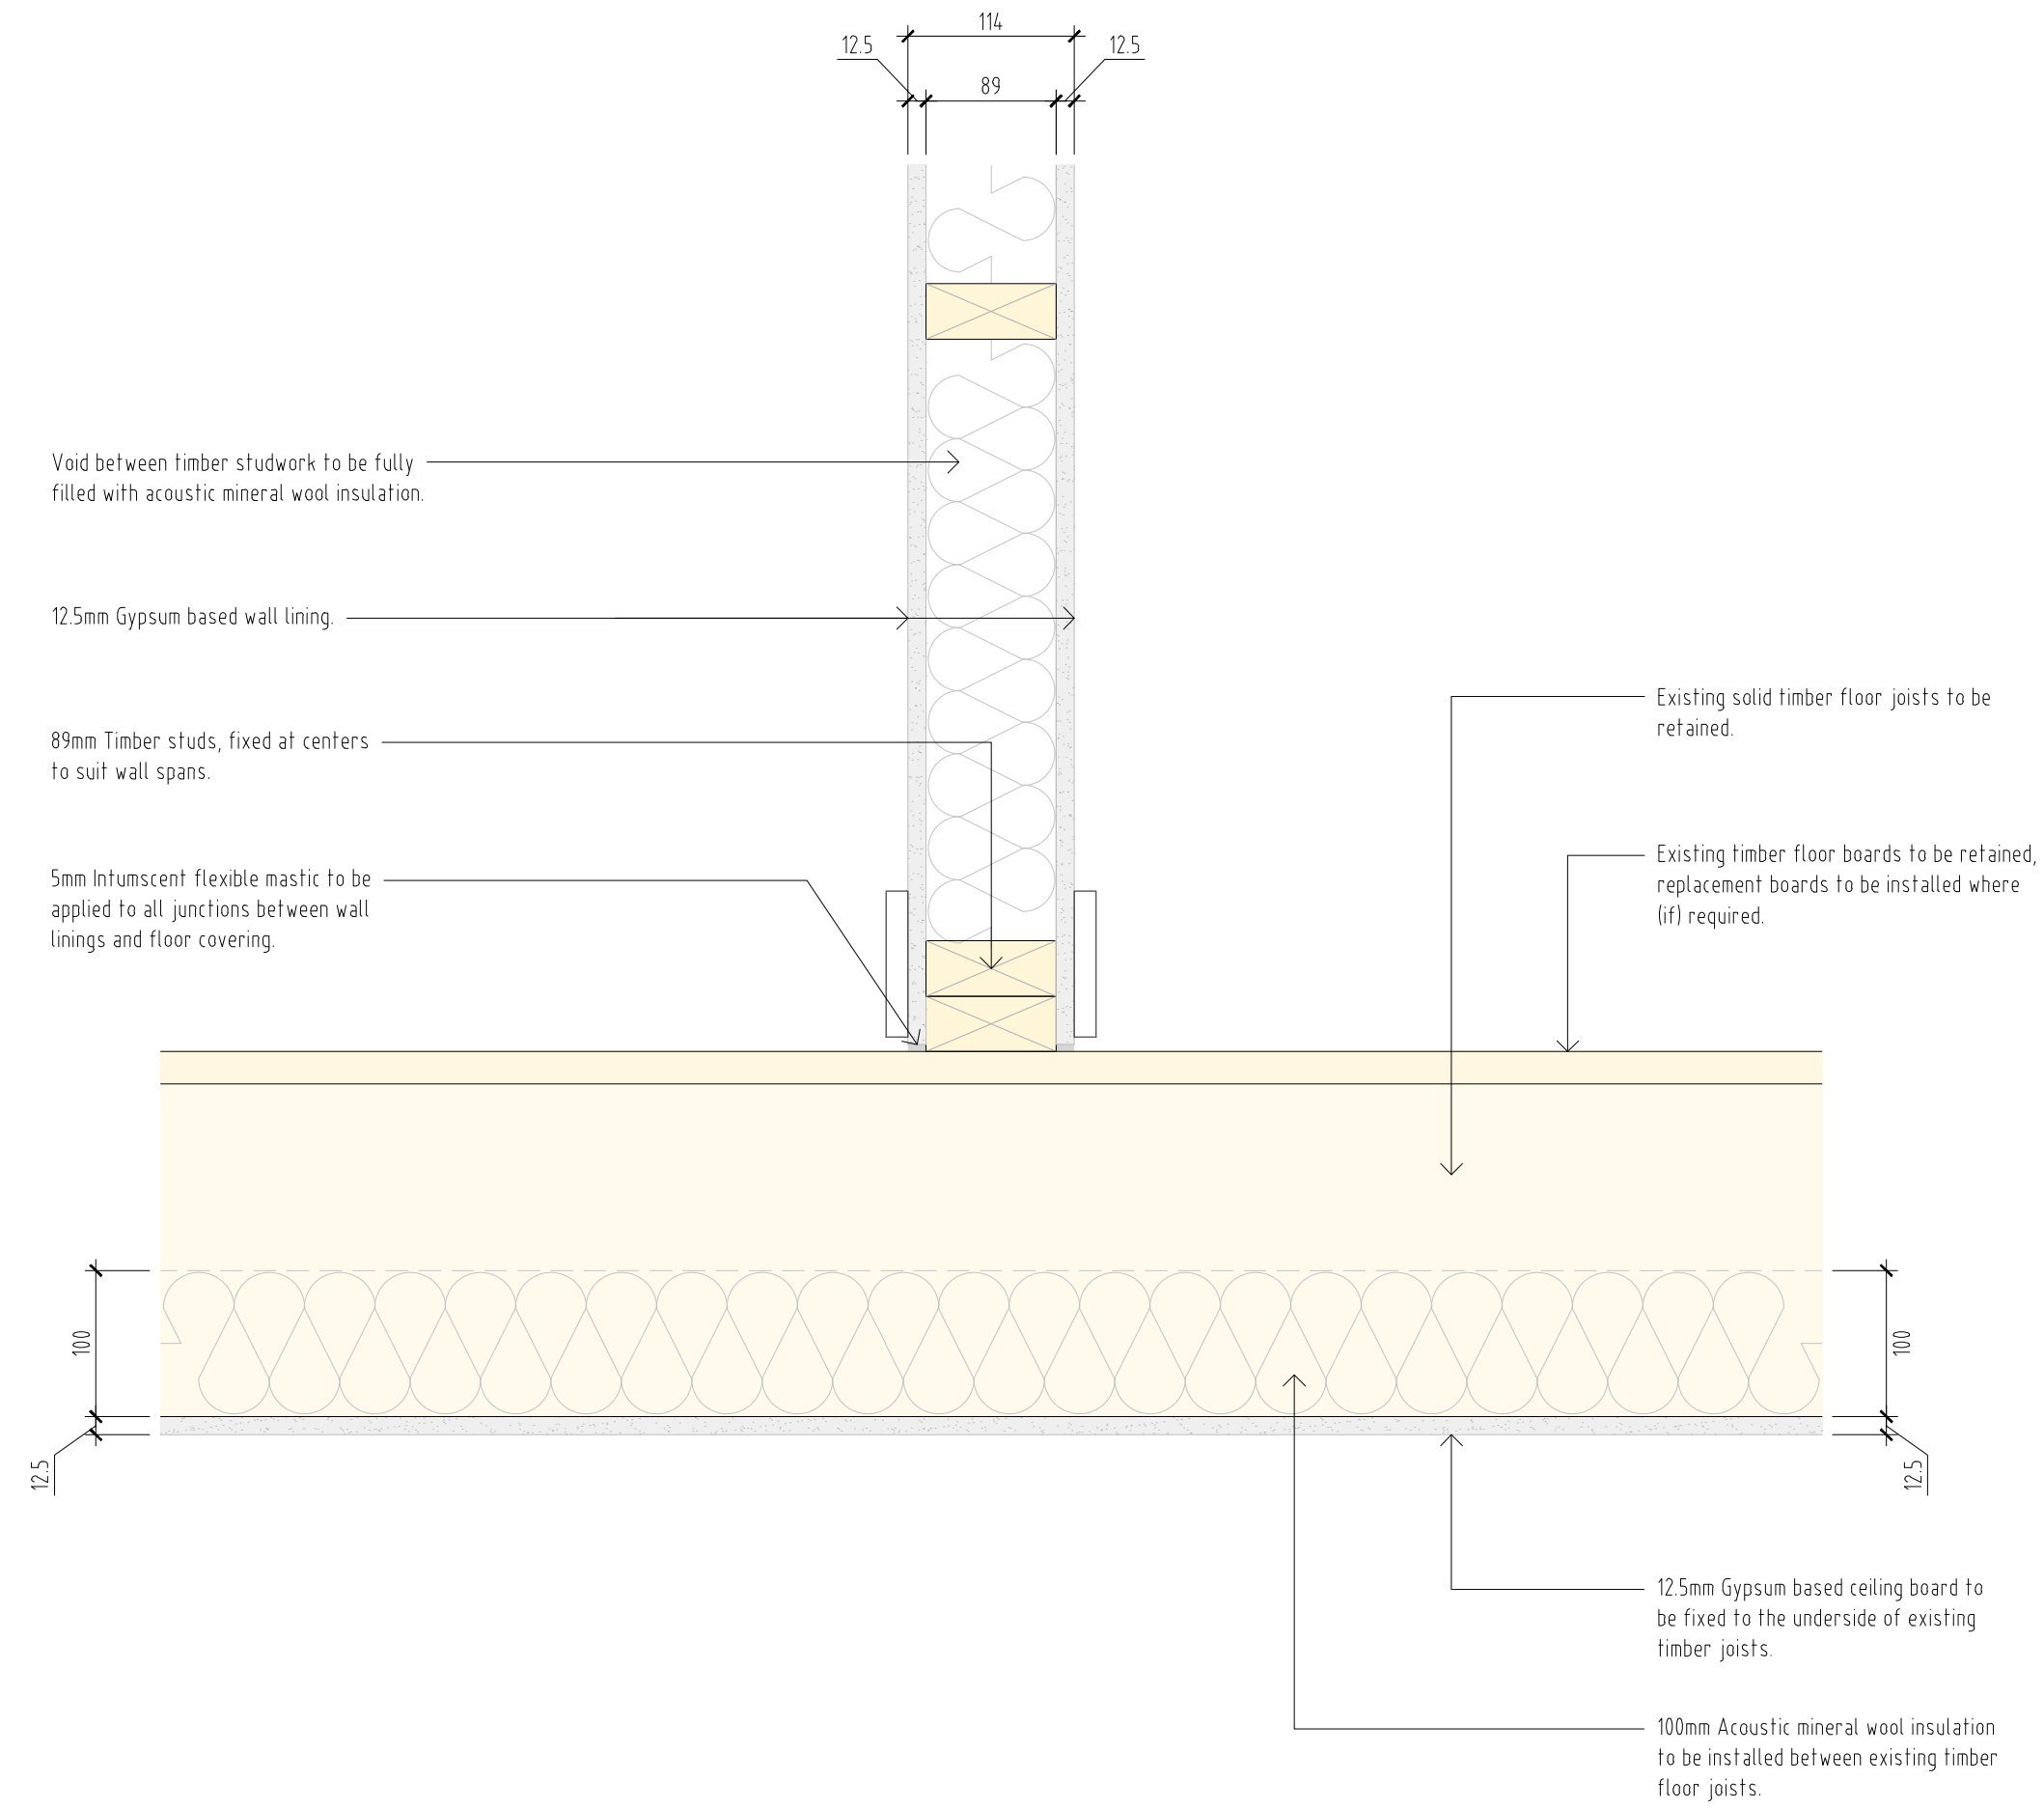

Timber partition / existing intermediate floor junction

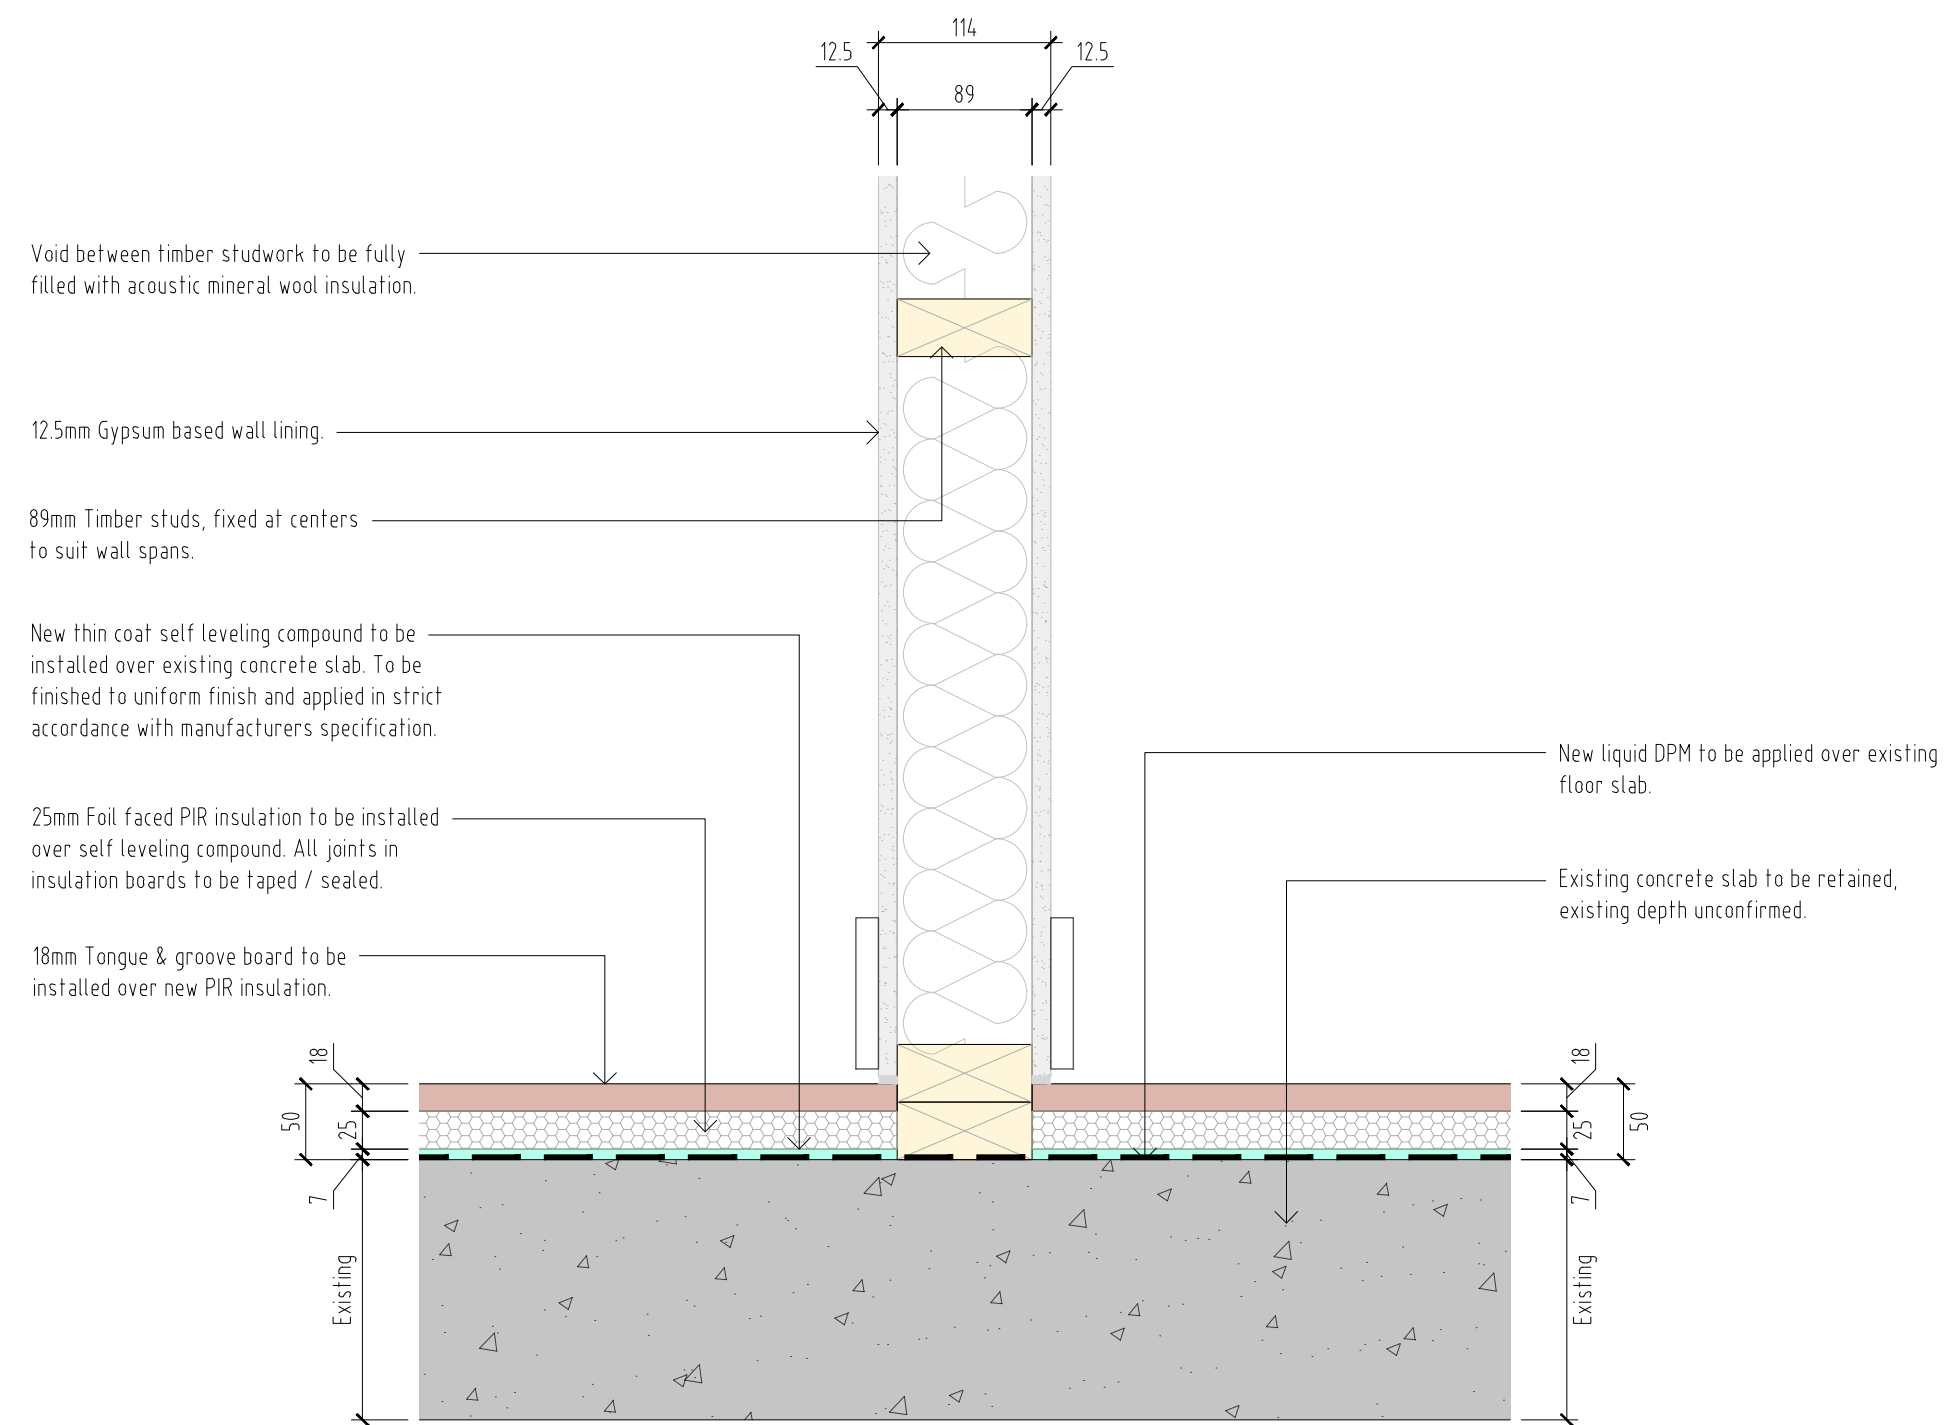

Timber partition / existing concrete floor junction

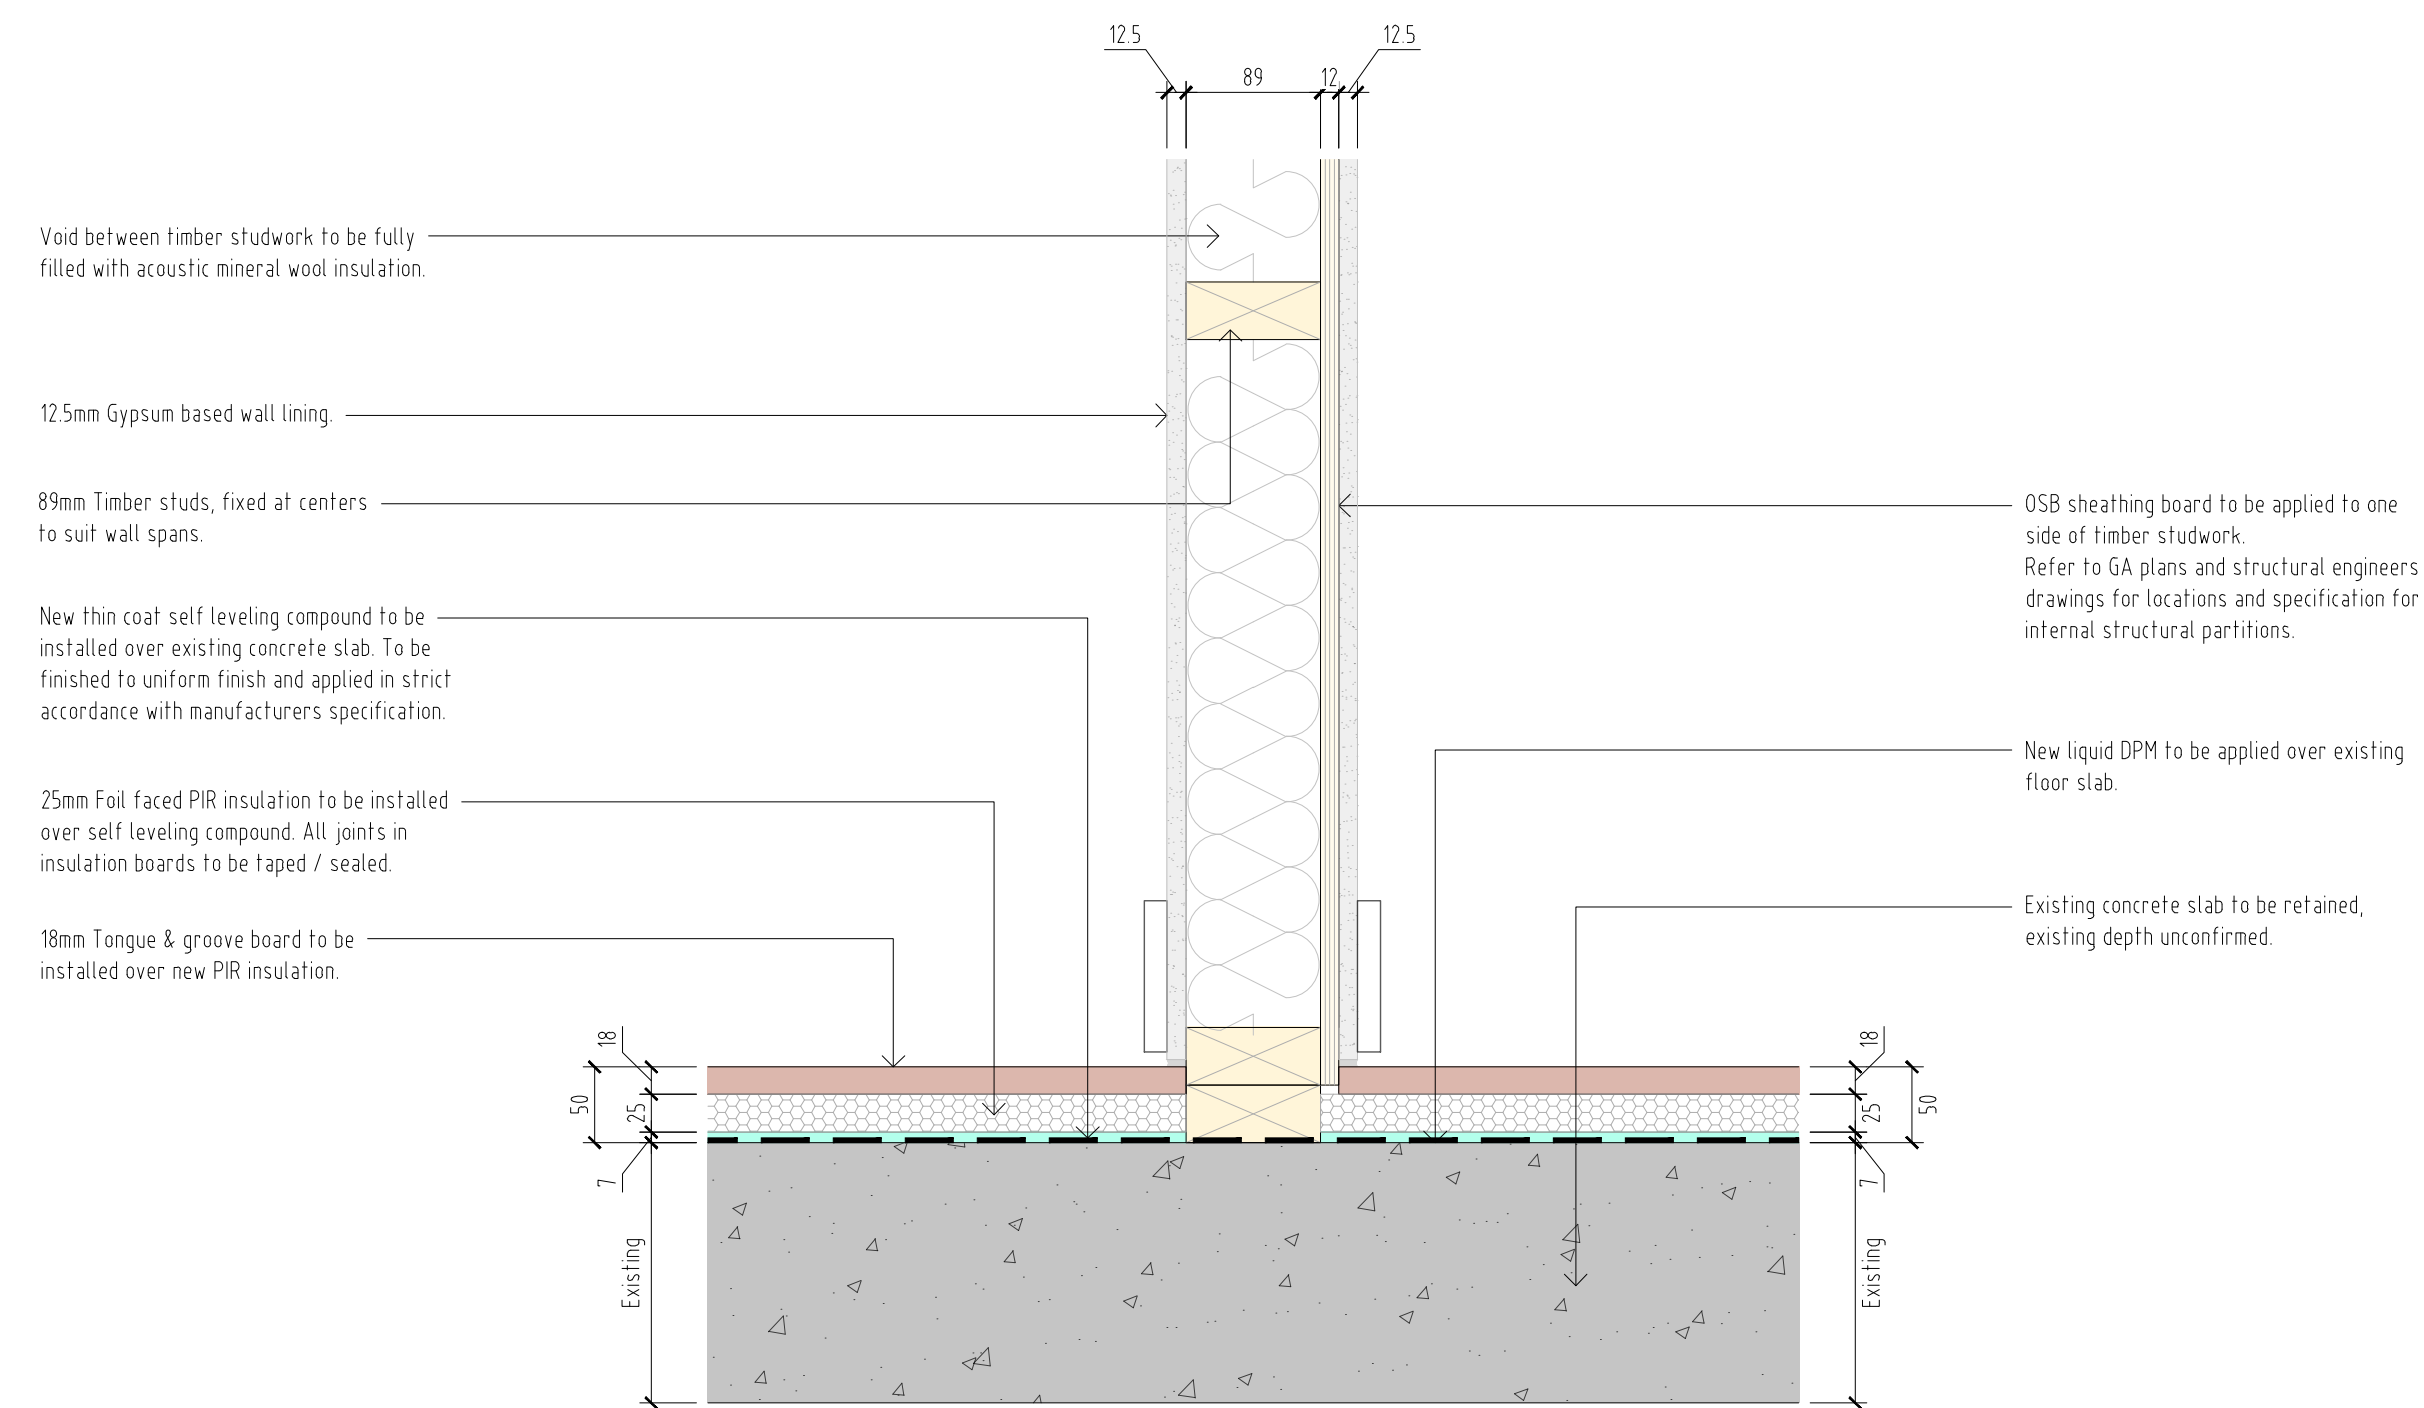

Structural internal wall / existing concrete floor junction

DO NOT SCALE FROM THIS DRAWING - REPORT ANY DISCREPANCIES TO DESIGNER PRIOR TO COMMENCING WORKS.

ALL DIMENSIONS TO BE VERIFIED BY THE CONTRACTOR ON SITE

THIS DRAWING REMAINS THE COPYRIGHT OF  
TURNER JACKSON + DAY ASSOCIATES  
AND CANNOT BE REPRODUCED WITHOUT WRITTEN CONSENT

1:5 10 20 30 40 500mm

| REV | DESCRIPTION | DATE | BY | CHKD |
|-----|-------------|------|----|------|
|     |             |      |    |      |

**TURNER JACKSON+DAY**  
ASSOCIATES

Radio House  
Thanet Way, Whitstable  
Kent CT5 3QX

t: 01227 261453  
e: enquiries@tjda.co.uk  
www.turnerjacksonday.co.uk

client details  
**Custom House (Gravesend) Limited**

project details  
**Custom House**  
**The Terrace, Gravesend, DA12 2BW**

drawing title  
**Outbuilding Details 1**  
**Wall and Floor Junctions**

date scale drawn by checked by  
Oct'24 1:5@A1 NS

|             |             |          |
|-------------|-------------|----------|
| project no: | drawing no: | revision |
| 1735        | C14.35      |          |