




Outbuilding Details

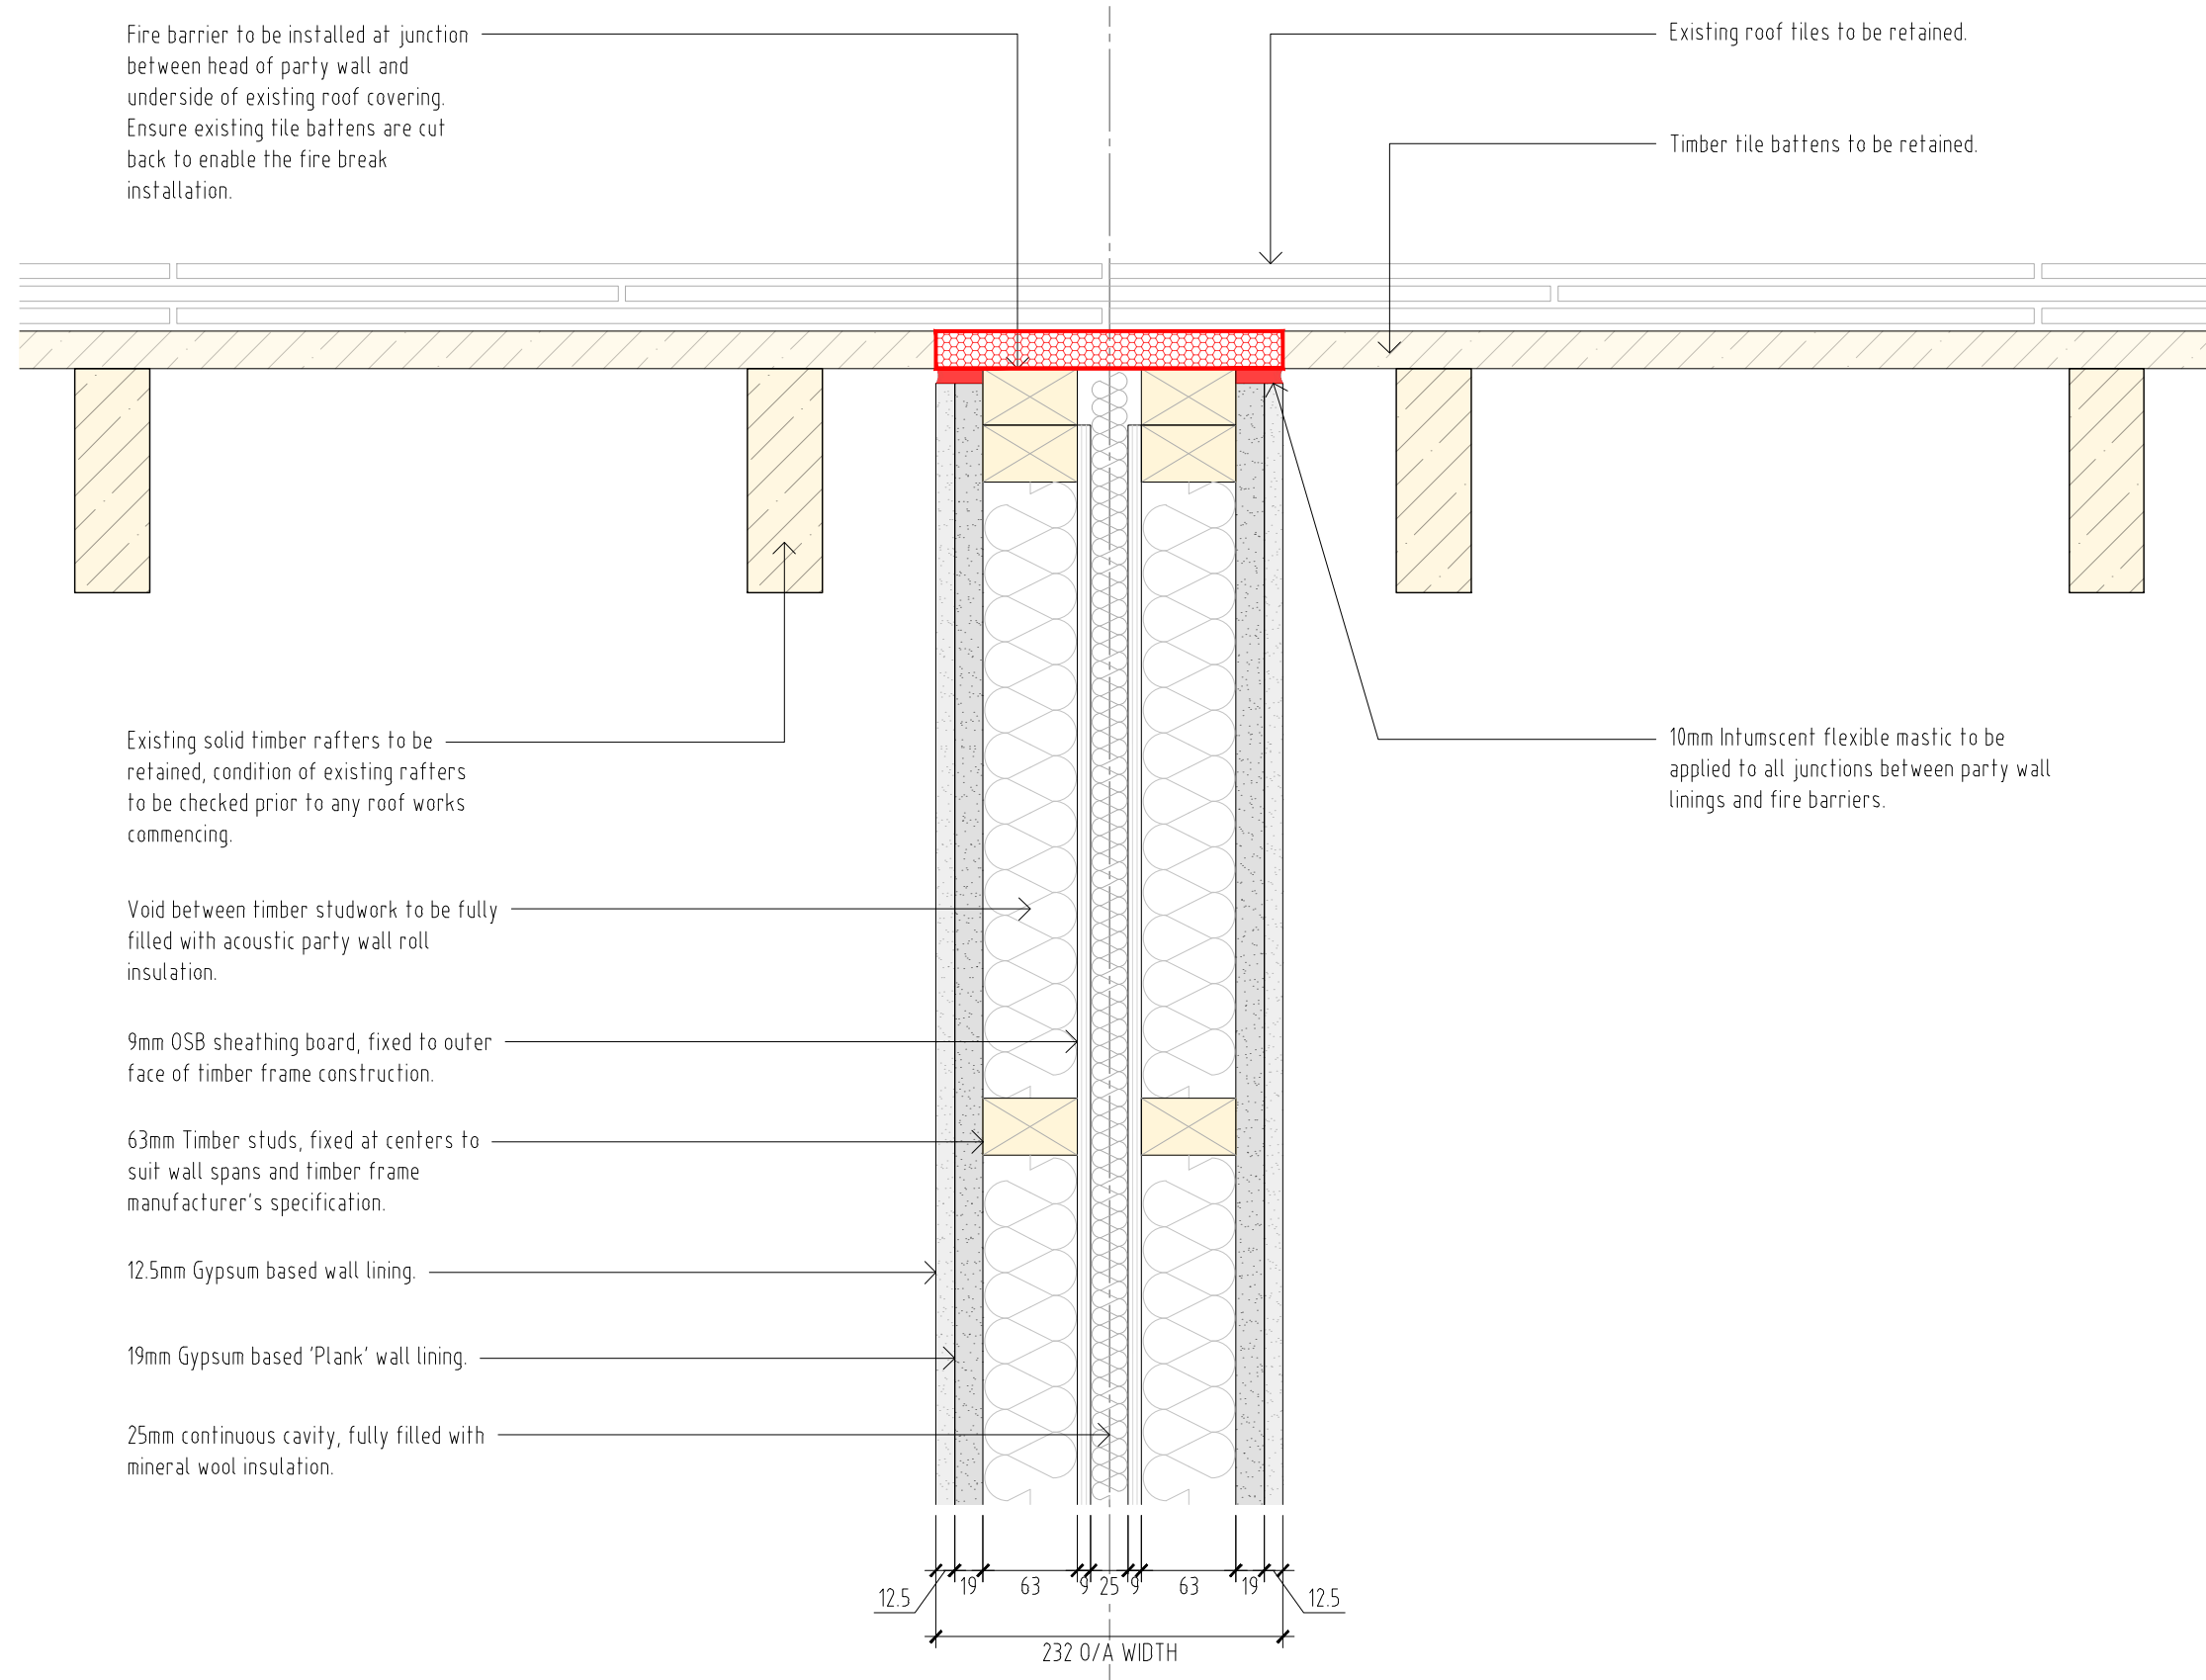


Party wall / roof ridge junction

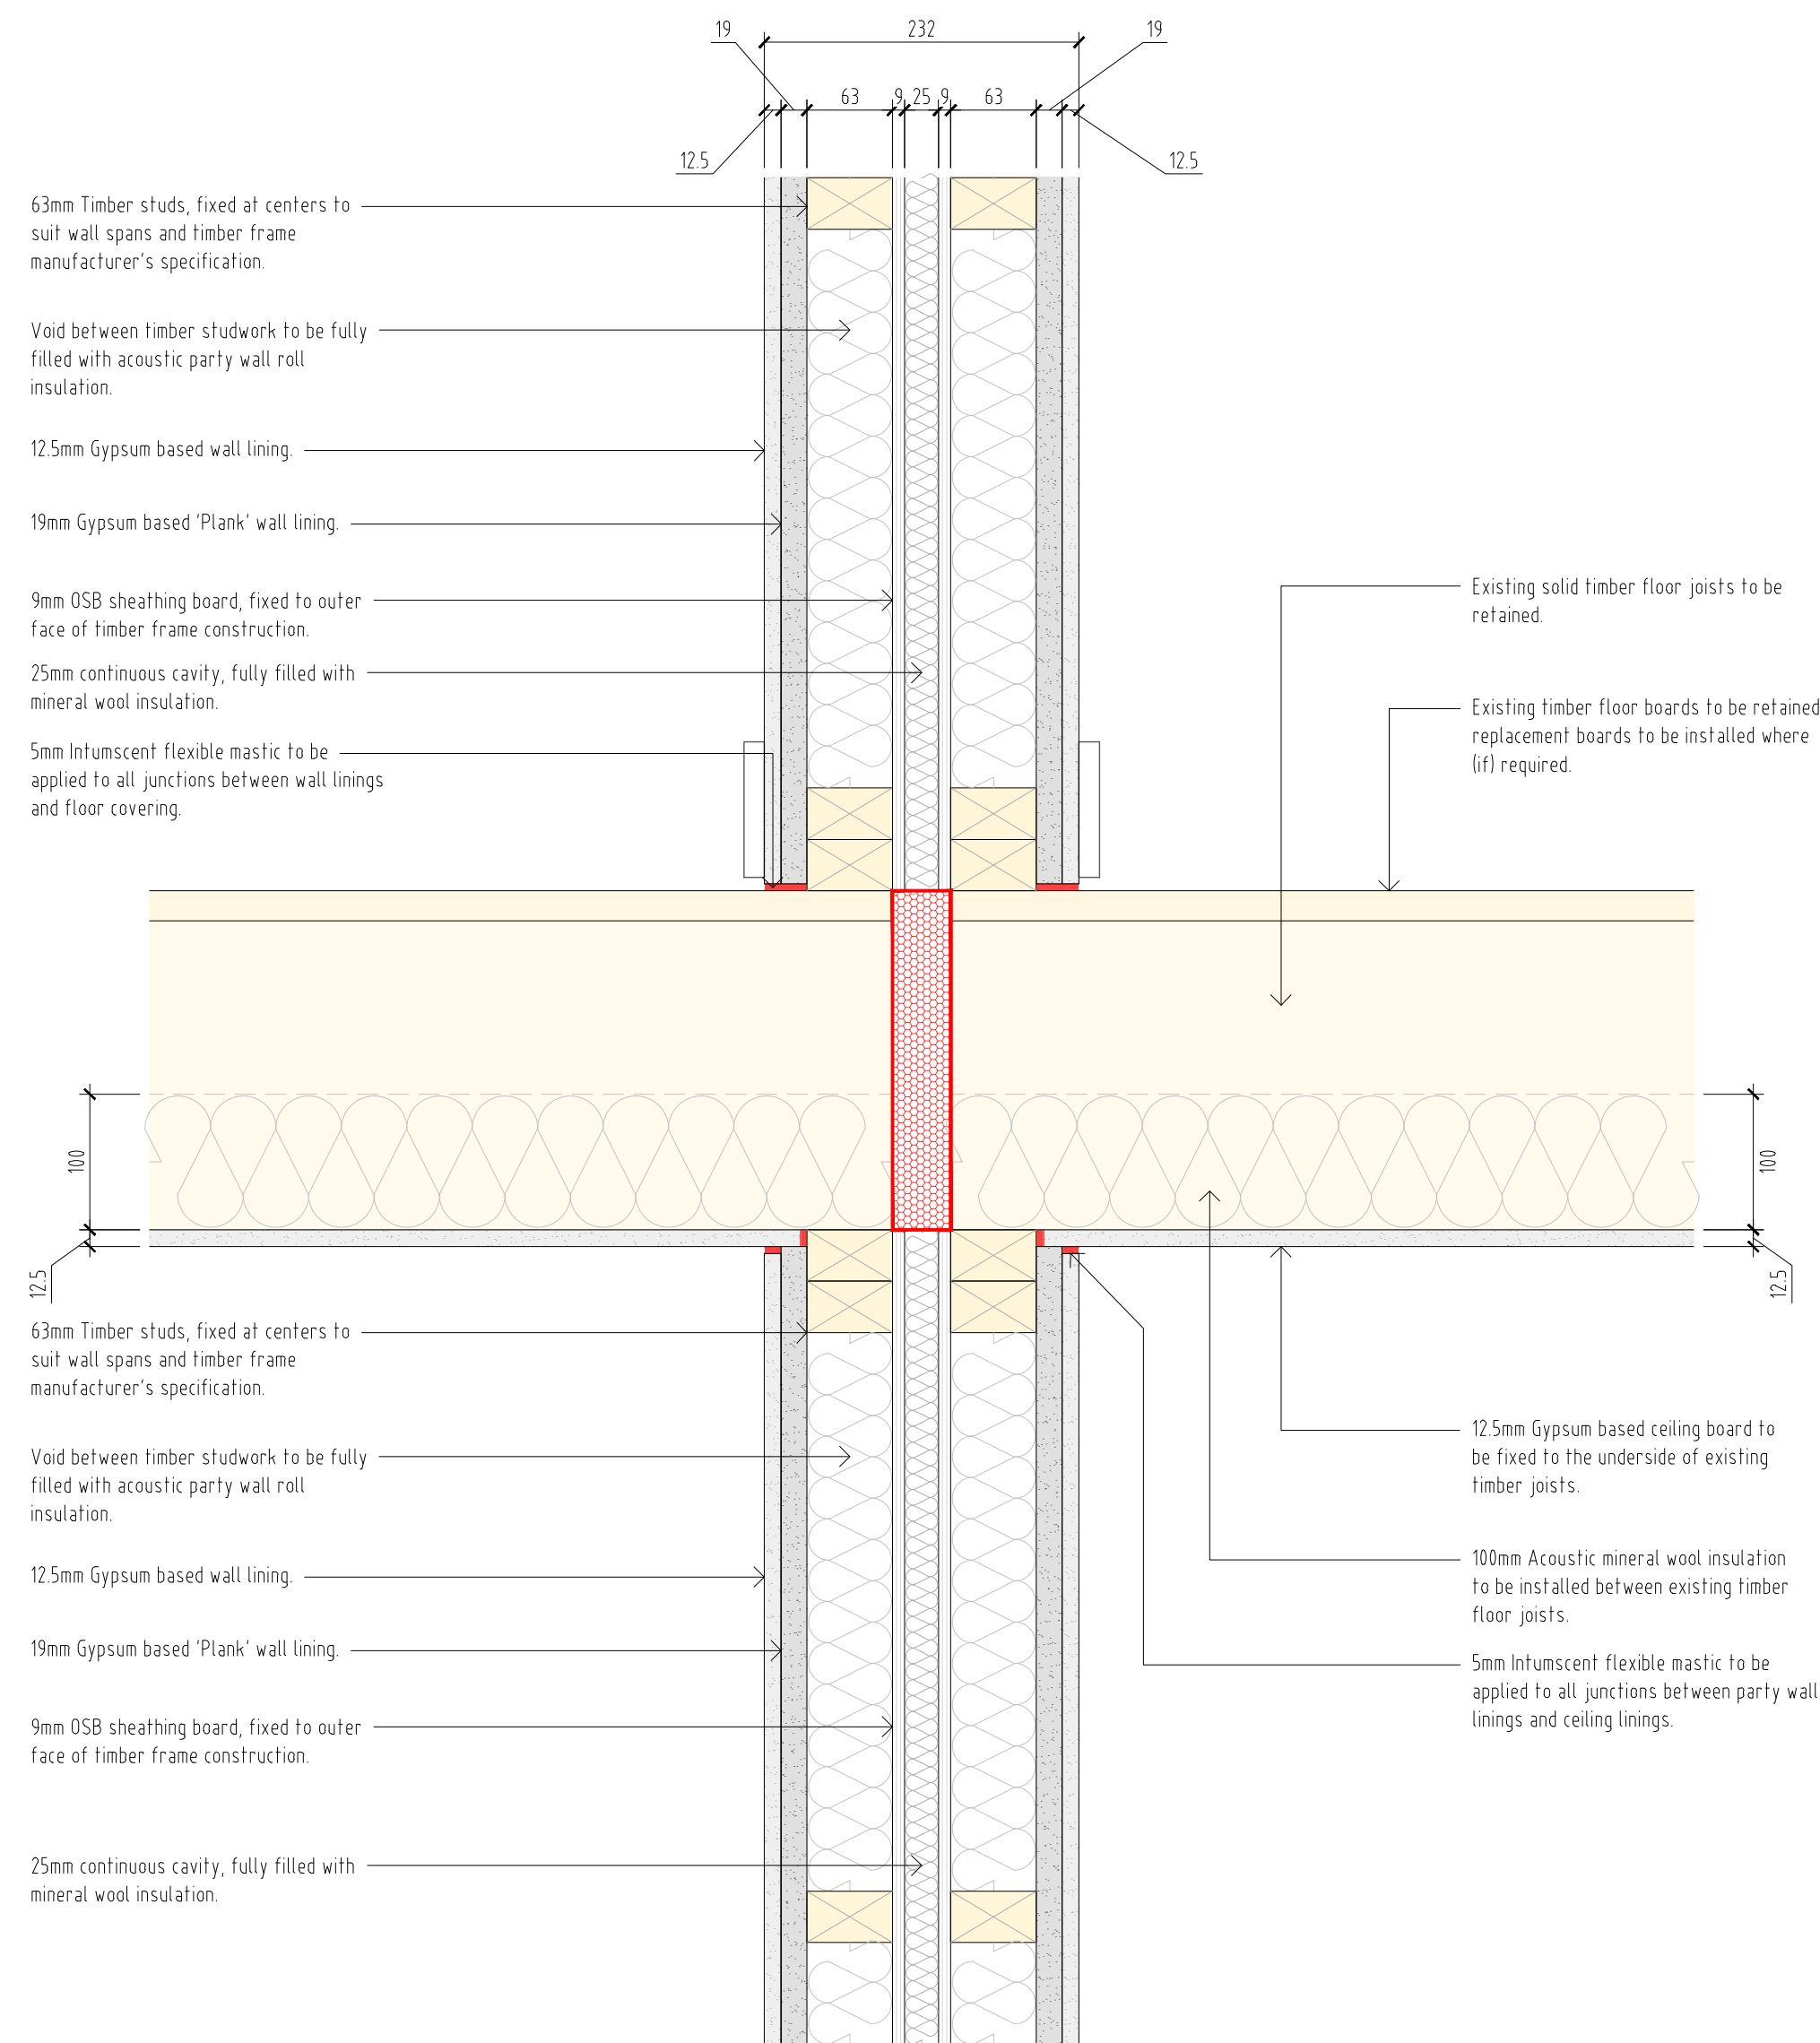

New party wall / existing intermediate floor junction

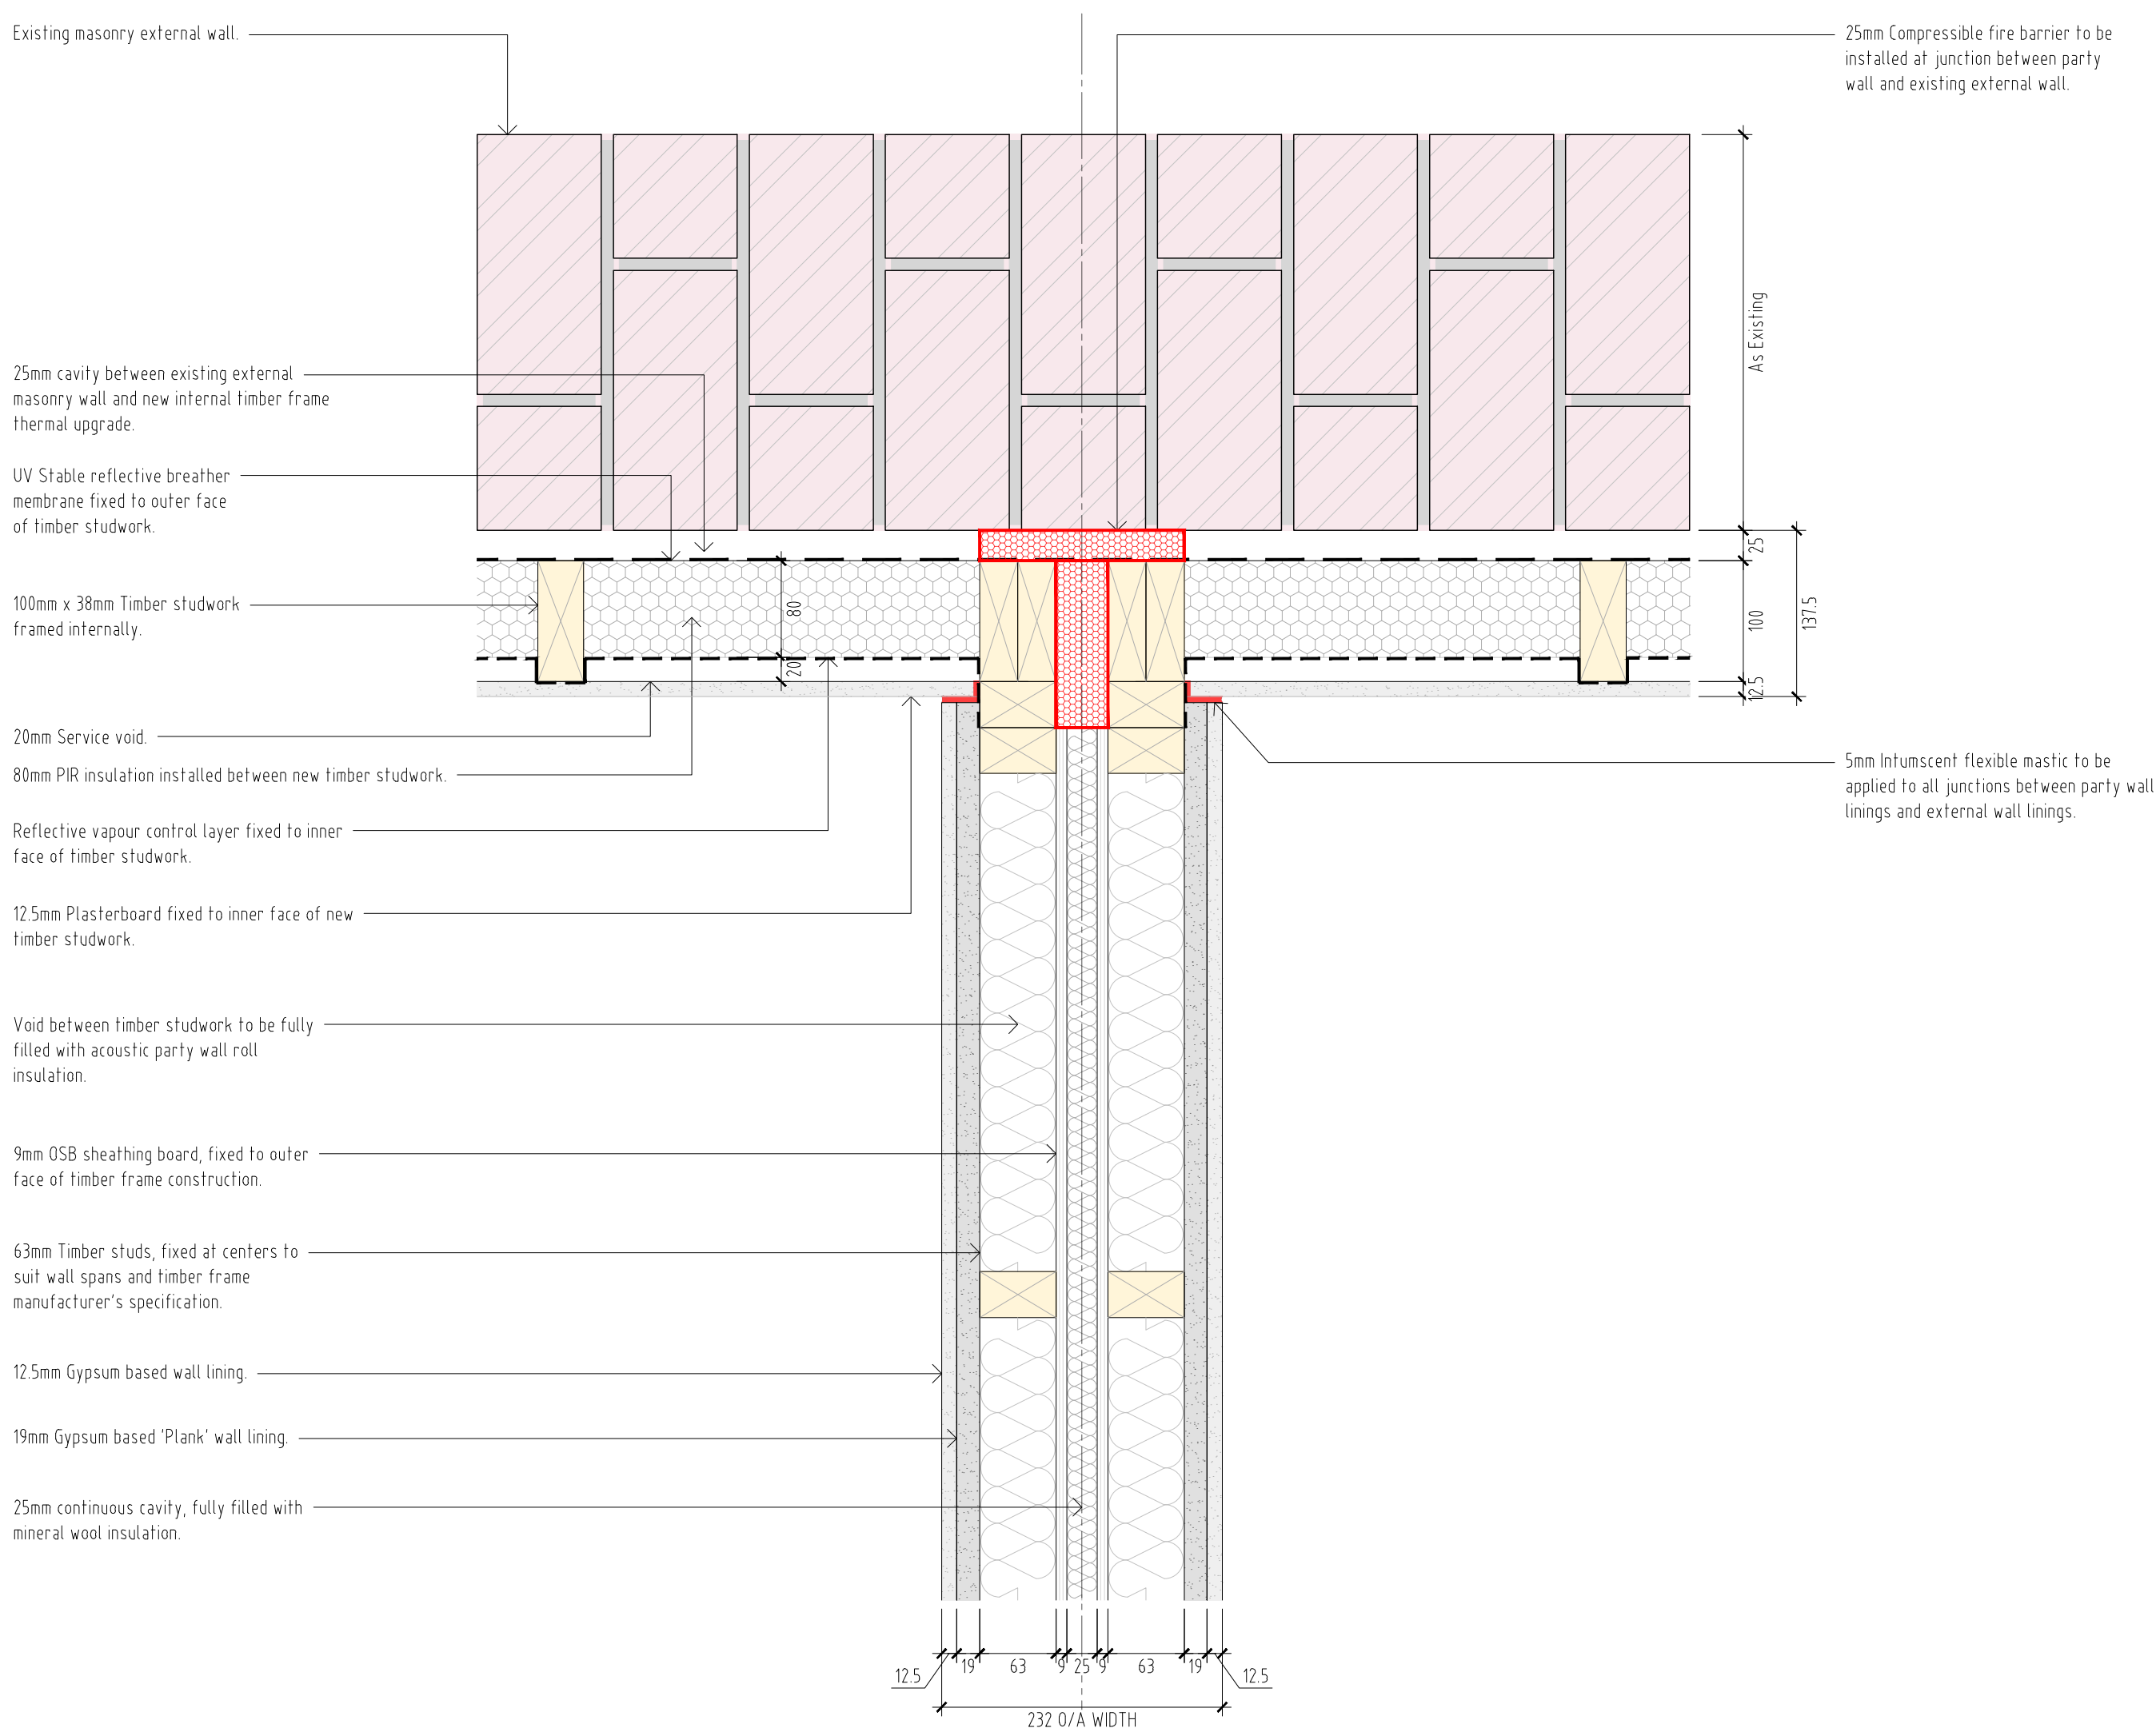

Party wall / existing masonry wall plan junction

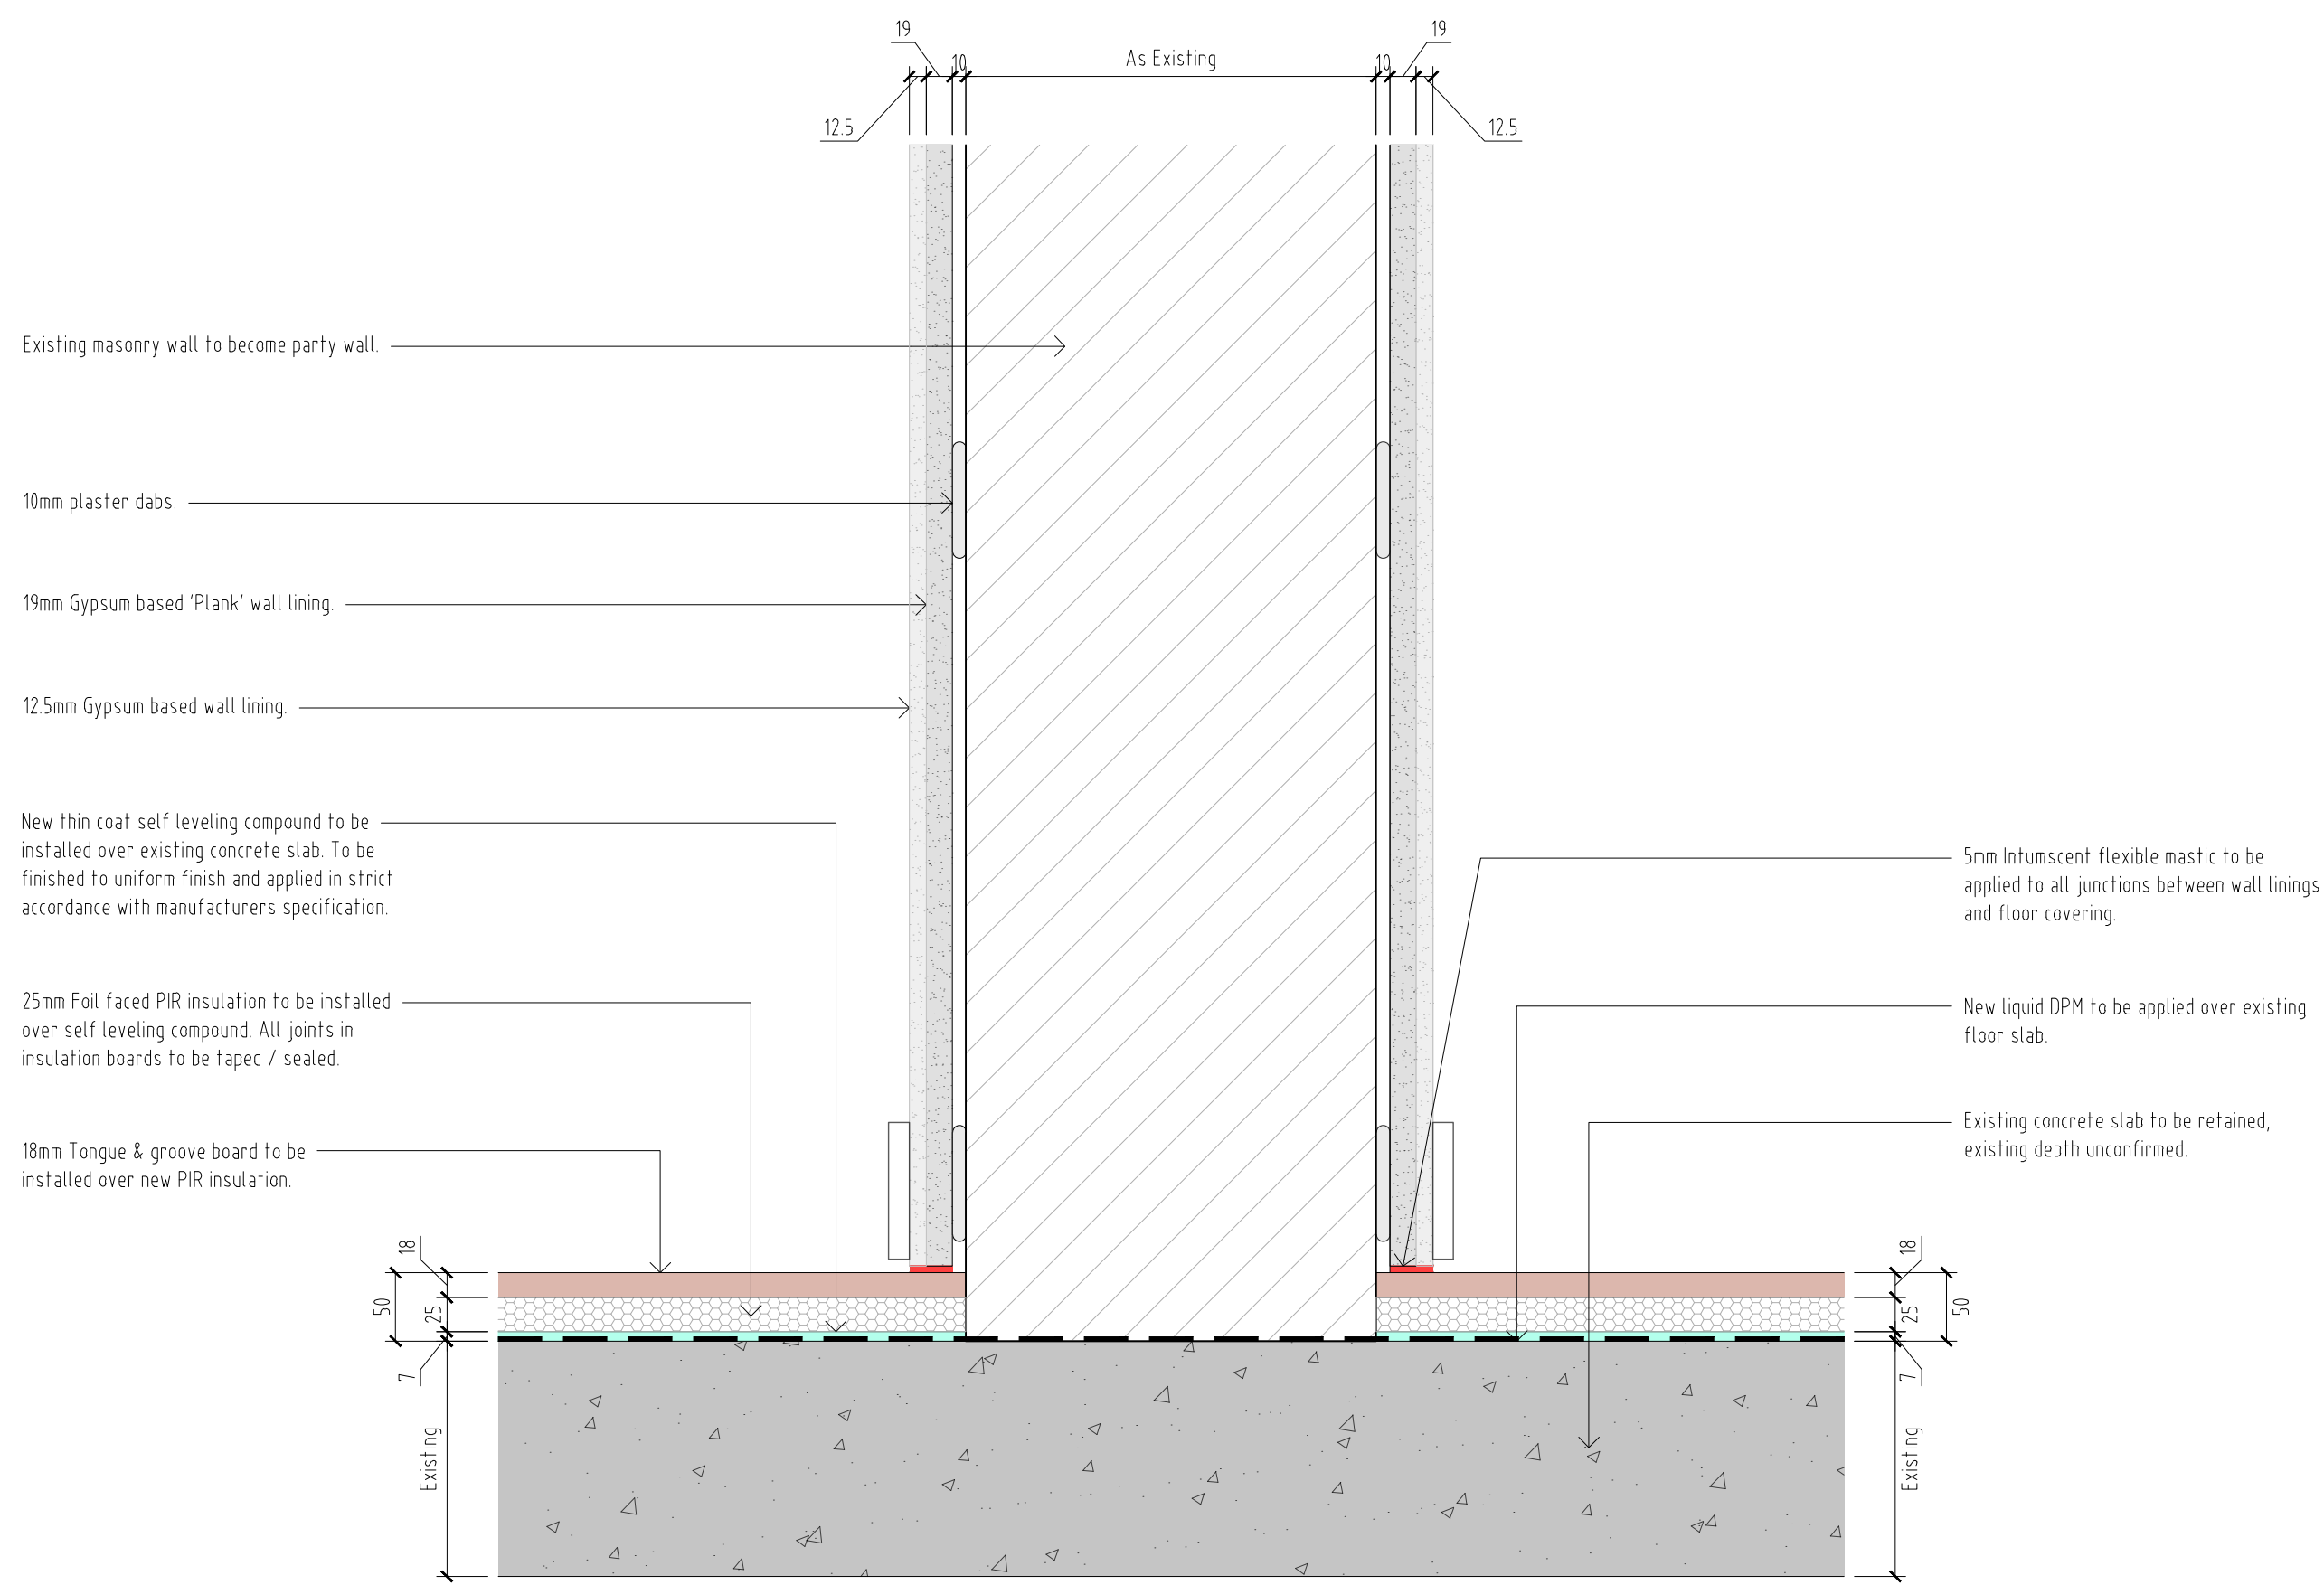

Existing wall / party wall upgrade

DO NOT SCALE FROM THIS DRAWING - REPORT ANY DISCREPANCIES TO DESIGNER PRIOR TO COMMENCING WORKS

ALL DIMENSIONS TO BE VERIFIED BY THE CONTRACTOR ON SITE

THIS DRAWING REMAINS THE COPYRIGHT OF
TURNER JACKSON + DAY ASSOCIATES
AND CANNOT BE REPRODUCED WITHOUT WRITTEN CONSENT

1:5 10 20 30 40 500mm

REV	DESCRIPTION	DATE	BY	CHKD
-----	-------------	------	----	------

TURNER JACKSON+DAY
ASSOCIATES

Radio House
Thanet Way, Whitstable
Kent CT5 3QX

t: 01227 261453
e: enquiries@tjda.co.uk
www.turnerjacksonday.co.uk

client details
Custom House (Gravesend) Limited

project details
Custom House
The Terrace, Gravesend, DA12 2BW

drawing title
Outbuilding Details 3
Wall and Floor Junctions

date scale drawn by checked by
Oct'24 1:5@A1 NS

project no.	drawing no.	revision
1735	C14.37	