



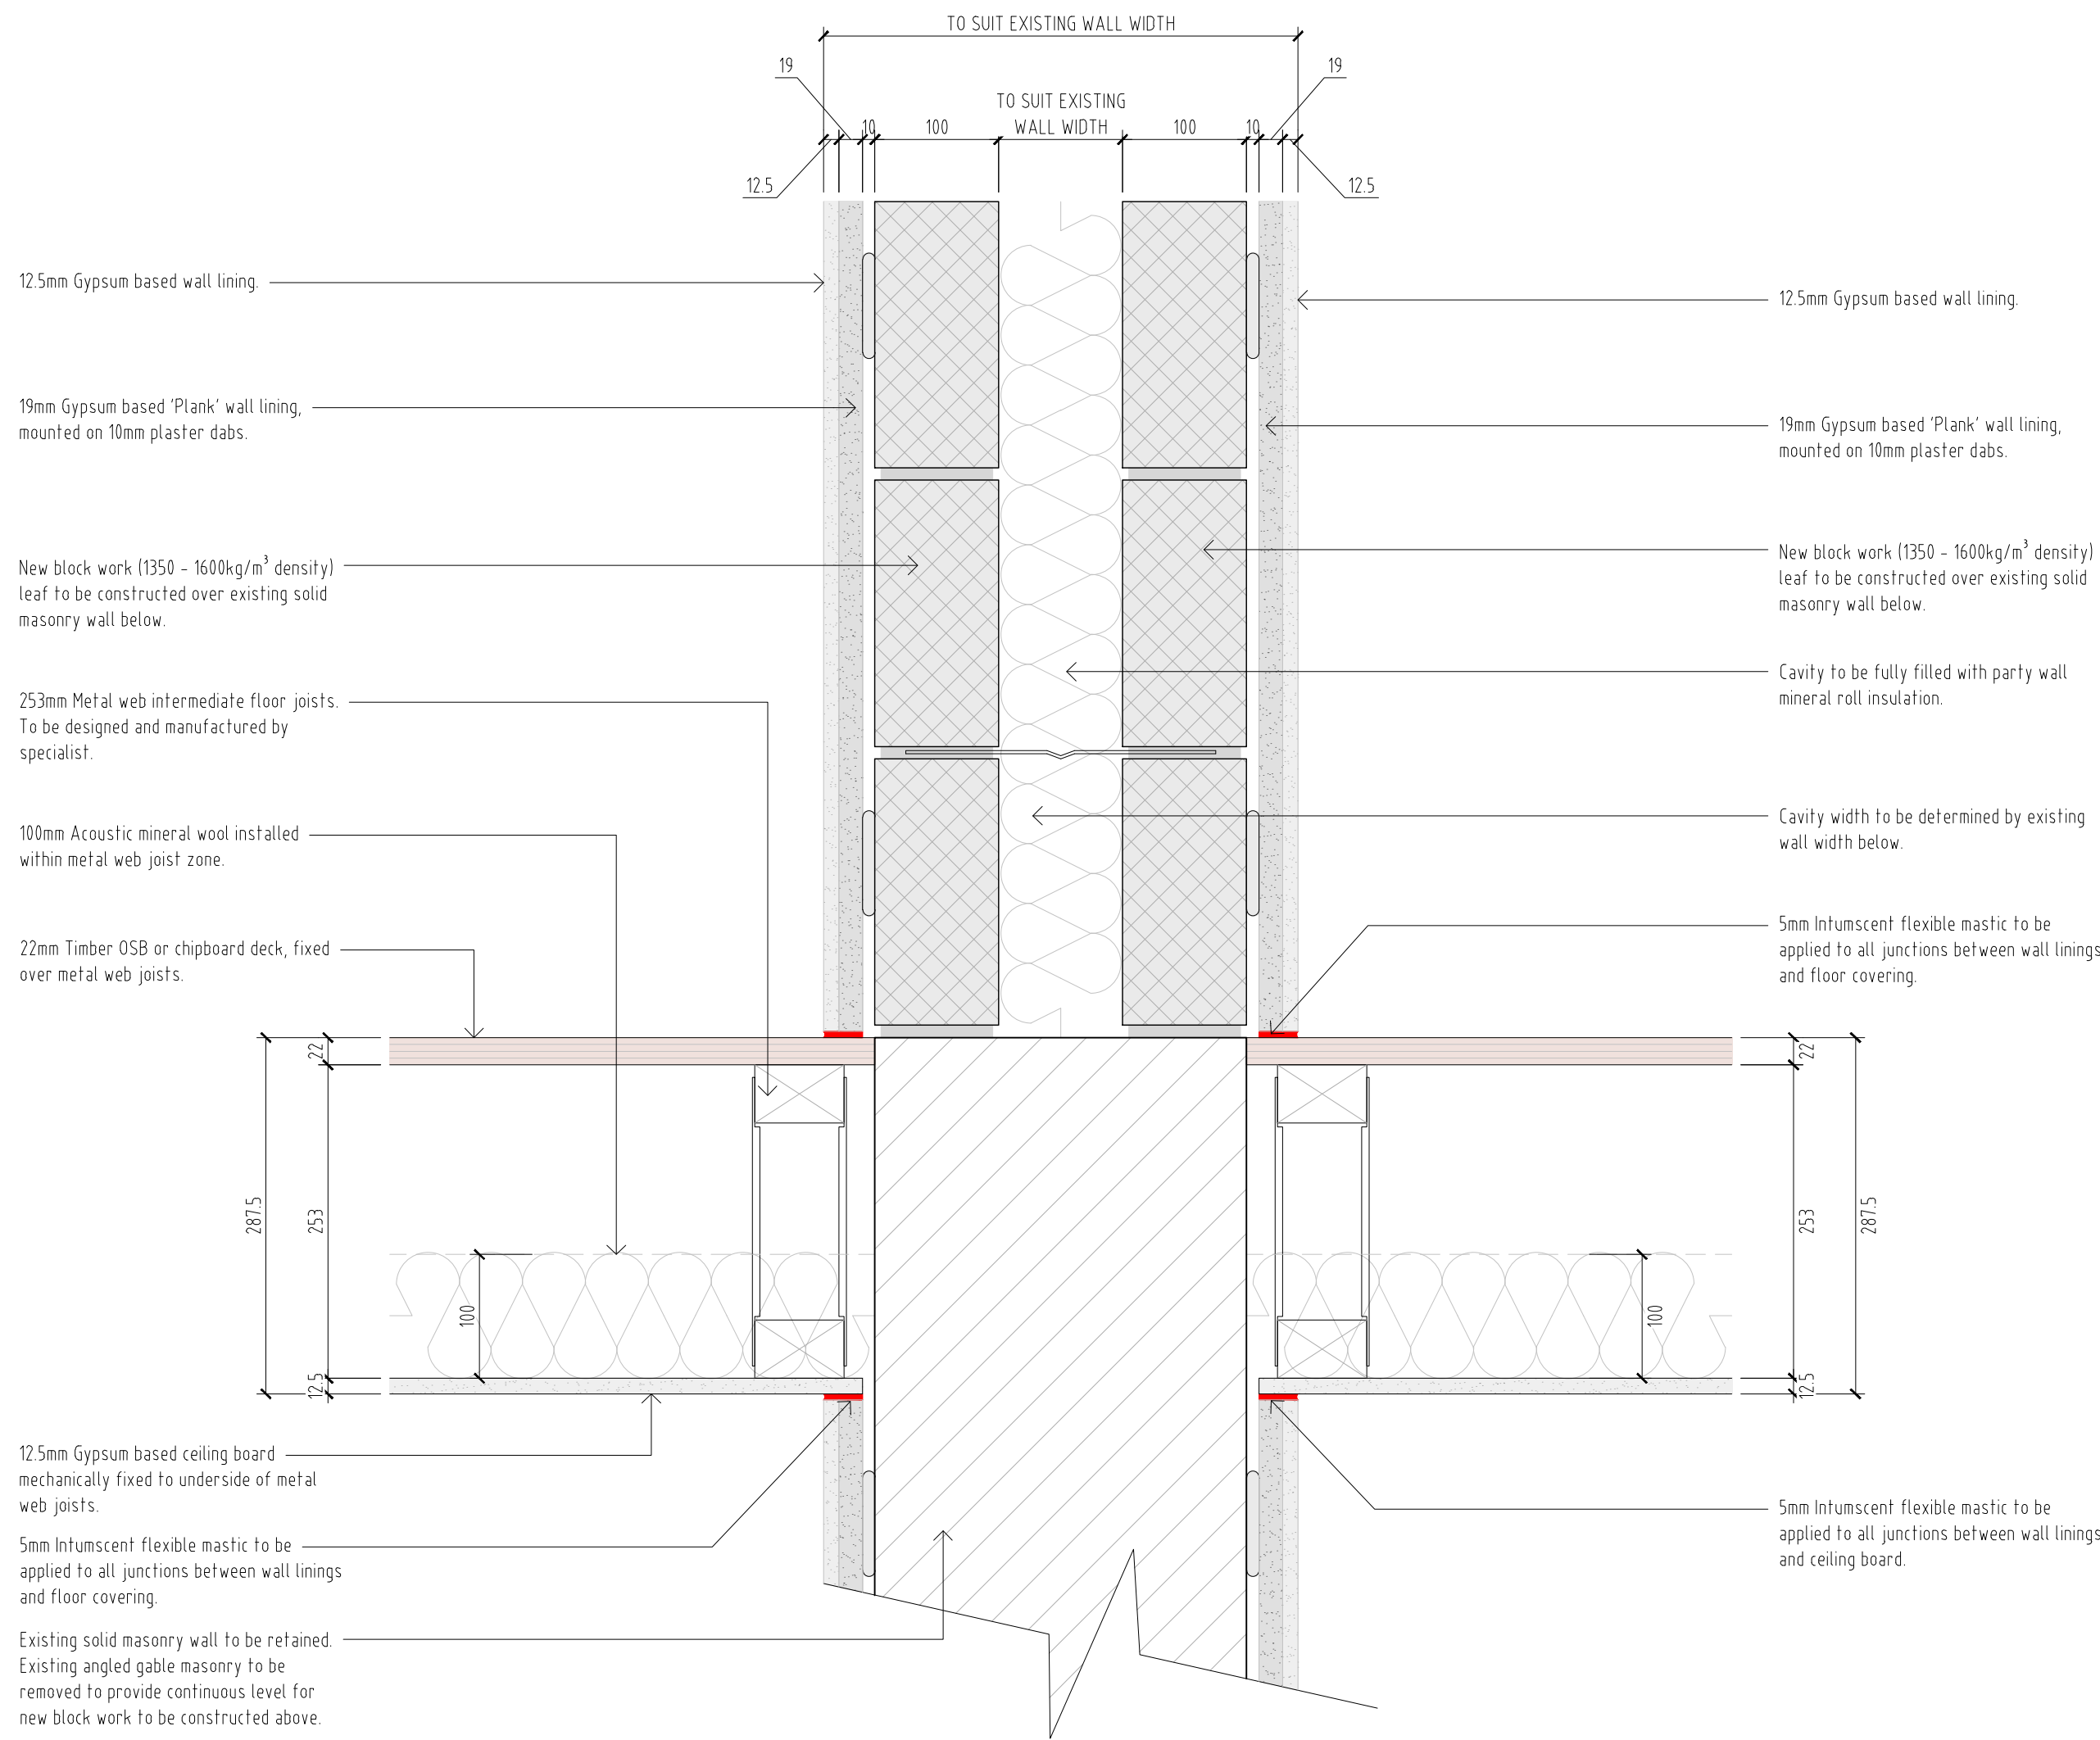

New masonry wall party wall off existing masonry wall

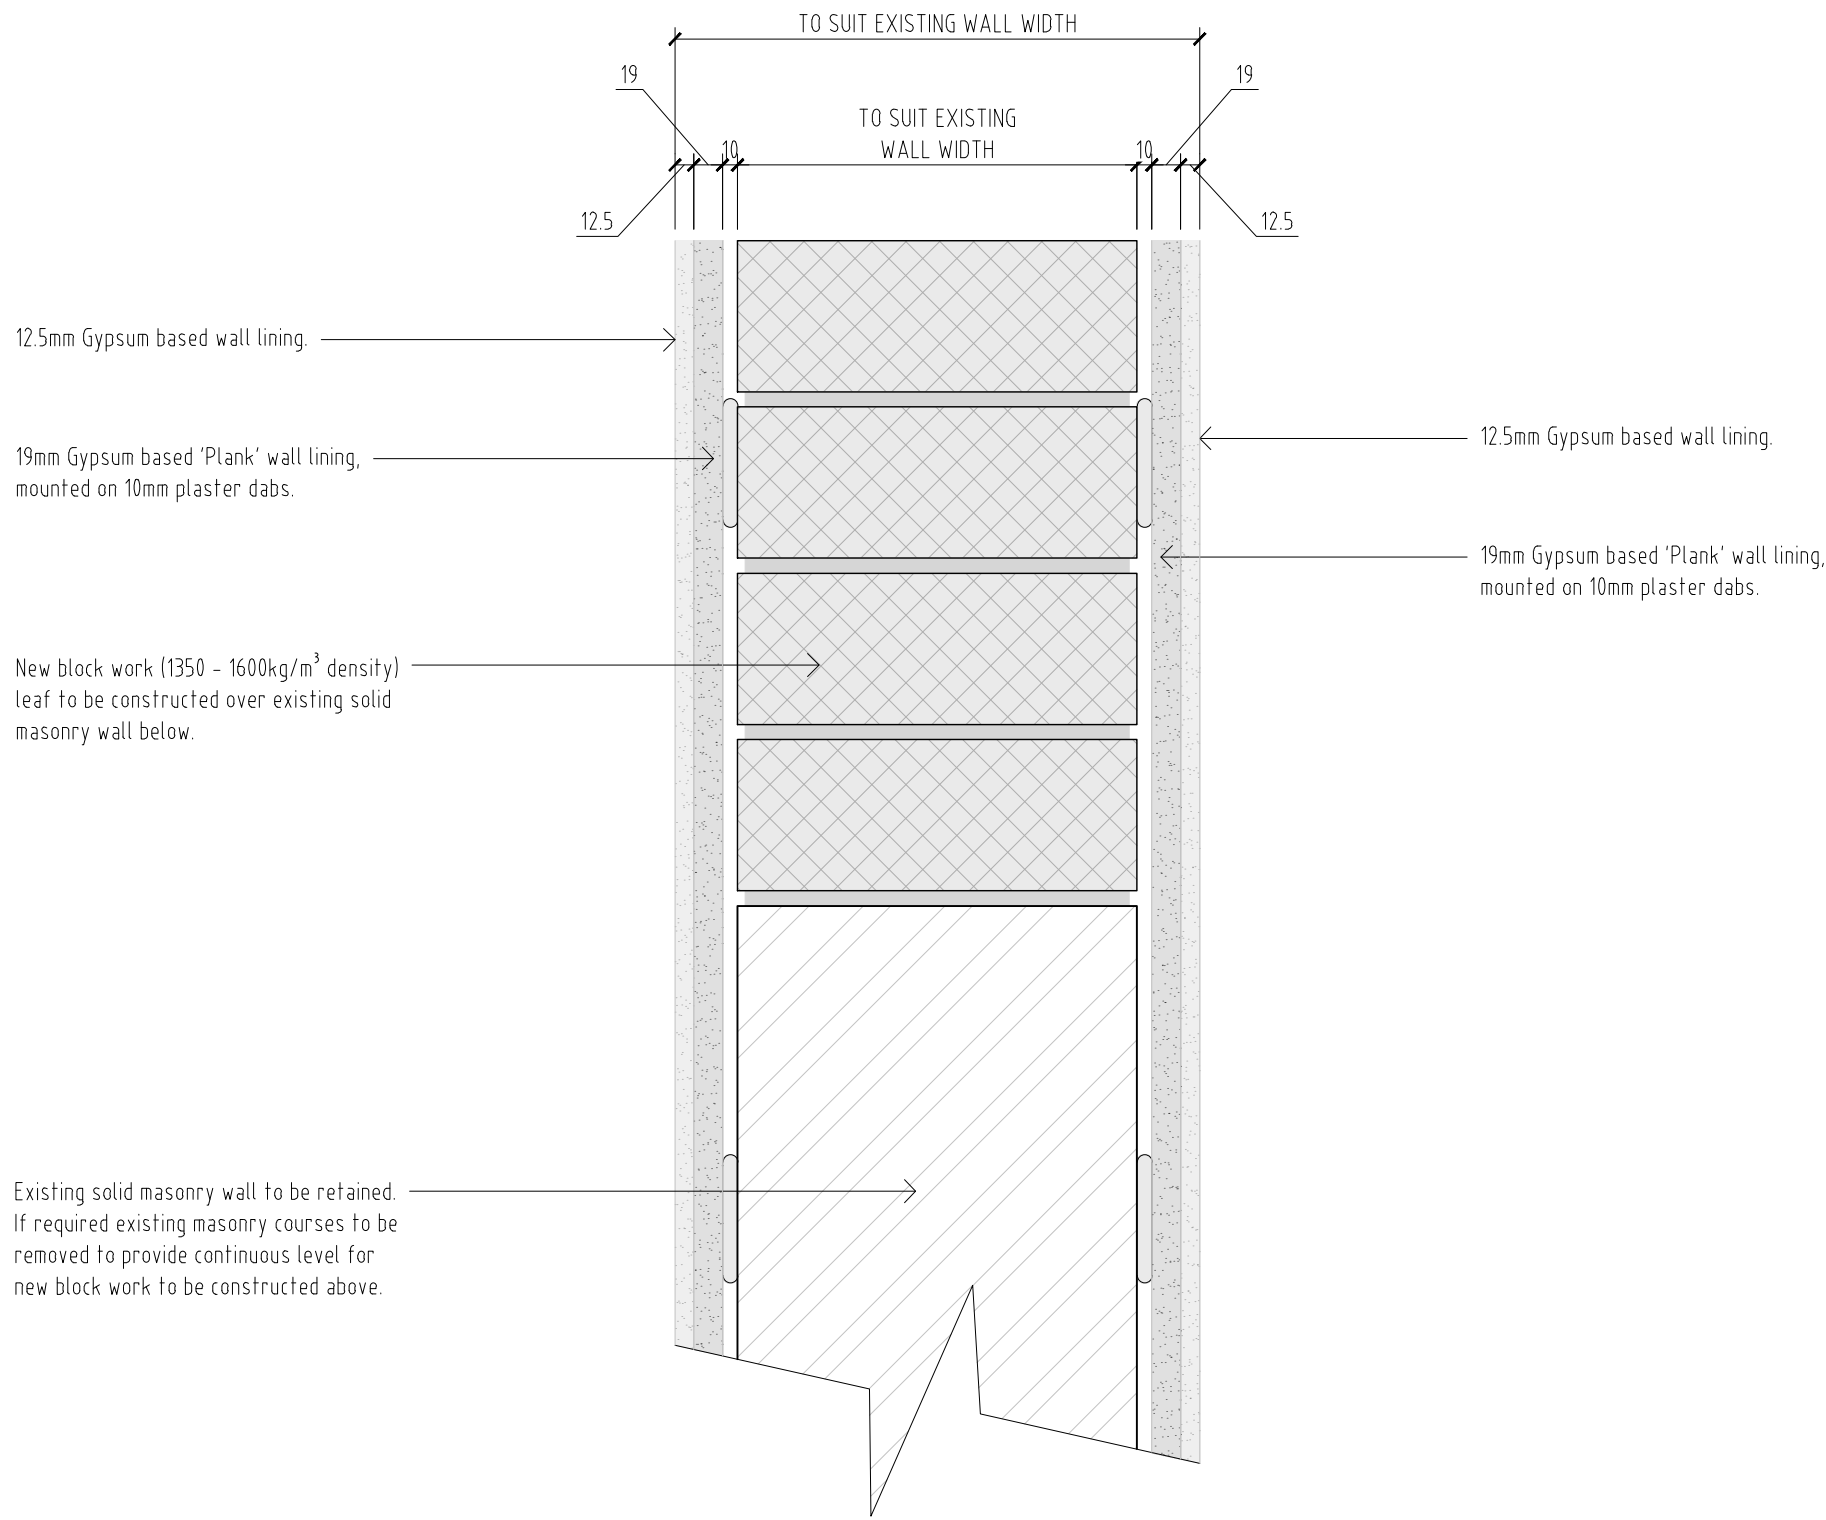

New infill masonry wall off existing masonry wall

REV	DESCRIPTION	DATE	BY	CHKD

**TURNER
JACKSON+DAY**
ASSOCIATES

Radio House
Thanet Way, Whitstable
Kent CT15 3QX

t: 01227 261453
e: enquiries@tjda.co.uk
www.turnerjacksonday.co.uk

client details

Custom House (Gravesend) Limited

project details

Custom House
The Terrace, Gravesend, DA12 2BW

drawing title

Outbuilding Details 4
Wall and Floor Junctions

date scale drawn by checked by

Oct'24 1:5@A1 NS

project no:	drawing no:	revision
1735	C14.38	