
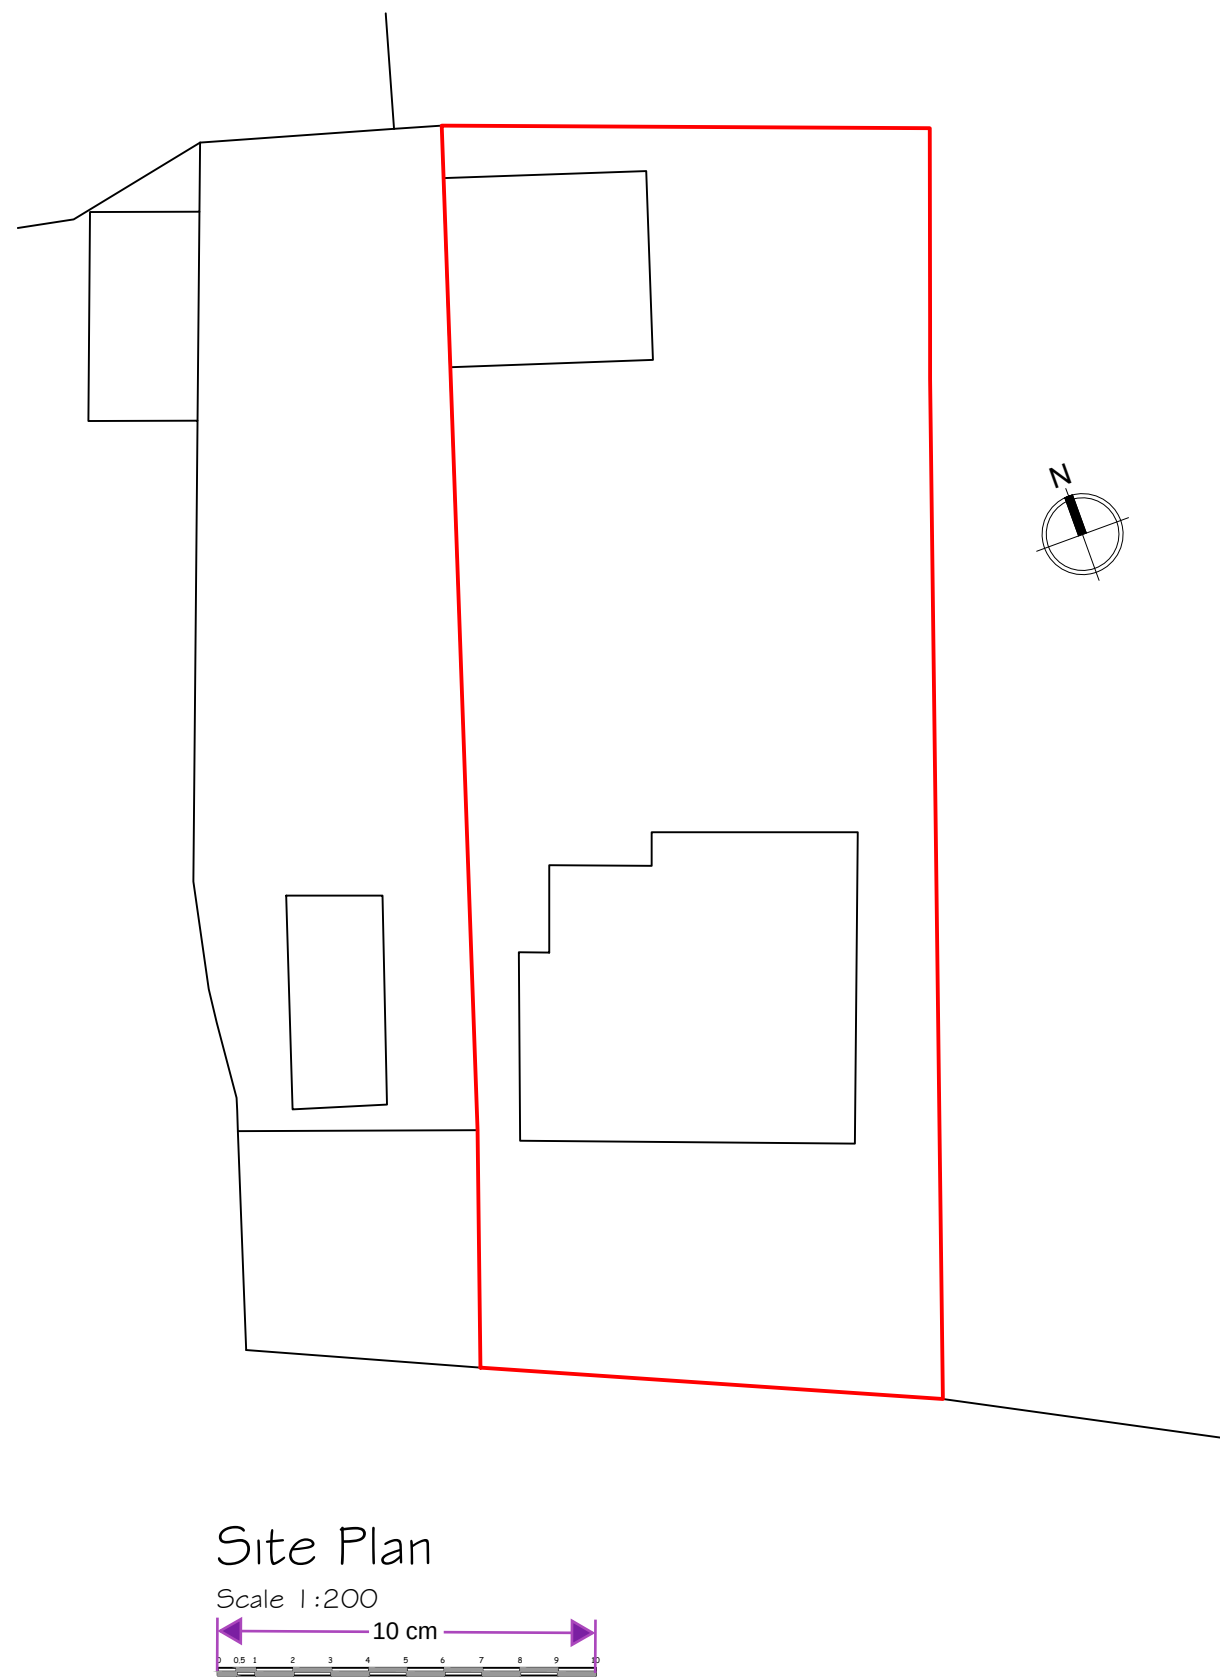
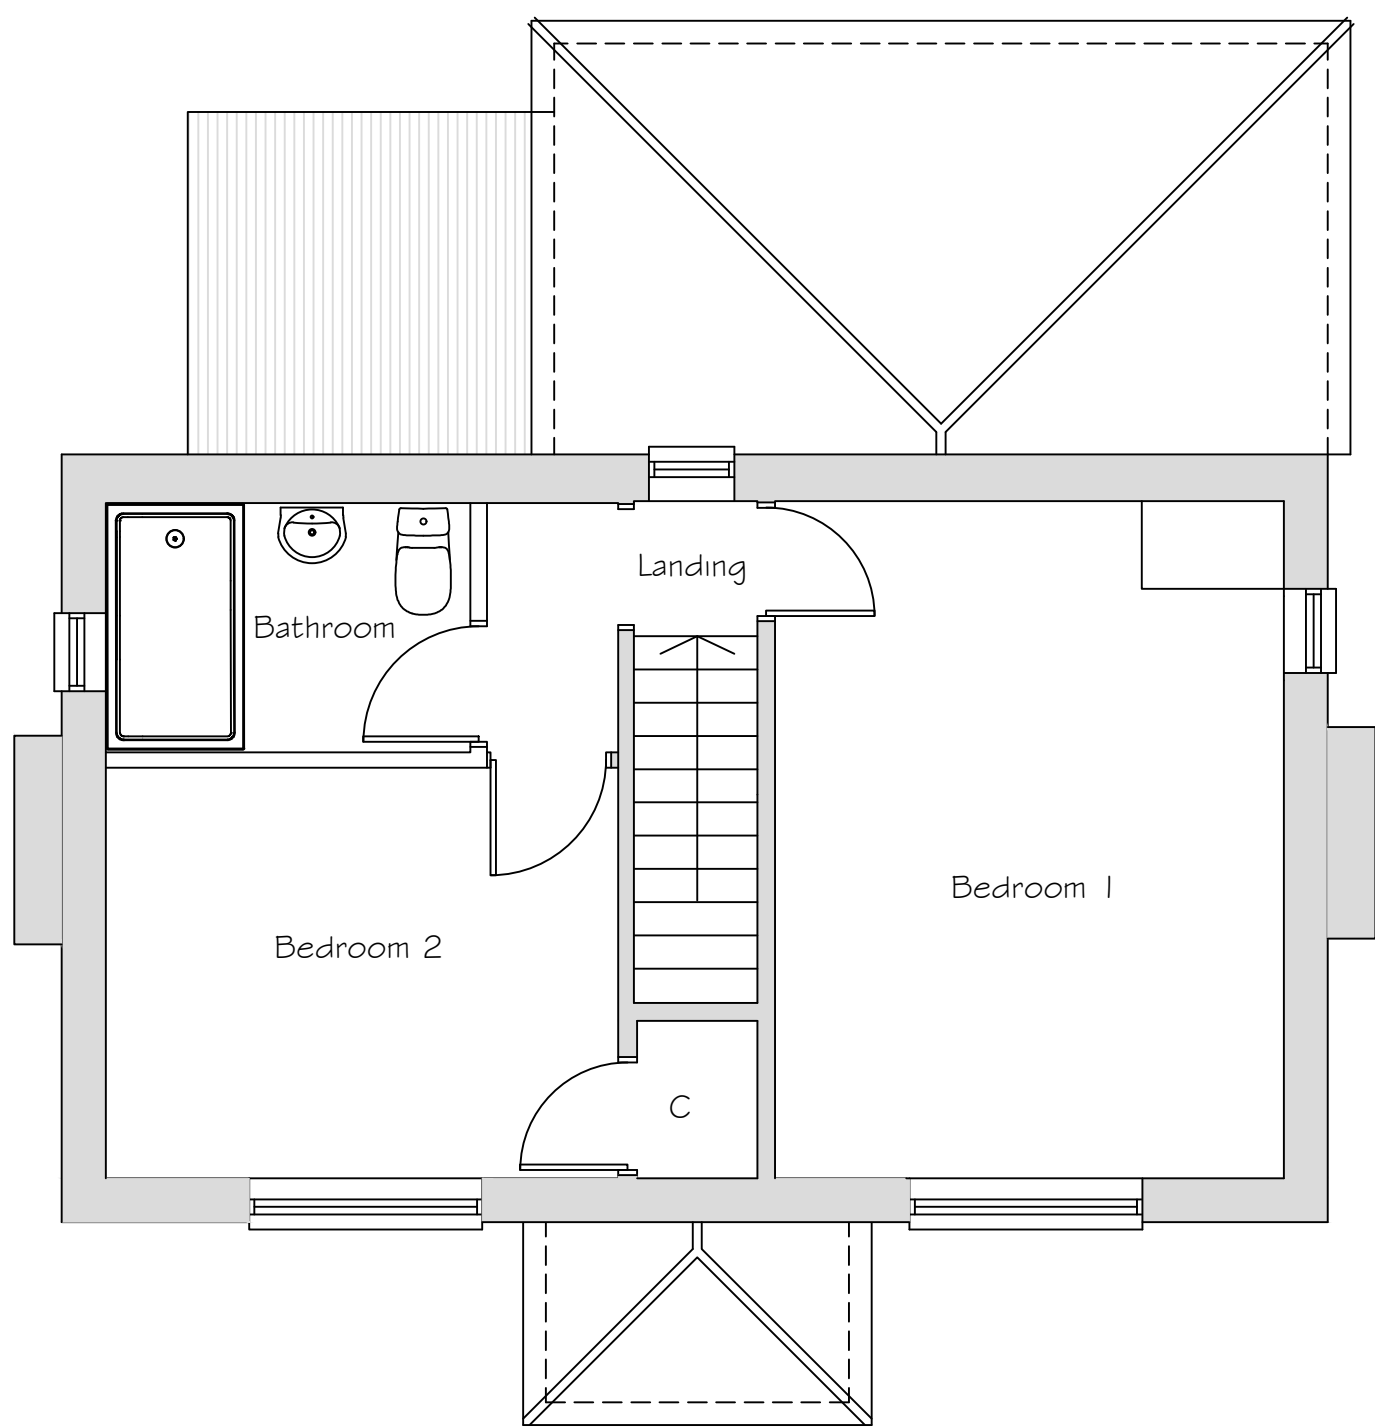
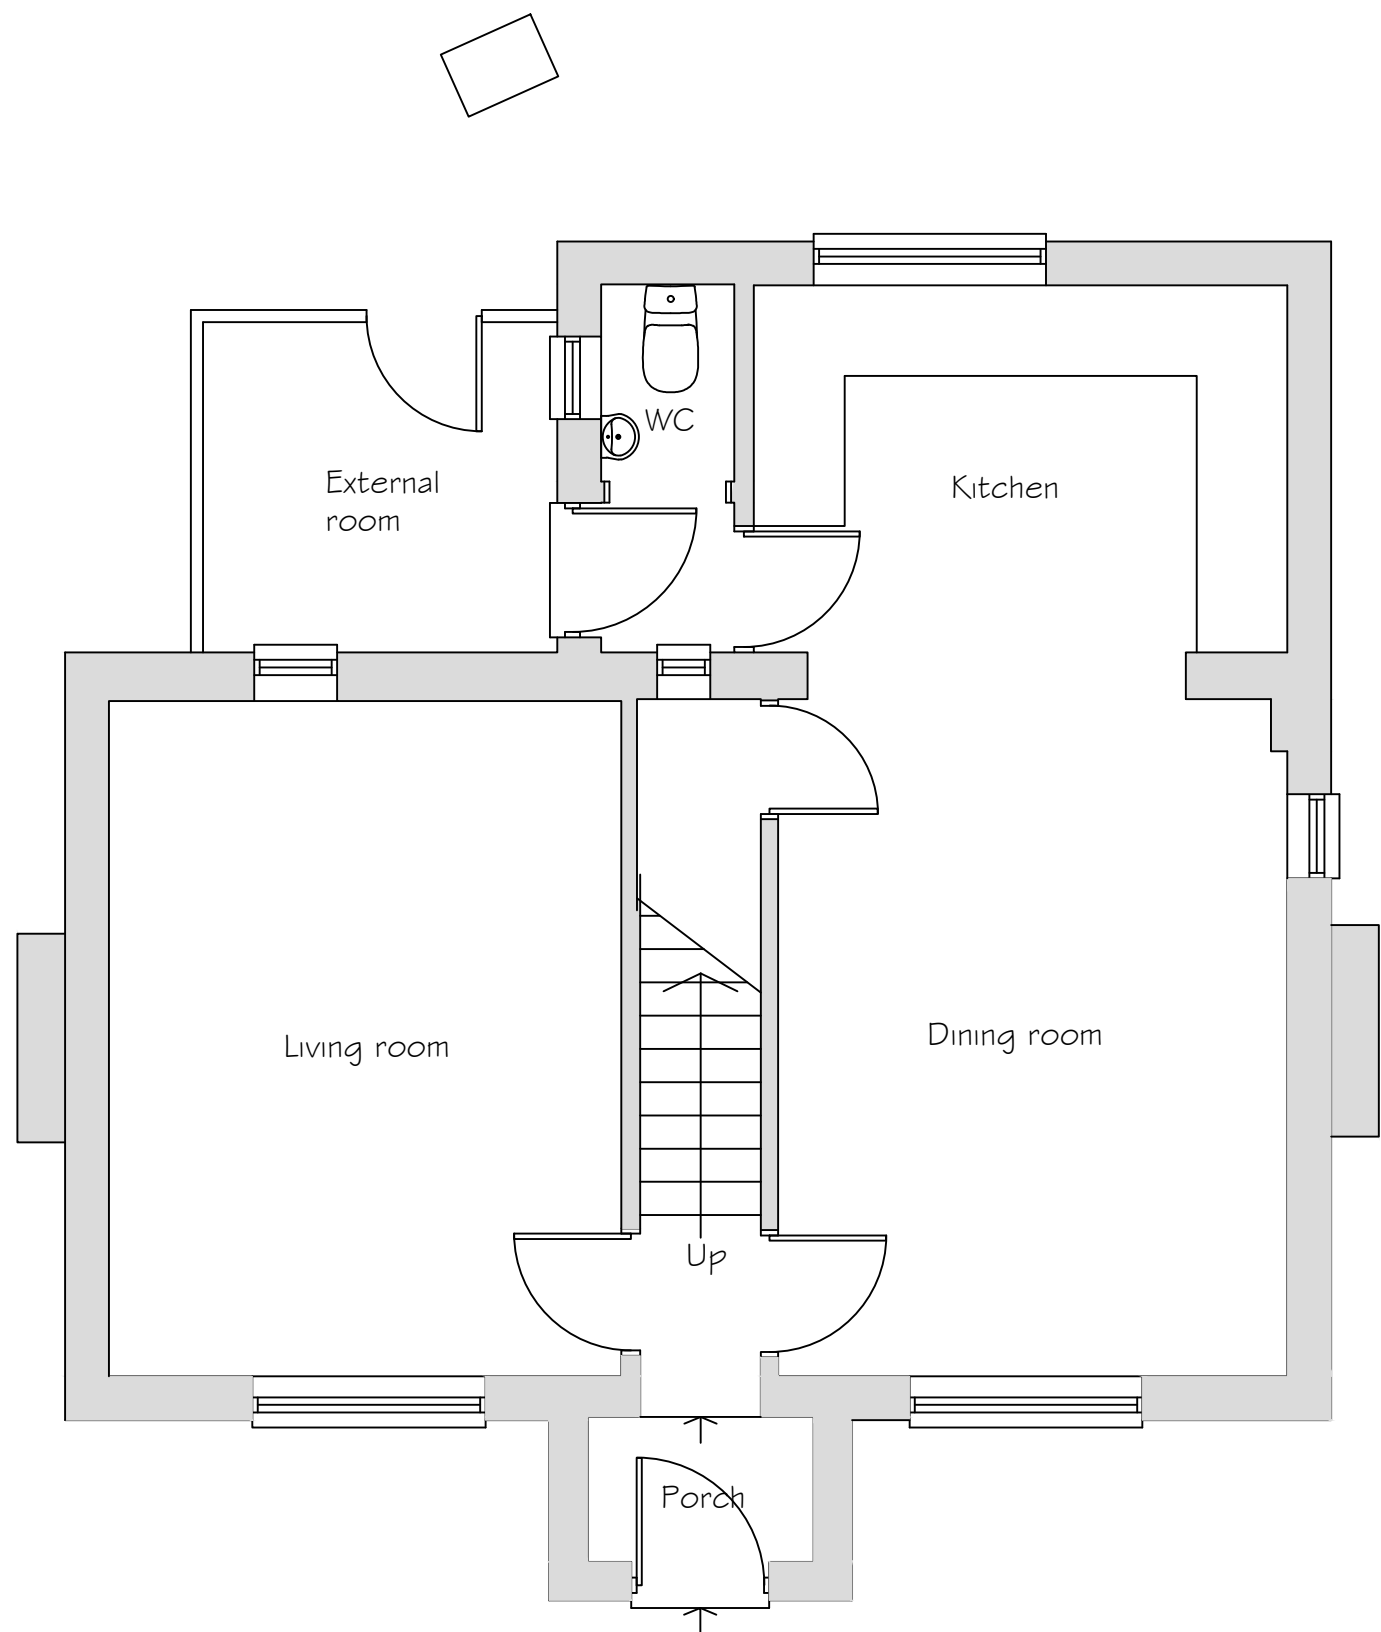
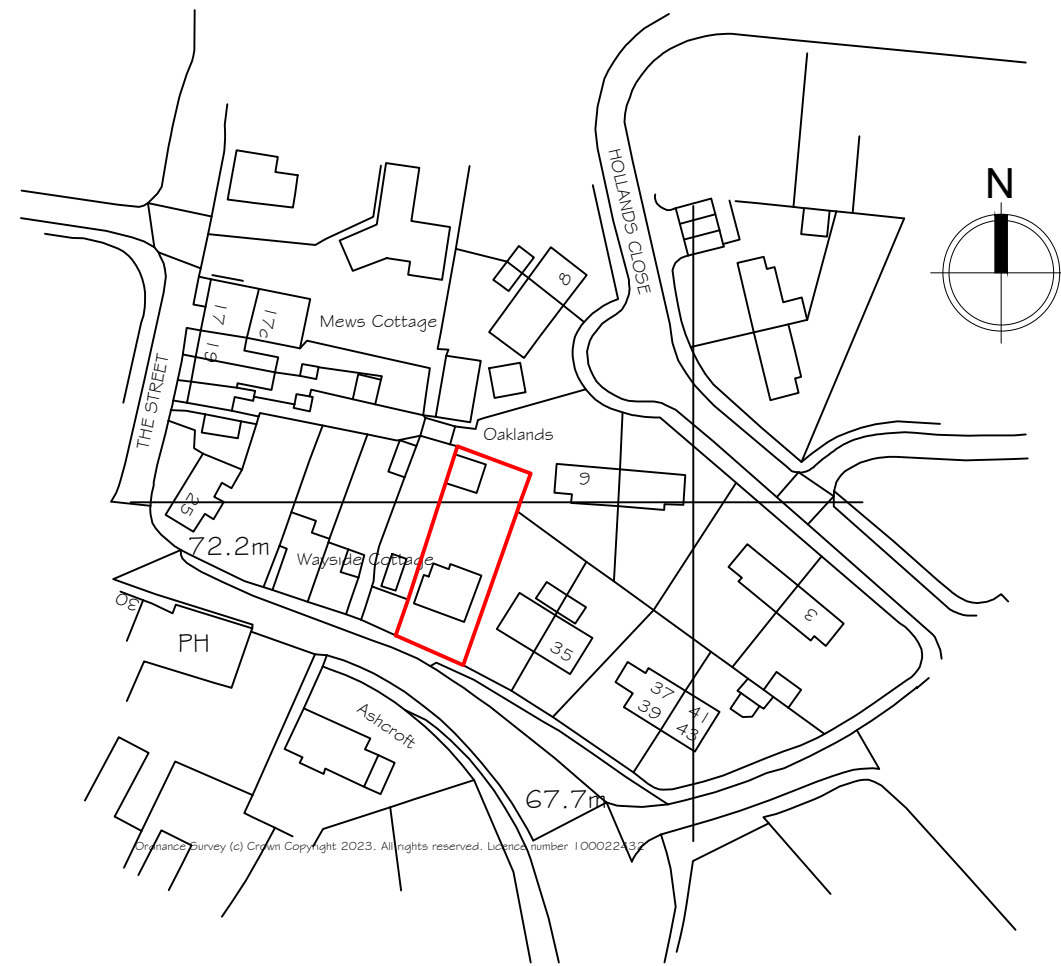
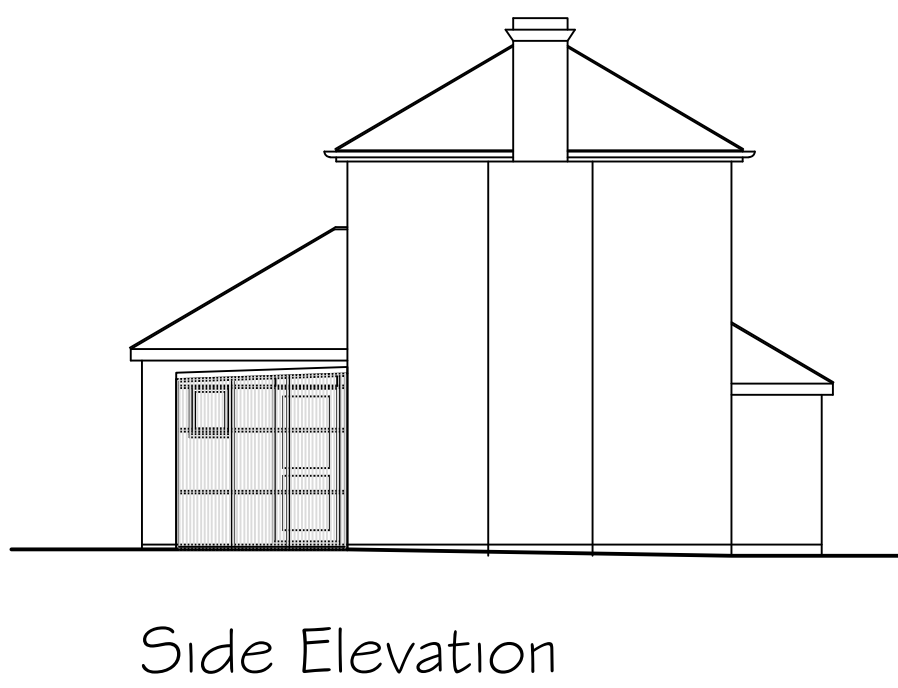
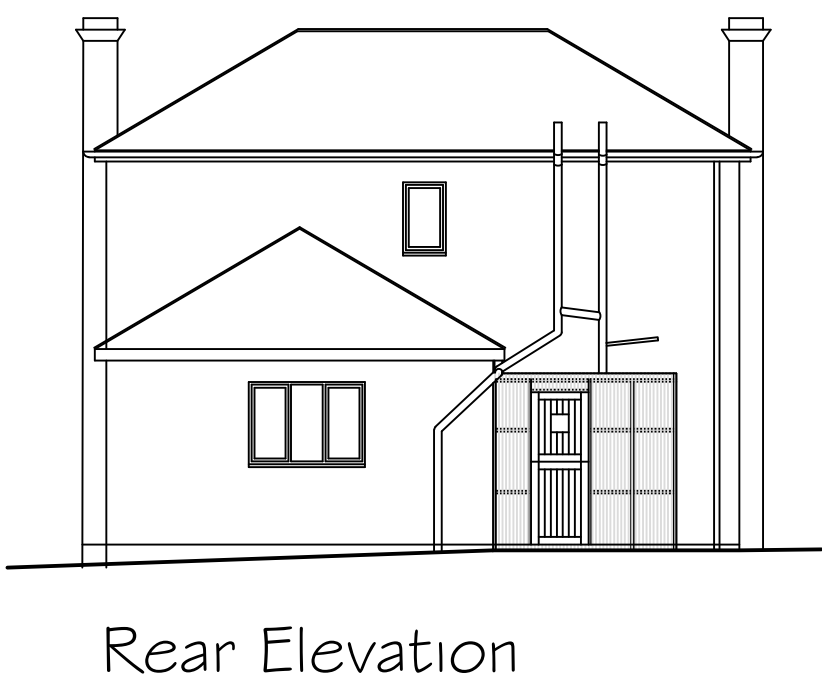
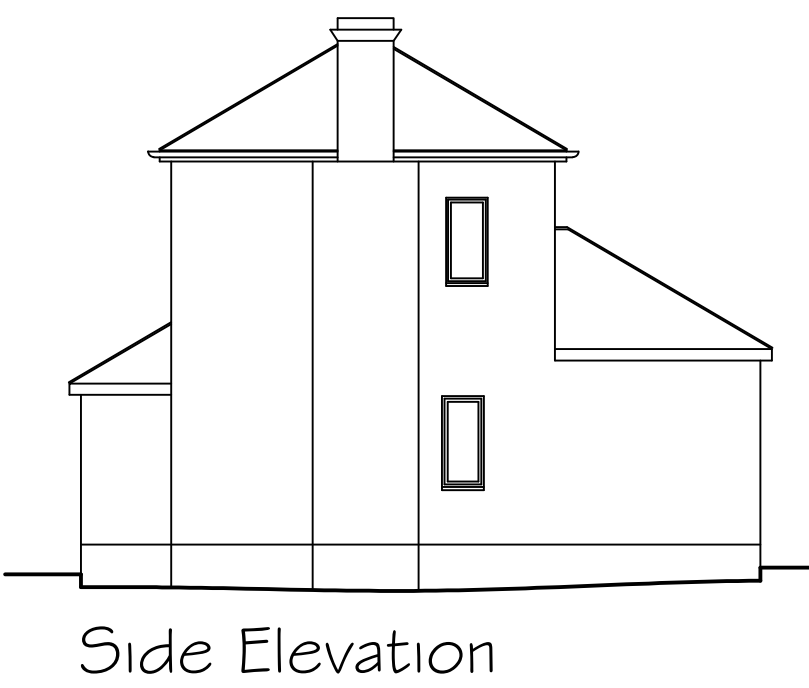


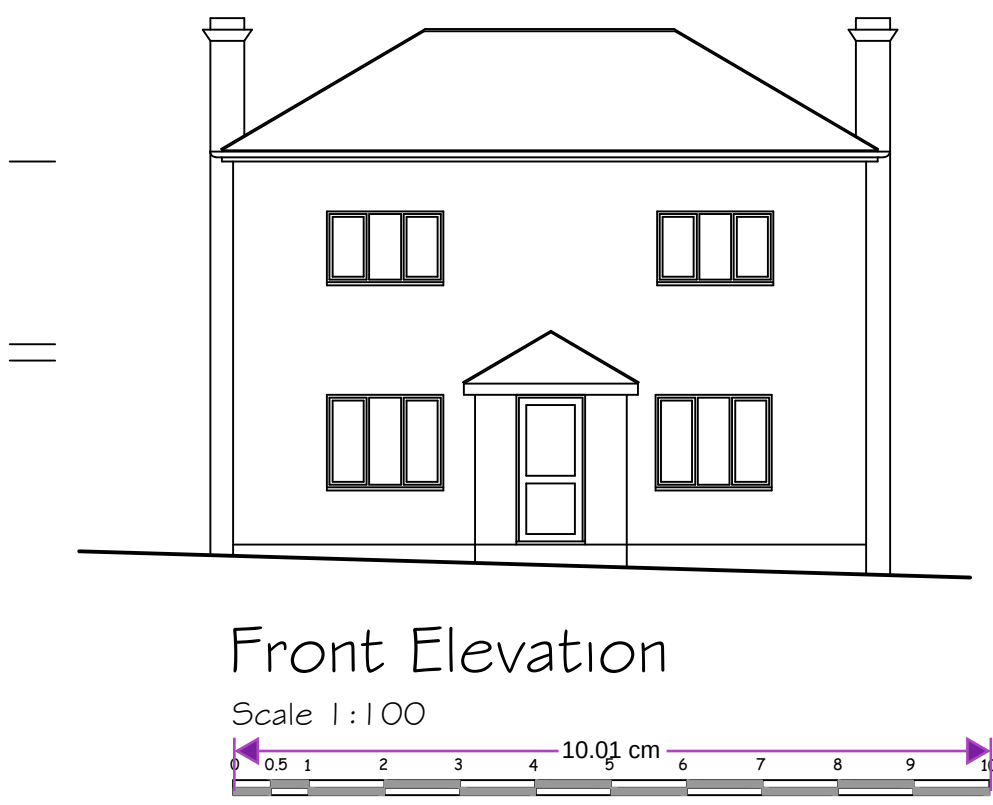

Rev A-Amended ground levels. 18 October 2023

Synergy Planning & Property Consultants Ltd The Office The Lanchester Rochester Kent ME3 7NQW	
Client	Mr J Conor
Address	31 The Street Shorne
Drawing title	Existing plans and elevations
Scale	1:50/1:100/1:200/1:1250
Date	March 2023
Drawing No	23/401/01
	A