





DO NOT SCALE
These drawings and designs are
the copyright of
SEVENCROFT LTD.

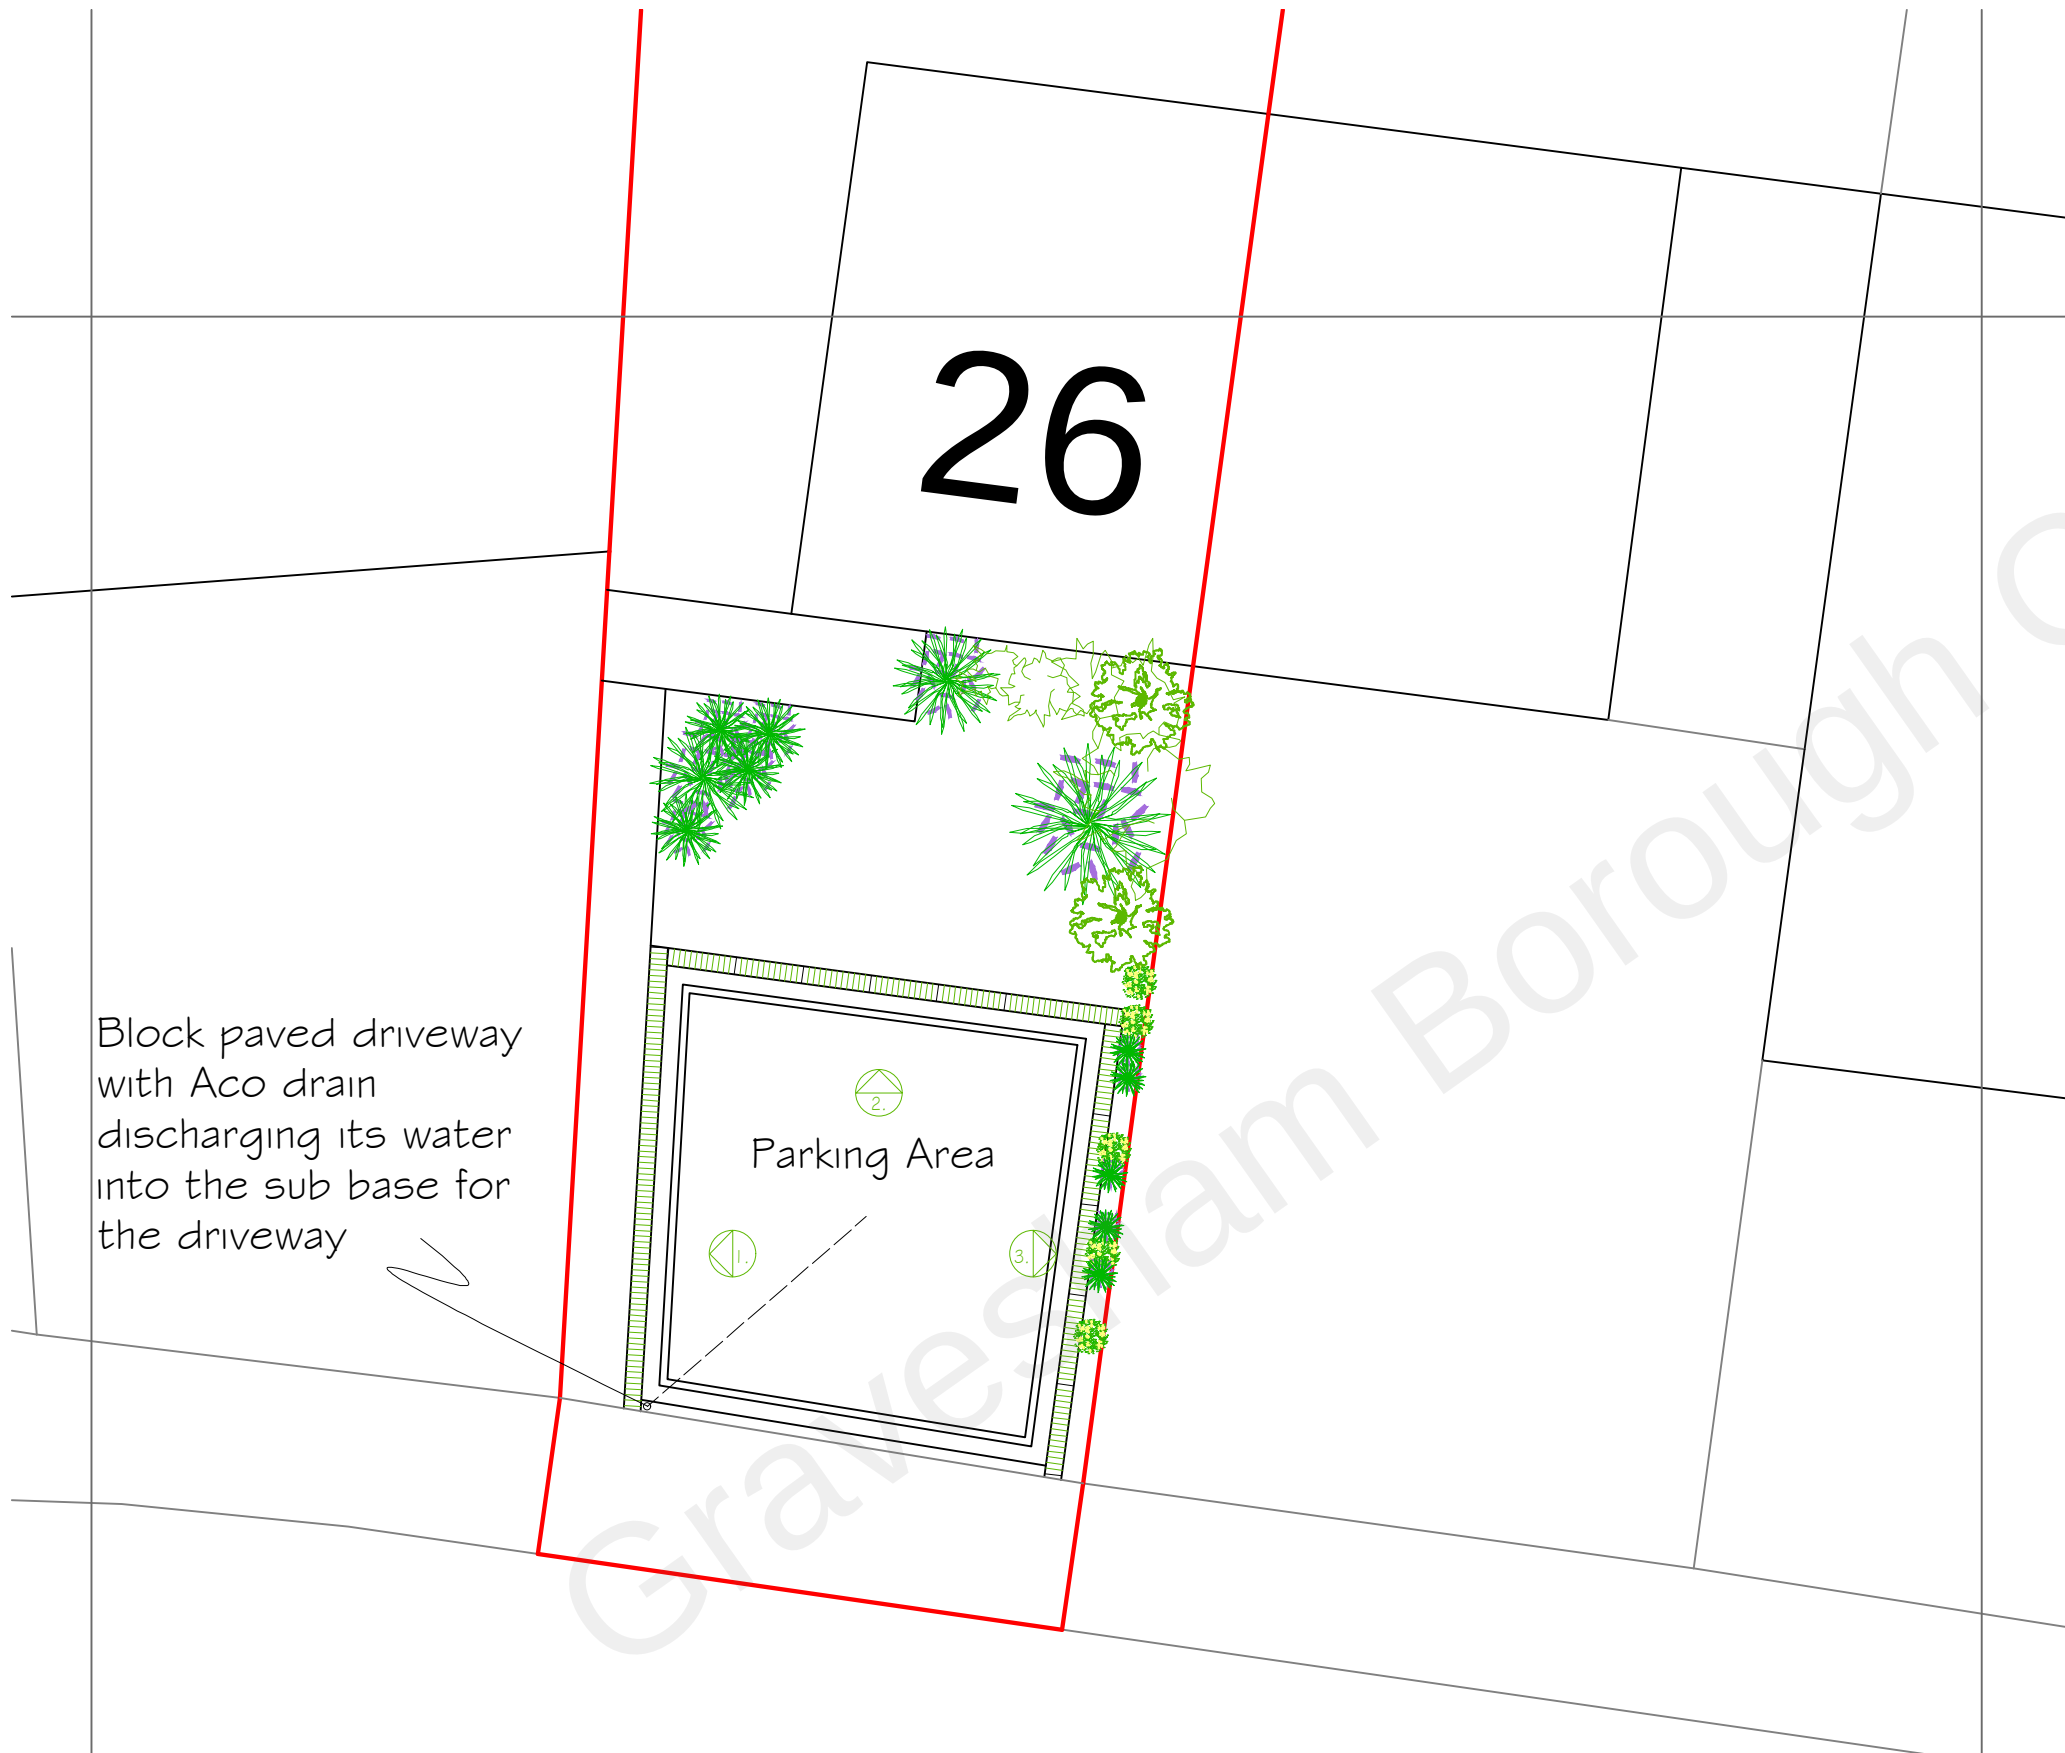

Block Plan - Scale 1:100

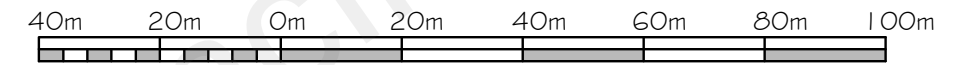

Site Location Plan - Scale 1:1250

Proposed Retrospective application for driveway & New Crossover at
26 The Knole, Istead Rise, Gravesend, Kent DA13 9DJ

Date Sept 2022
Drawing No. 2022/44/01

CORPORATE ARCHITECTURE
& DESIGN GROUP



SEVENCROFT LTD.

277 Canterbury Road, Kennington
Ashford, Kent TN24 9QW
Tel : 01233 625553
E-mail : sevincroft@hotmail.co.uk