


REVISIONS


Rev.	Date	By
P1	11-04-2022	JS

Outline of 6 storey flatted development at junction between Zion Place and Windmill Street


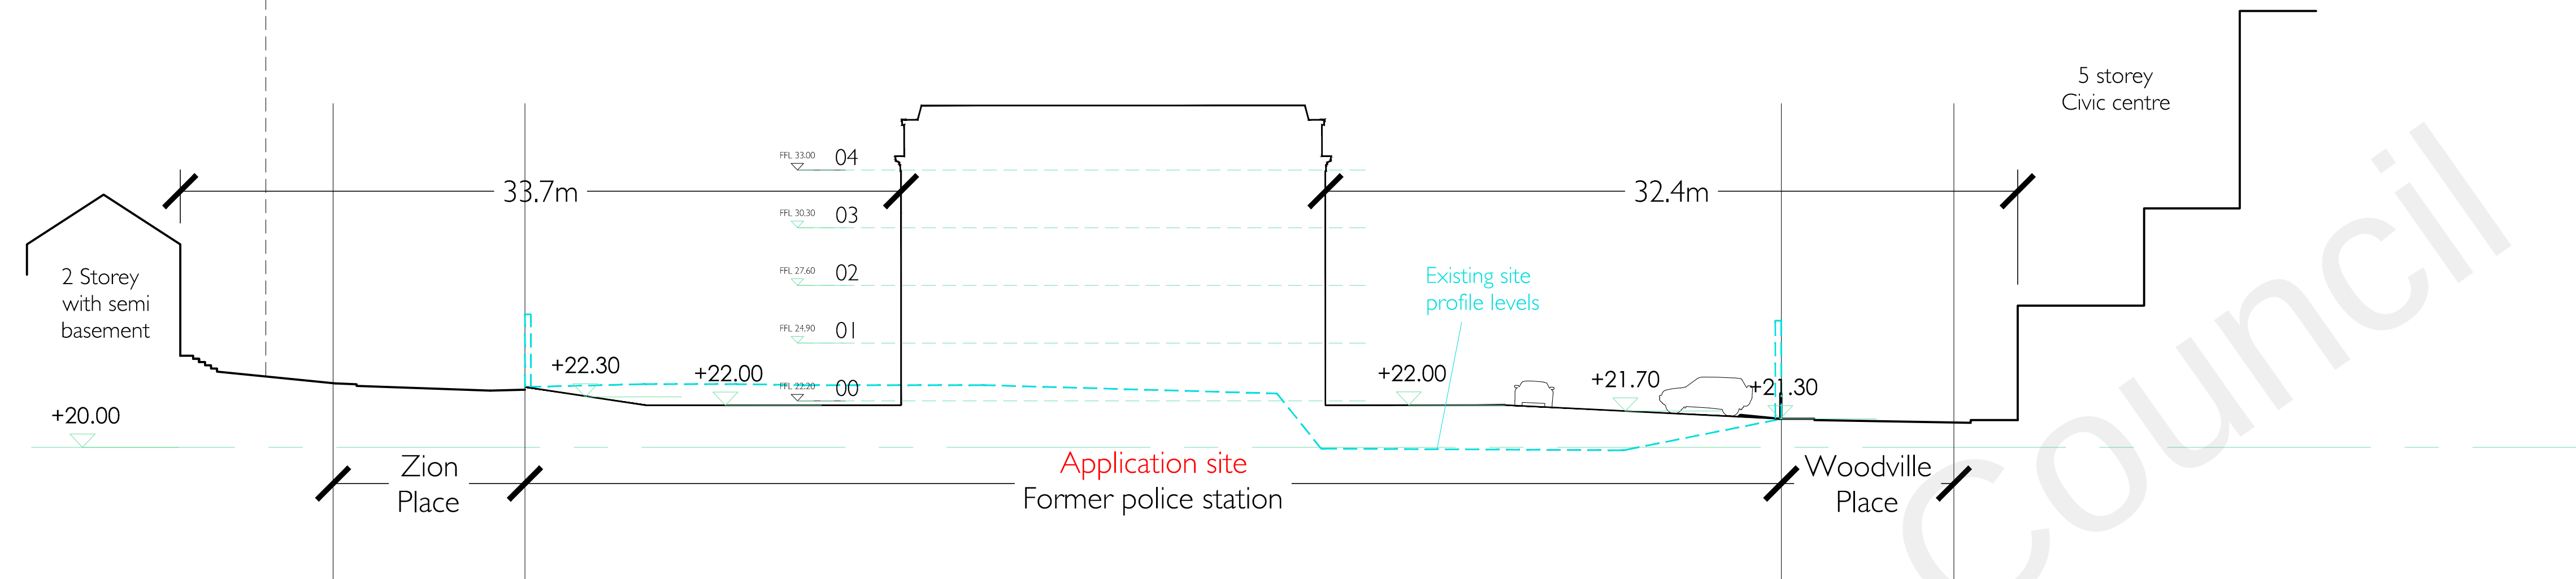


APARTMENTS	
1 bed	47
2 bed	28
TOTAL (37.3% - 2 Bed)	75

SECTION A-A scale 1:200

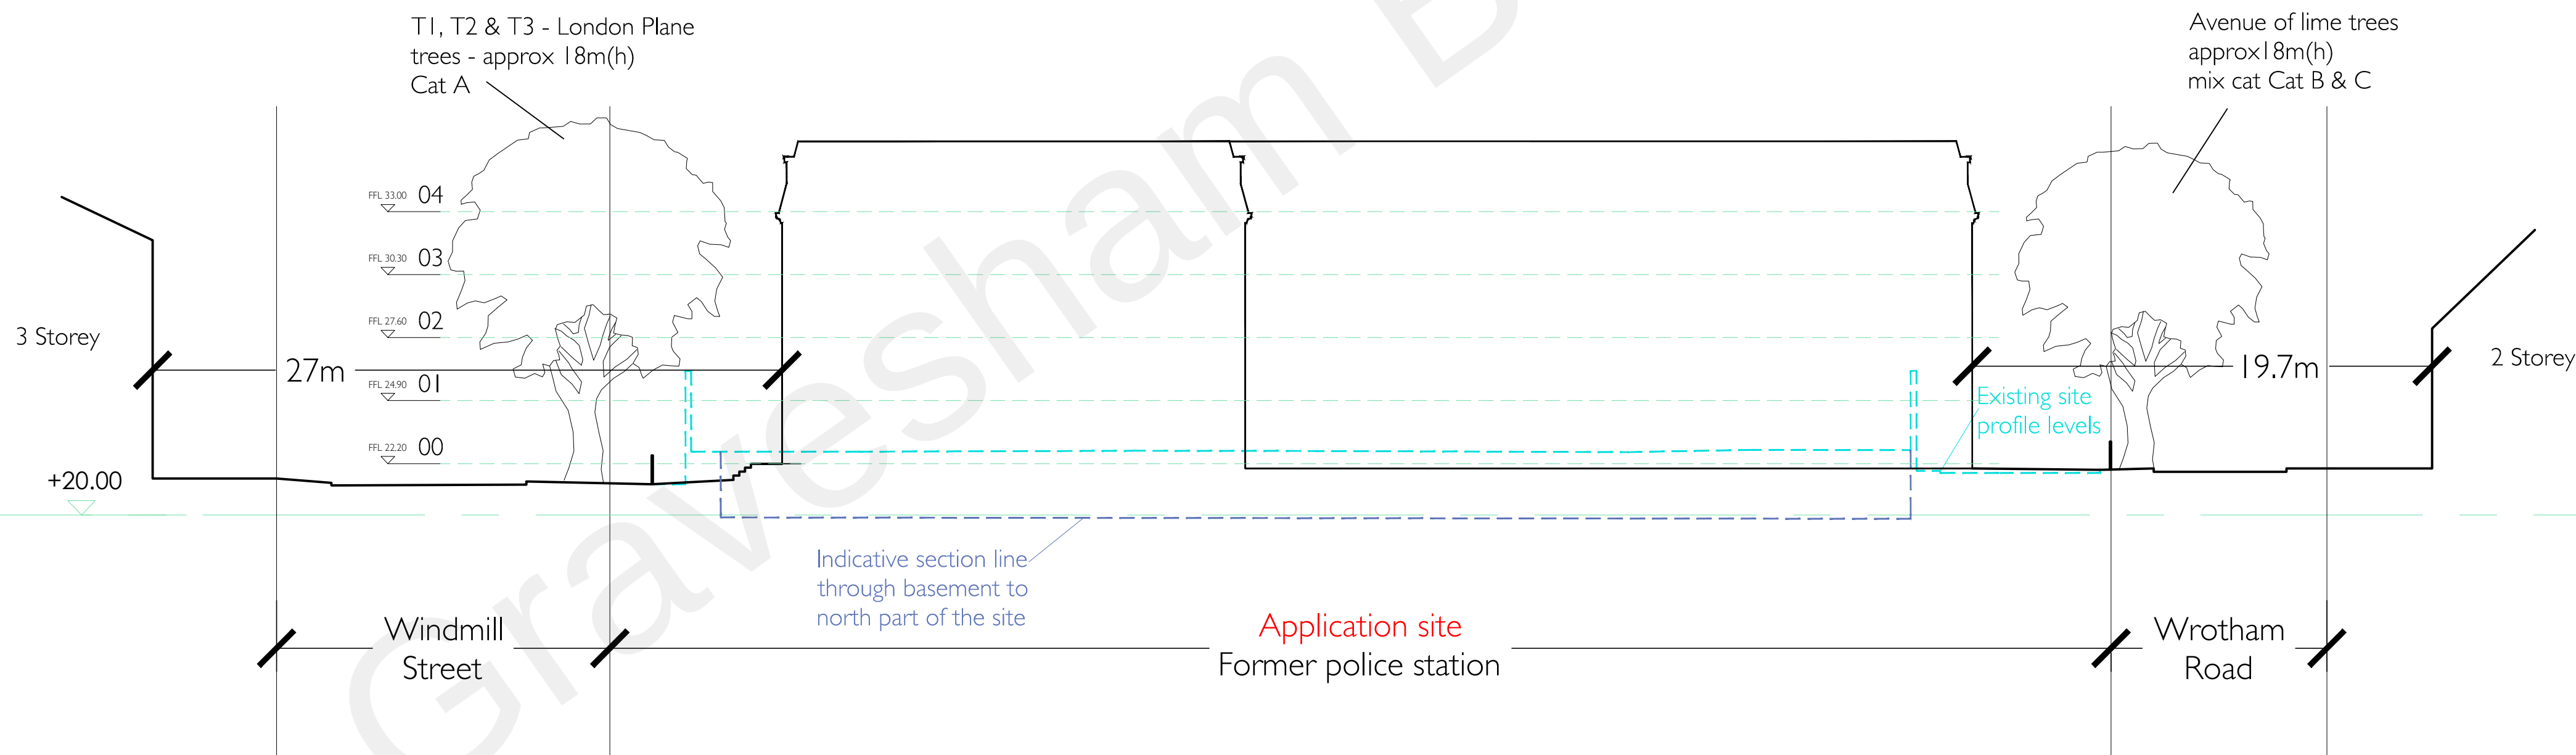

SECTION B-B scale 1:200

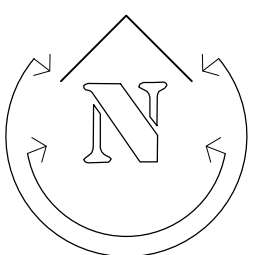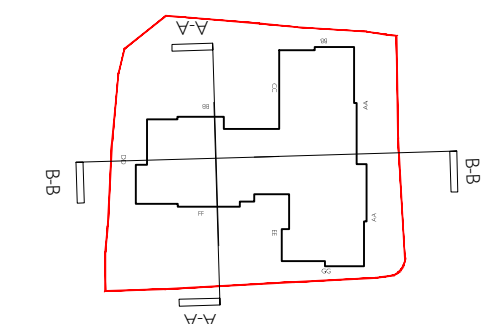

Project Title
PROPOSED RETIREMENT LIVING APARTMENTS
FORMER POLICE STATION,
WINDMILL STREET, GRAVESEND
DA12 1DB

Drawing Title
SITE SECTIONS
PLANNING

Scale	1: 200 @ A1	Date	APRIL'22
Drawn	JS	Checked	BS
Drawing No.	20085GD_PL_008	Rev.	P1

Proposed Retirement Living Apartments at 133 Windmill St, Gravesend DA12 1DB