
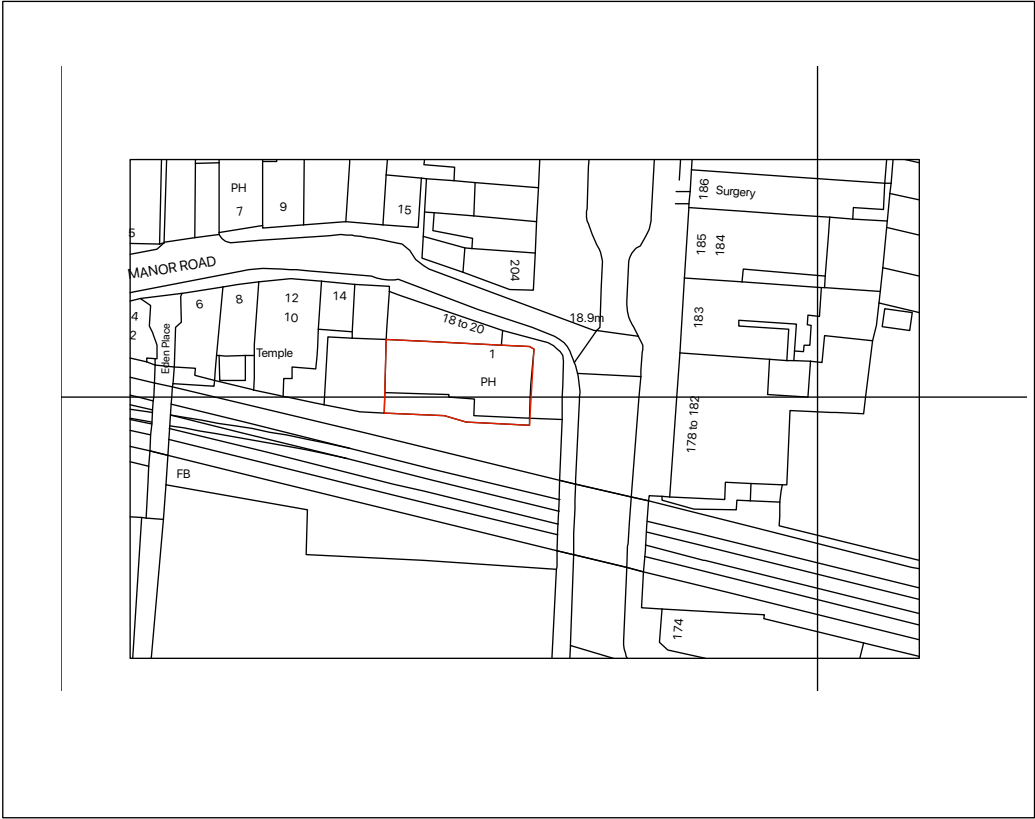
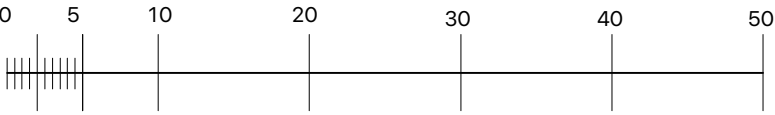


SCALE 1:1000@ A3



OS MAP

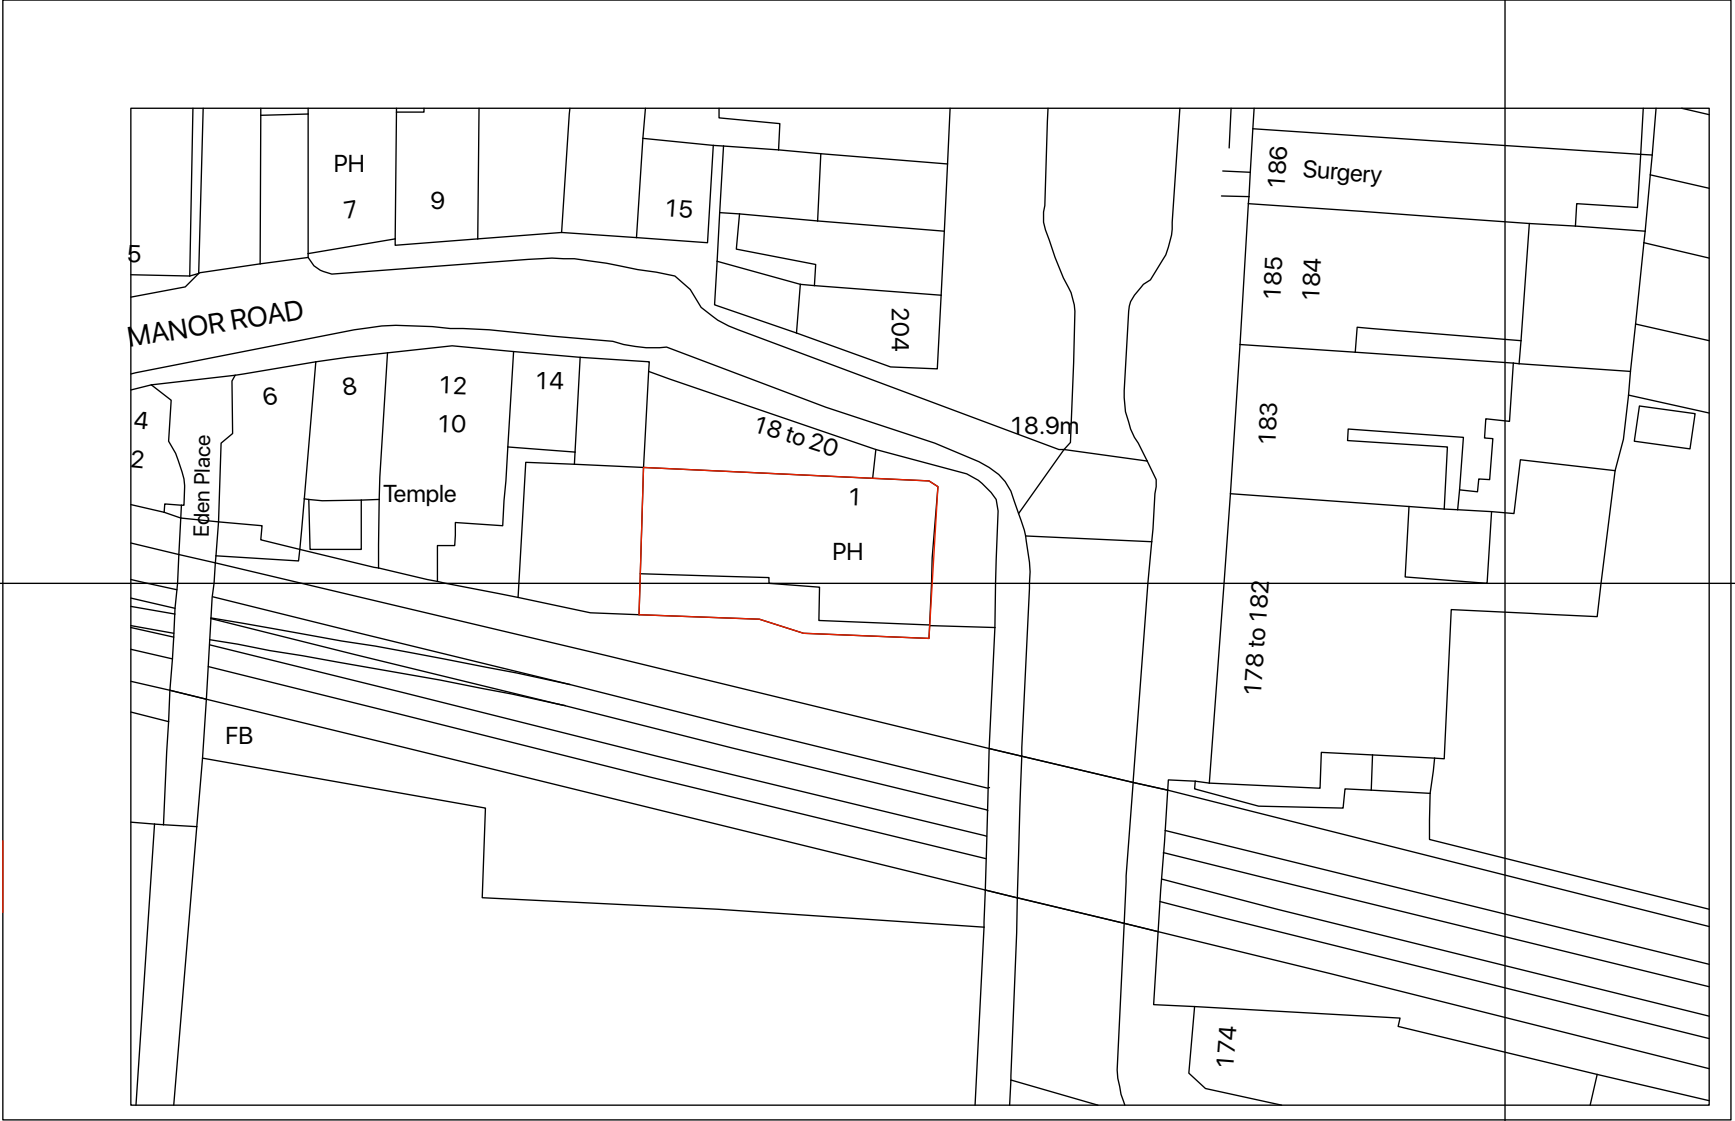

SCALE 1:500@ A3

BLOCK PLAN

REVISIONS			PLANNING APPLICATION		Project: 1 Parrock Street , London DA12 1EW Client: I & S Hold Ltd T/A The Page Drawing Title: OS MAP			PROJECT Architects	
Revisions		Date							
A			NOTES. 1. DIMENSIONS TO BE CHECKED ON SITE. 2. DIMENSIONS ARE TAKEN TO STRUCTURAL SURFACES OR CENTRE LINED AND NOT INCLUDE FINISHES EXCEPT WHERE OTHERWISE STATED. 3. ARCHITECT TO BE NOTIFIED OF ANY DISCREPANCIES BETWEEN THIS DRAWING AND ANY OTHER BEFORE COMMENCING WORK.		Drawn LA		Date SEP 2024	Scale 1:1000 AND 1500	checked
B					Job Number		Drawing Number		
C					COPYRIGHT RESERVED		LA/P24/0020		
								LA ARCHITECT 144 Rochester road Gravesend Kent DA 12 2HJ	

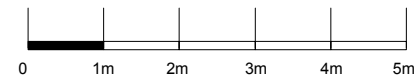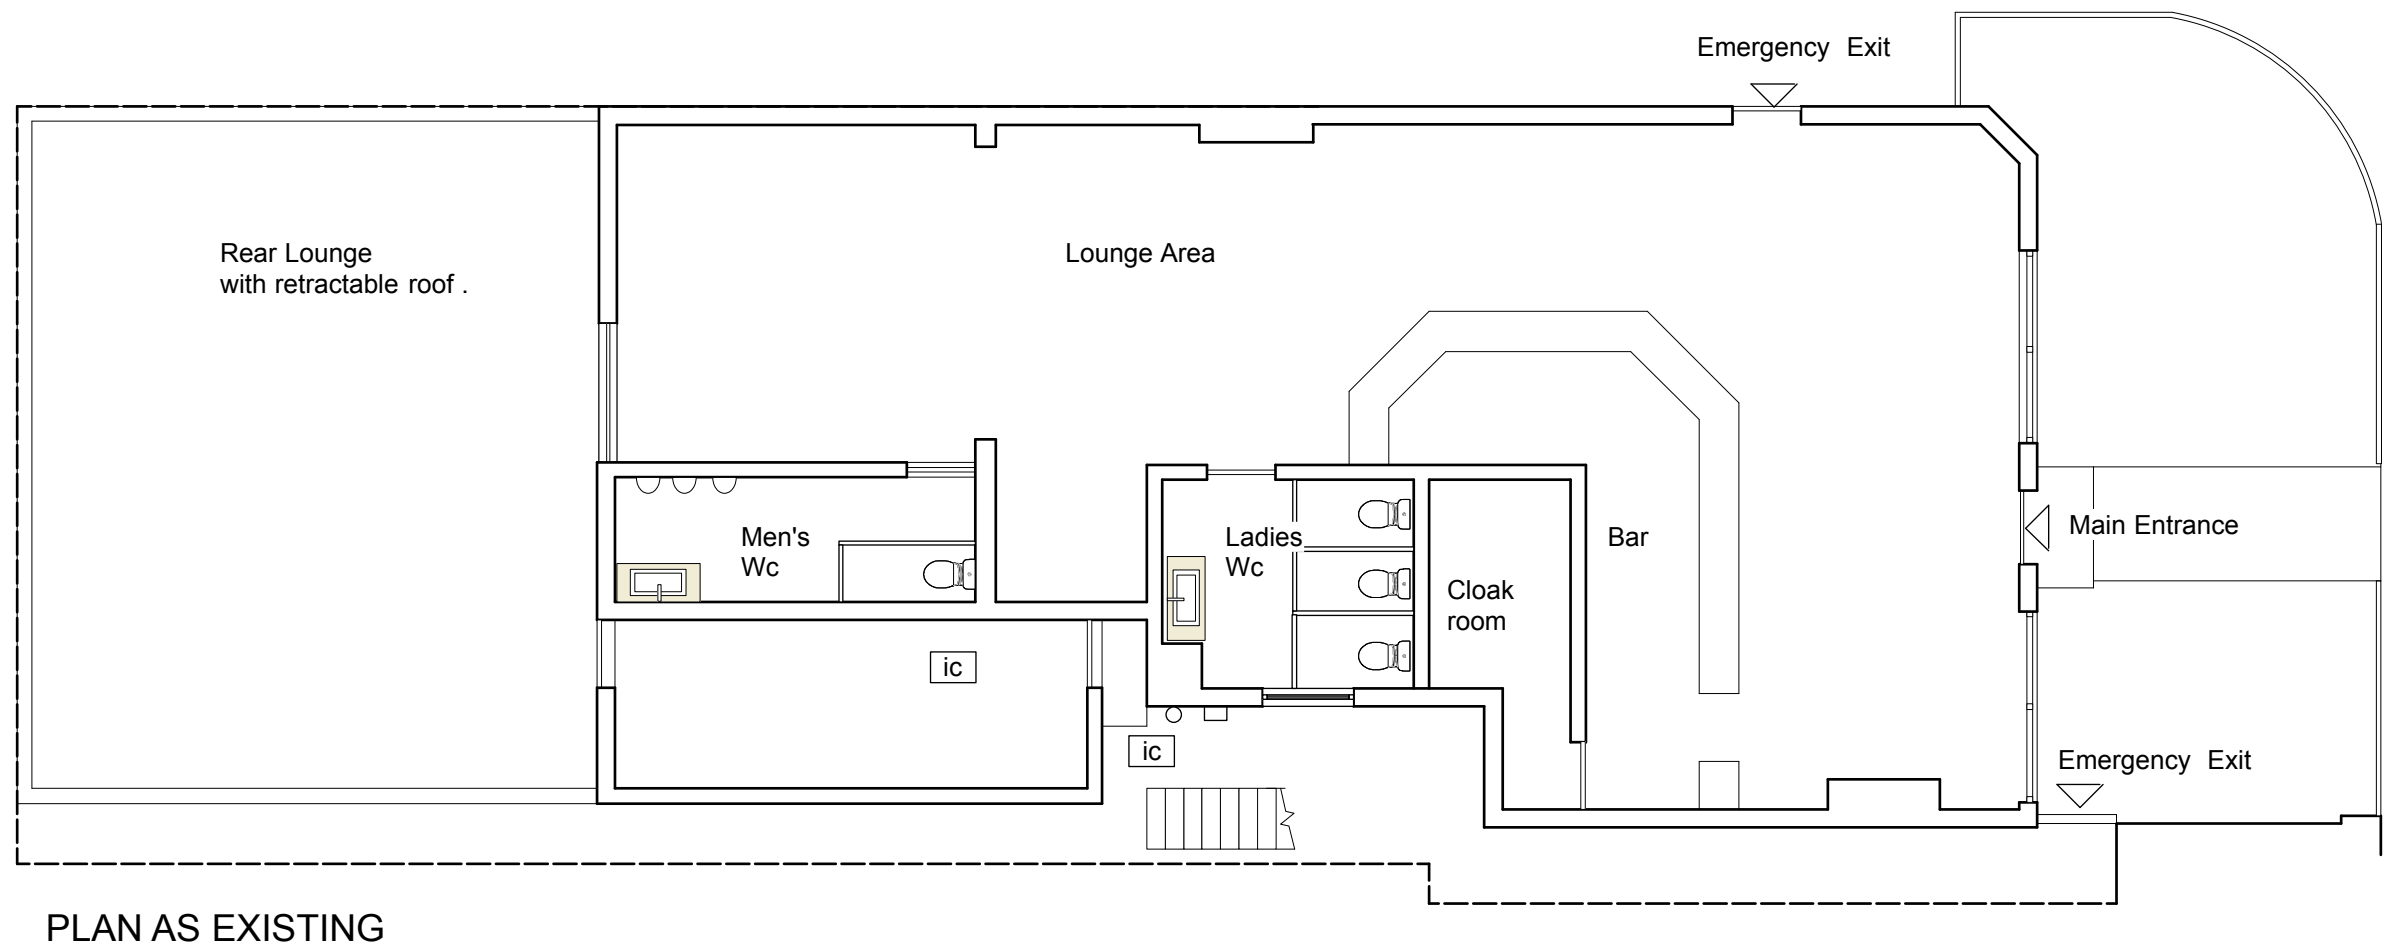

SCALE 1:100 @A3

REVISIONS		
Revisions		Date
A		
B		
C		

PLANNING APPLICATION

NOTES.

1. DIMENSIONS TO BE CHECKED ON SITE.
2. DIMENSIONS ARE TAKEN TO STRUCTURAL SURFACES OR CENTRE LINED AND NOT INCLUDE FINISHES EXCEPT WHERE OTHERWISE STATED.
3. ARCHITECT TO BE NOTIFIED OF ANY DISCREPANCIES BETWEEN THIS DRAWING AND ANY OTHER BEFORE COMMENCING WORK.

Project: 1 Parrock Street , London DA12 1EW

Client: I & S Hold Ltd T/A The Page

Drawing Title: GROUND FLOOR LAYOUT AS EXISTING

Drawn
LA

Date
SEP 2024

Scale
1:100

checked

Job Number
COPYRIGHT RESERVED

Drawing Number
LA/P24/002

PROJECT Architects

LA ARCHITECT
144 Rochester road
Gravesend Kent
DA 12 2HJ

D			ALL DIMENSIONS TO BE CONFIRMED ON SITE PRIOR TO COMMENCEMENT OF CONTRACT	
---	--	--	--	--

