





Proposed South-East (rear) elevation facing Valley Drive @ 1:100

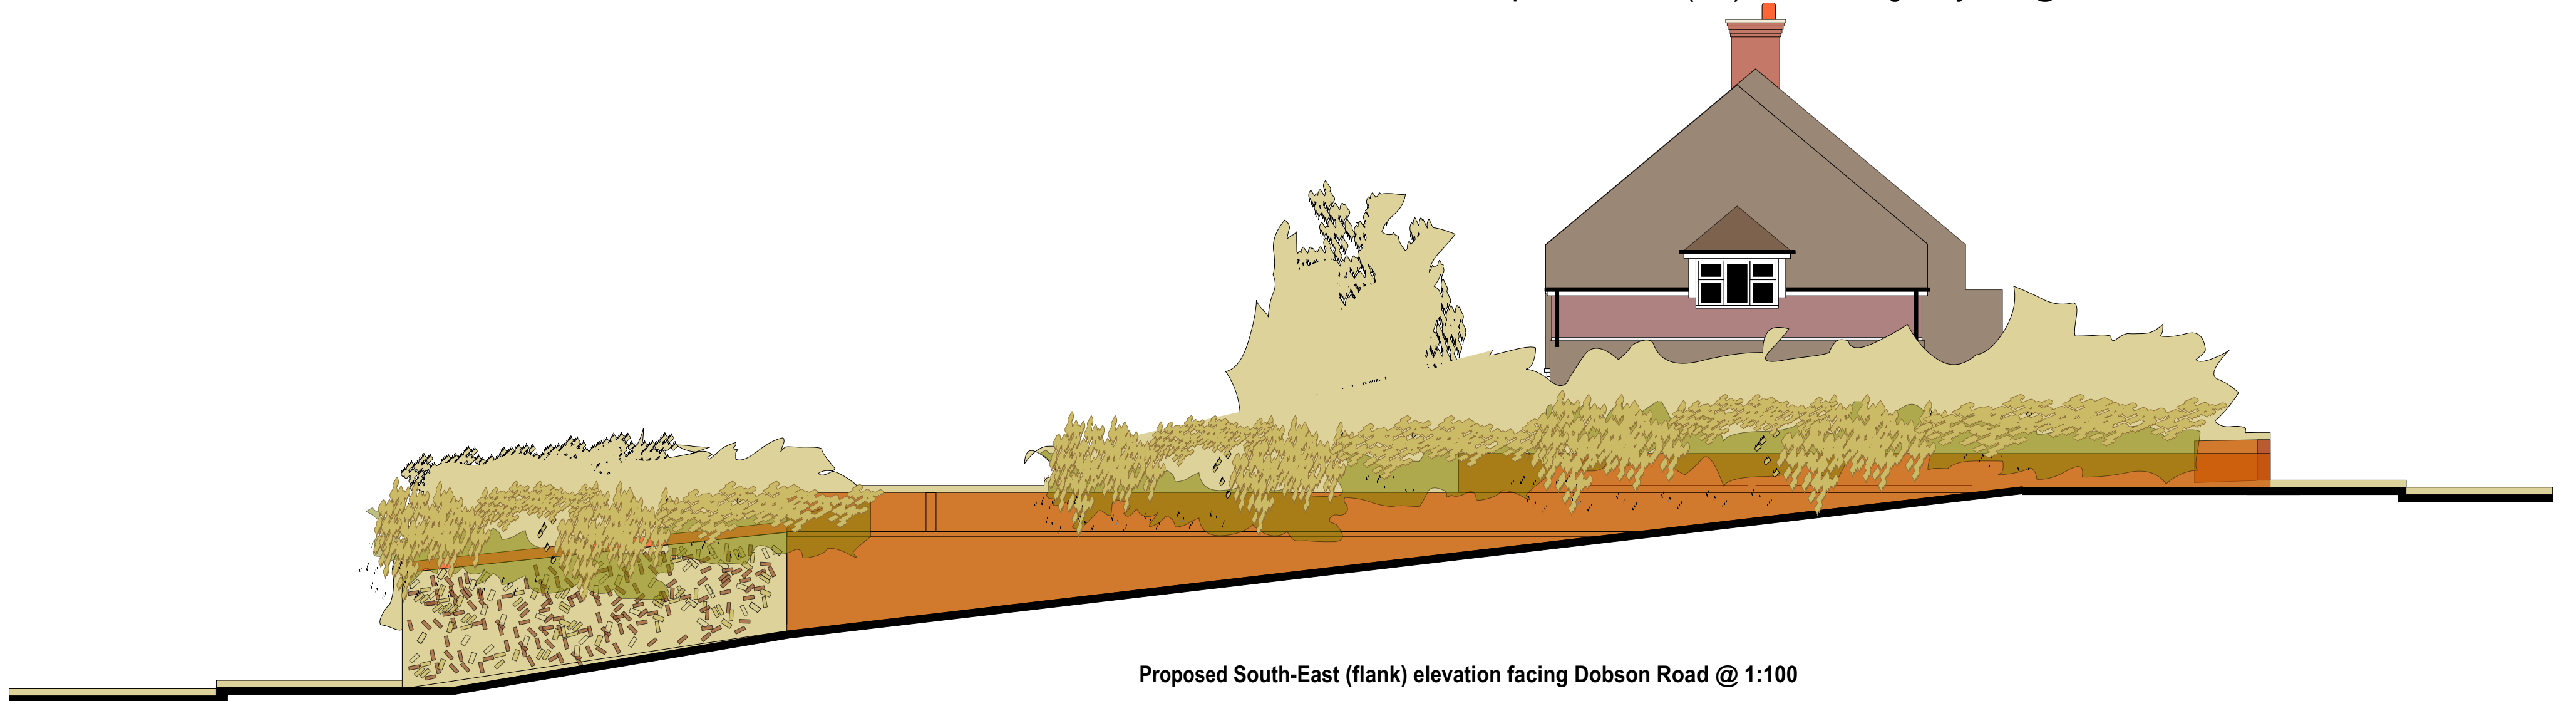

Proposed South-East (flank) elevation facing Dobson Road @ 1:100

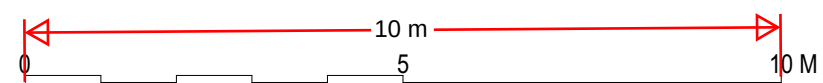

revision notes
A-scale bar added CV01/11/23

CLIENT	Steve Smith		
PROJECT	1 Read Way Gravesend DA12 5TQ		
TITLE	PROPOSED ELEVATIONS (SHEET 20F2)		
SCALE;	see plans on A2	DATE;	Oct 2023
DRAWING NUMBER	21-30-09		
		DWN;	CV