


Boundary Treatment

1 : 100

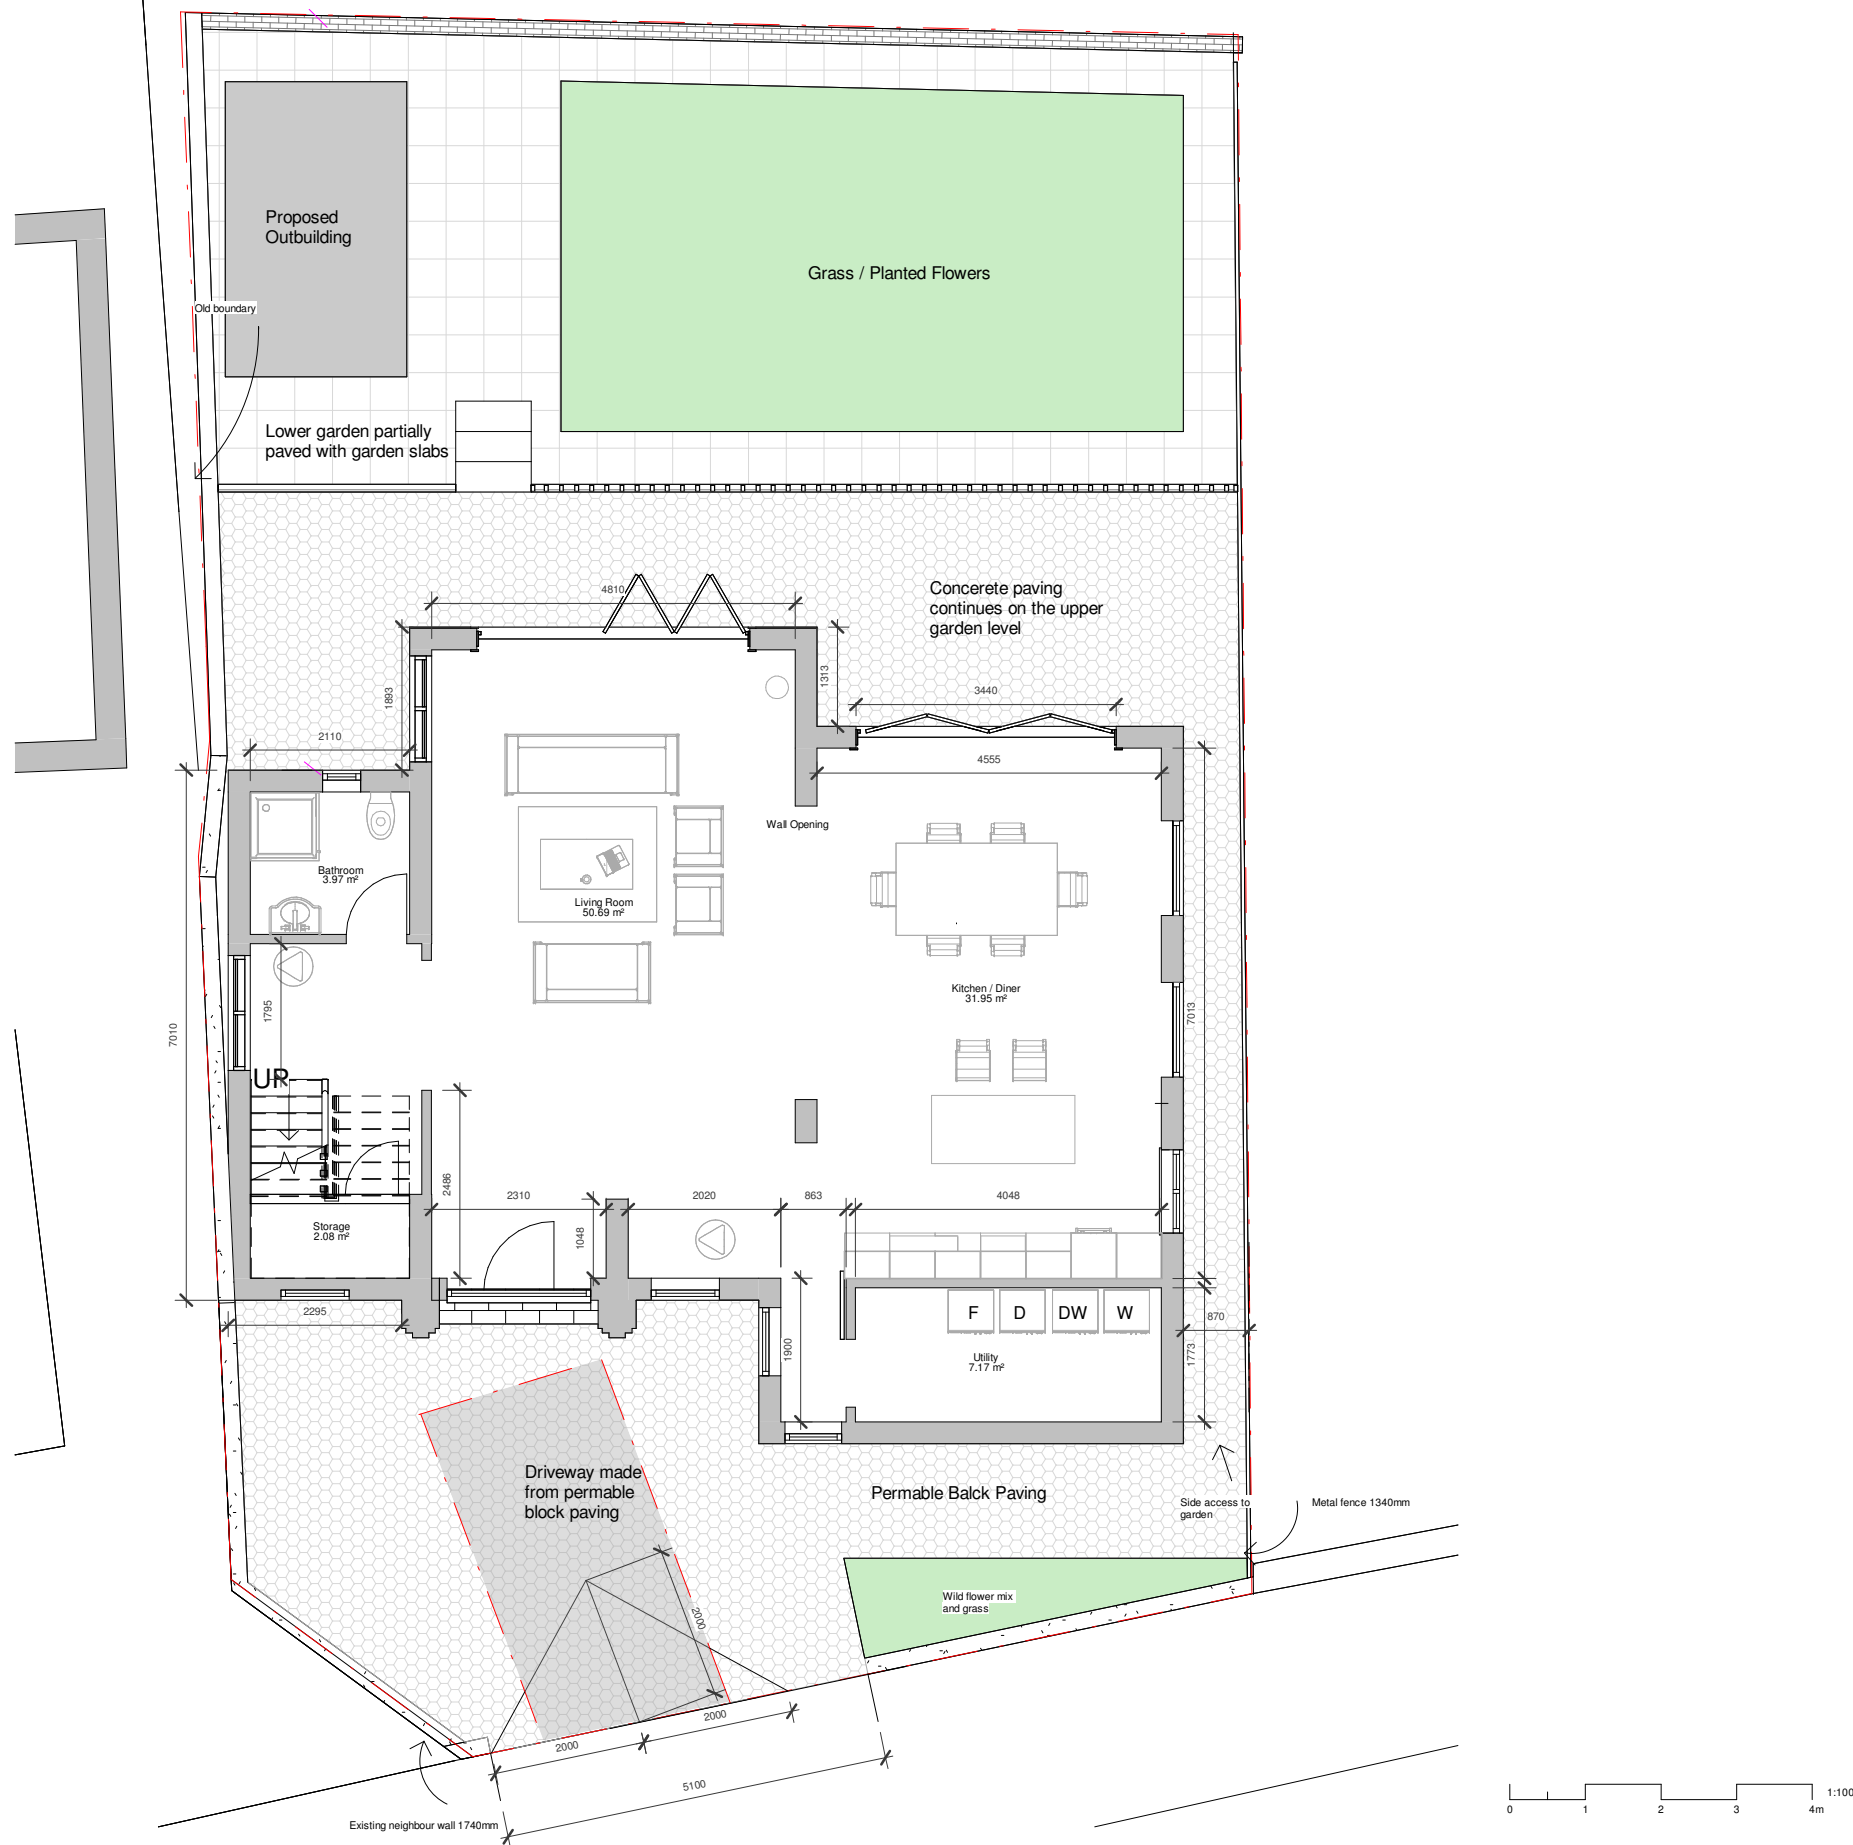

PROGRAMME:		

REVISION NOTES:		
REV:	DATE:	DESCRIPTION:

- GENERAL NOTES:
1. All Dimensions are in millimetres unless otherwise stated
 2. All work to be carried out in accordance with the current edition of the building regulations 1991 (including amendments) and all relevant british standards/codes of practice.
 3. The Contractor is responsible for the correct setting out of the works on site, all dimensions to be checked prior to fabrication of materials and commencement of works.
 4. This Drawing is to be read in conjunction with all relevant drawings and specifications



CLIENT:			A. Sahota		
PROJECT:			Demolition of existing garage and the erection 4 bedroom house		
PROJECT ADDRESS:			86 Central Avenue GRAVESEND DA12 5BH		
DRAWING TITLE:			BOUNDARY TREATMENT		
DRAWN BY:			CHECKED BY:		
DATE:			Rev:		
SCALE@A3:			DRAWING No:		
			CA-R04-PR-102		