




Revisions:



Scale 1:200

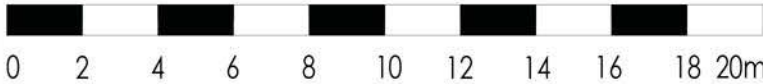

Client name		
Tejinder Hanspal		
Project name		
Fairoak, Willow Walk, Meopham		
Drawing title		
Existing Block Layout Plan		
Drawn By	Checked By	Date
PE	KH	November 2021
Scale (@A1)	Project Number	
1:200	457	
Drawing Number	Rew	
75		