



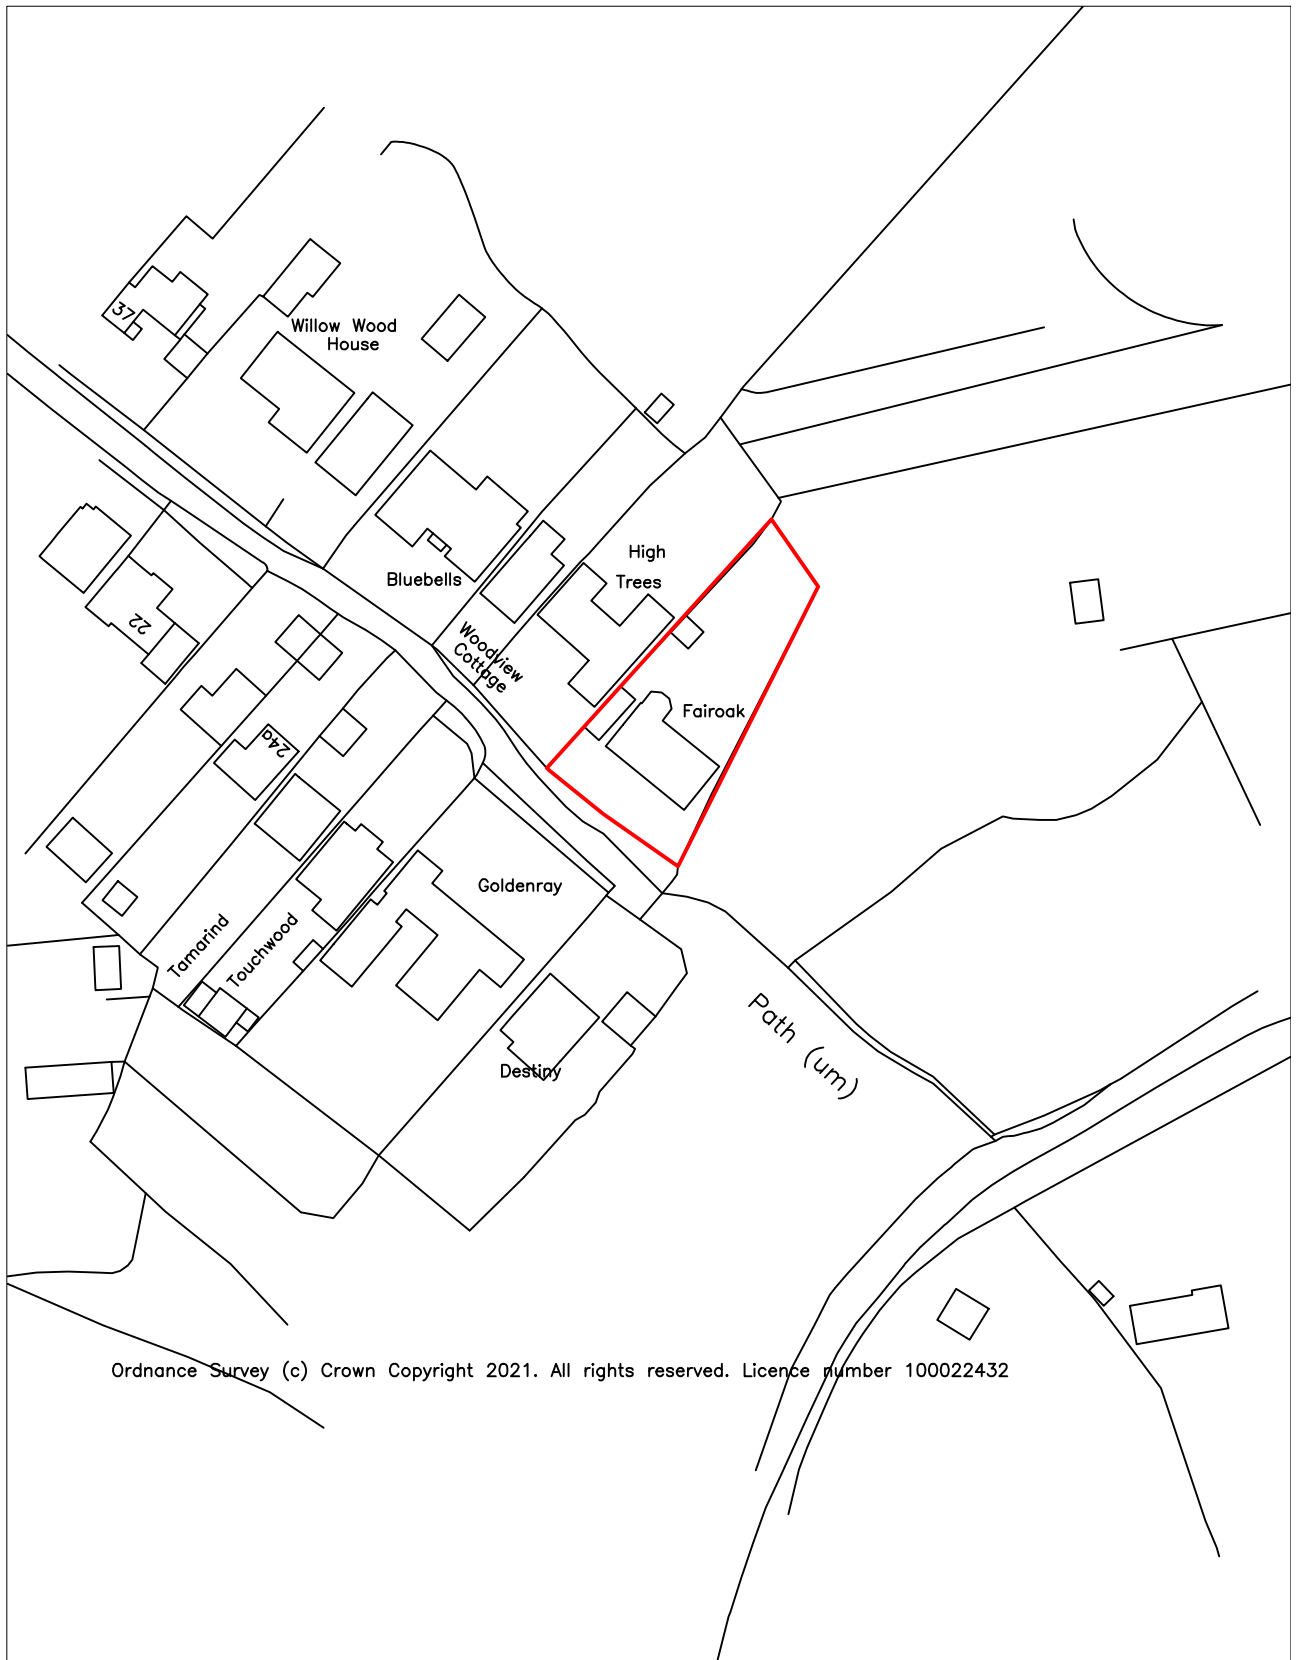

Ordnance Survey (c) Crown Copyright 2021. All rights reserved. Licence number 100022432

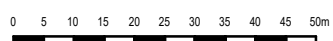

Fairoak, Willow Walk, Meopham

Site Location Plan 1:1250