

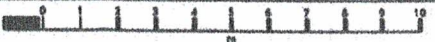


Proposed Brick Road 20 1st Crescent Hierarchy.

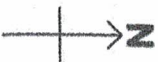

OS MasterMap 1:250/2500/1:0000
scale
Tuesday, March 21, 2023, 10:00
CMA-01093693
www.centremapslive.co.uk
1:200 scale print at A4, Centre:
571073 E, 171407 N

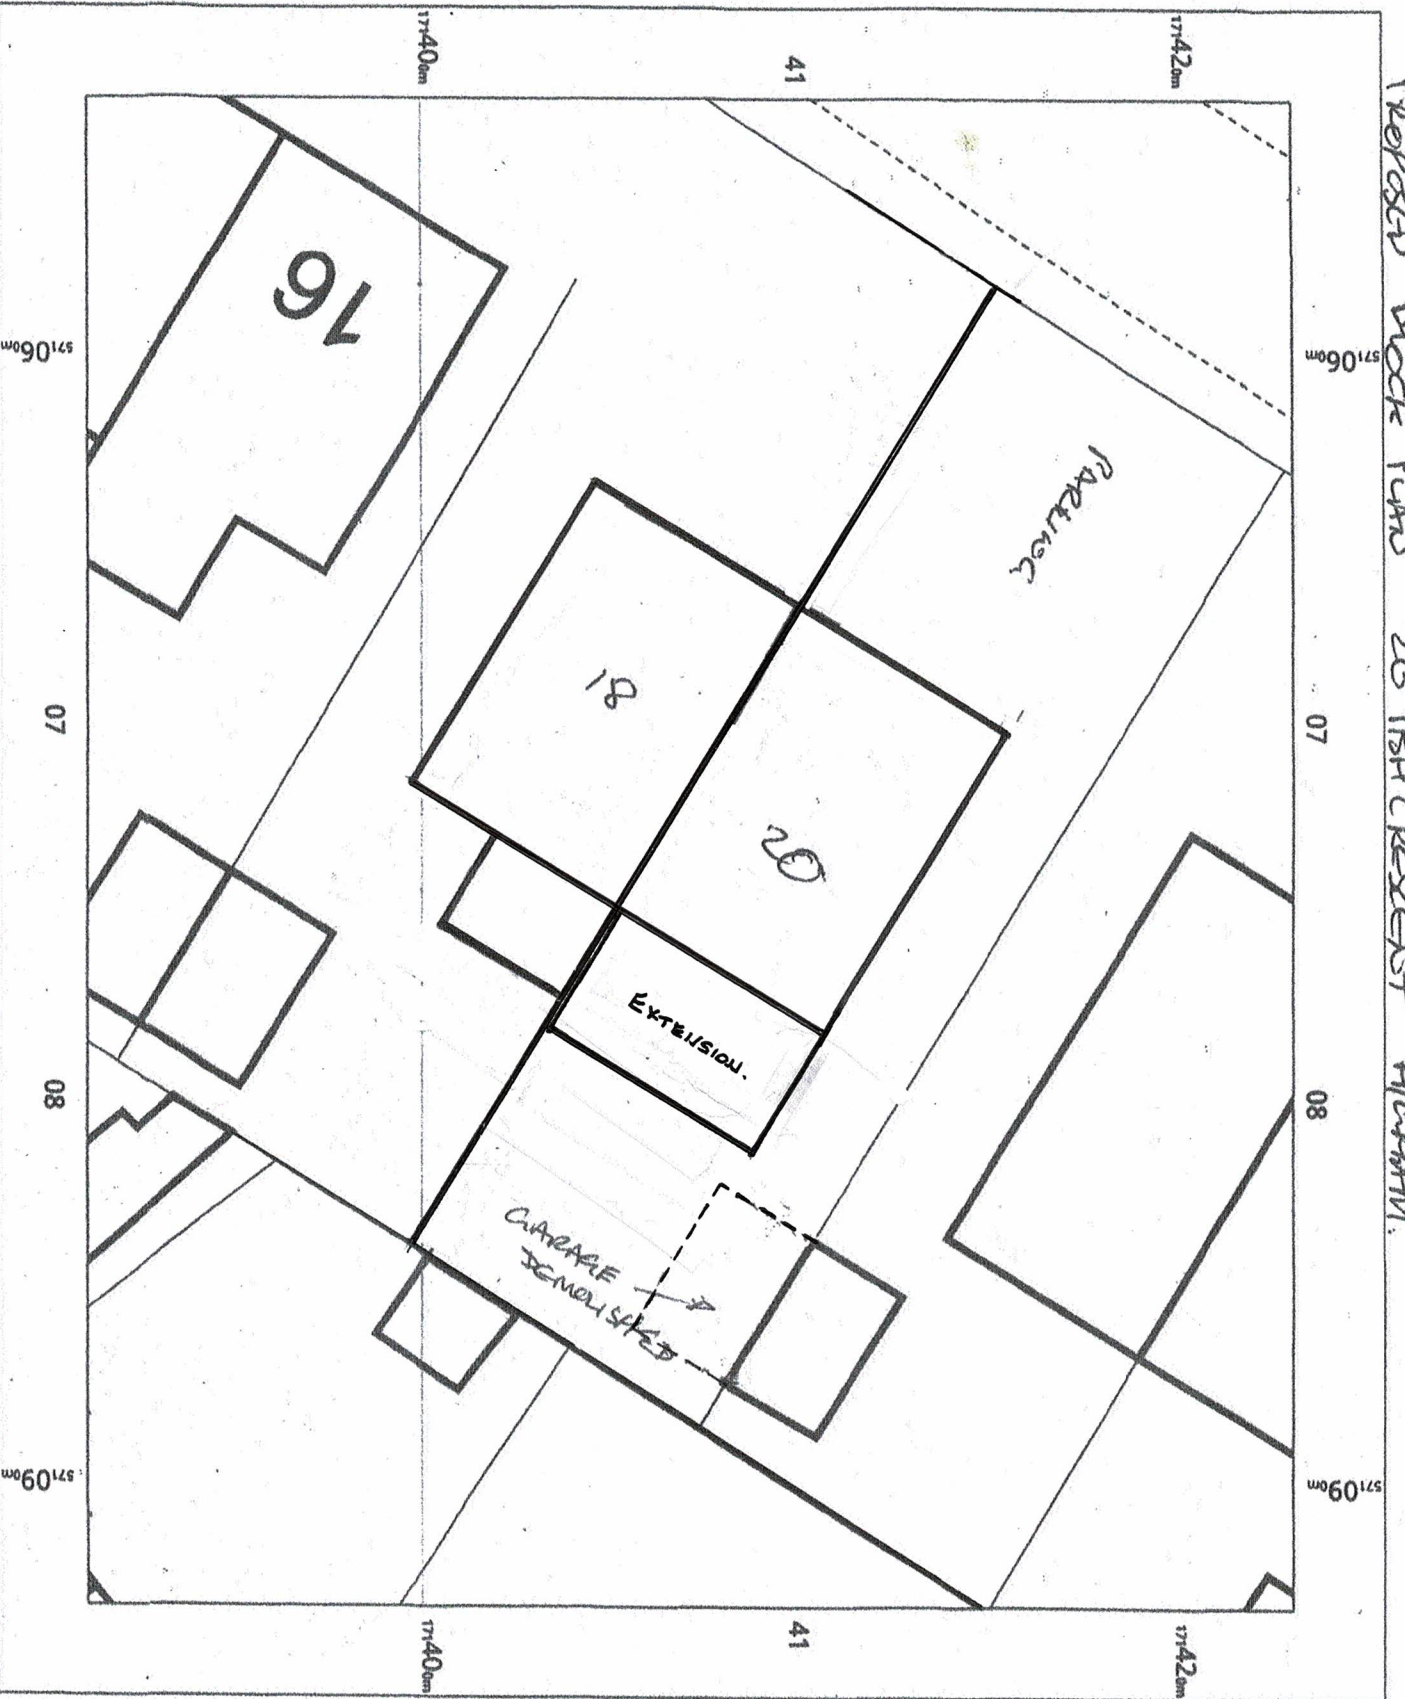

© Crown Copyright Ordnance
Survey, Licence no. ACD000849896