



Location Plan

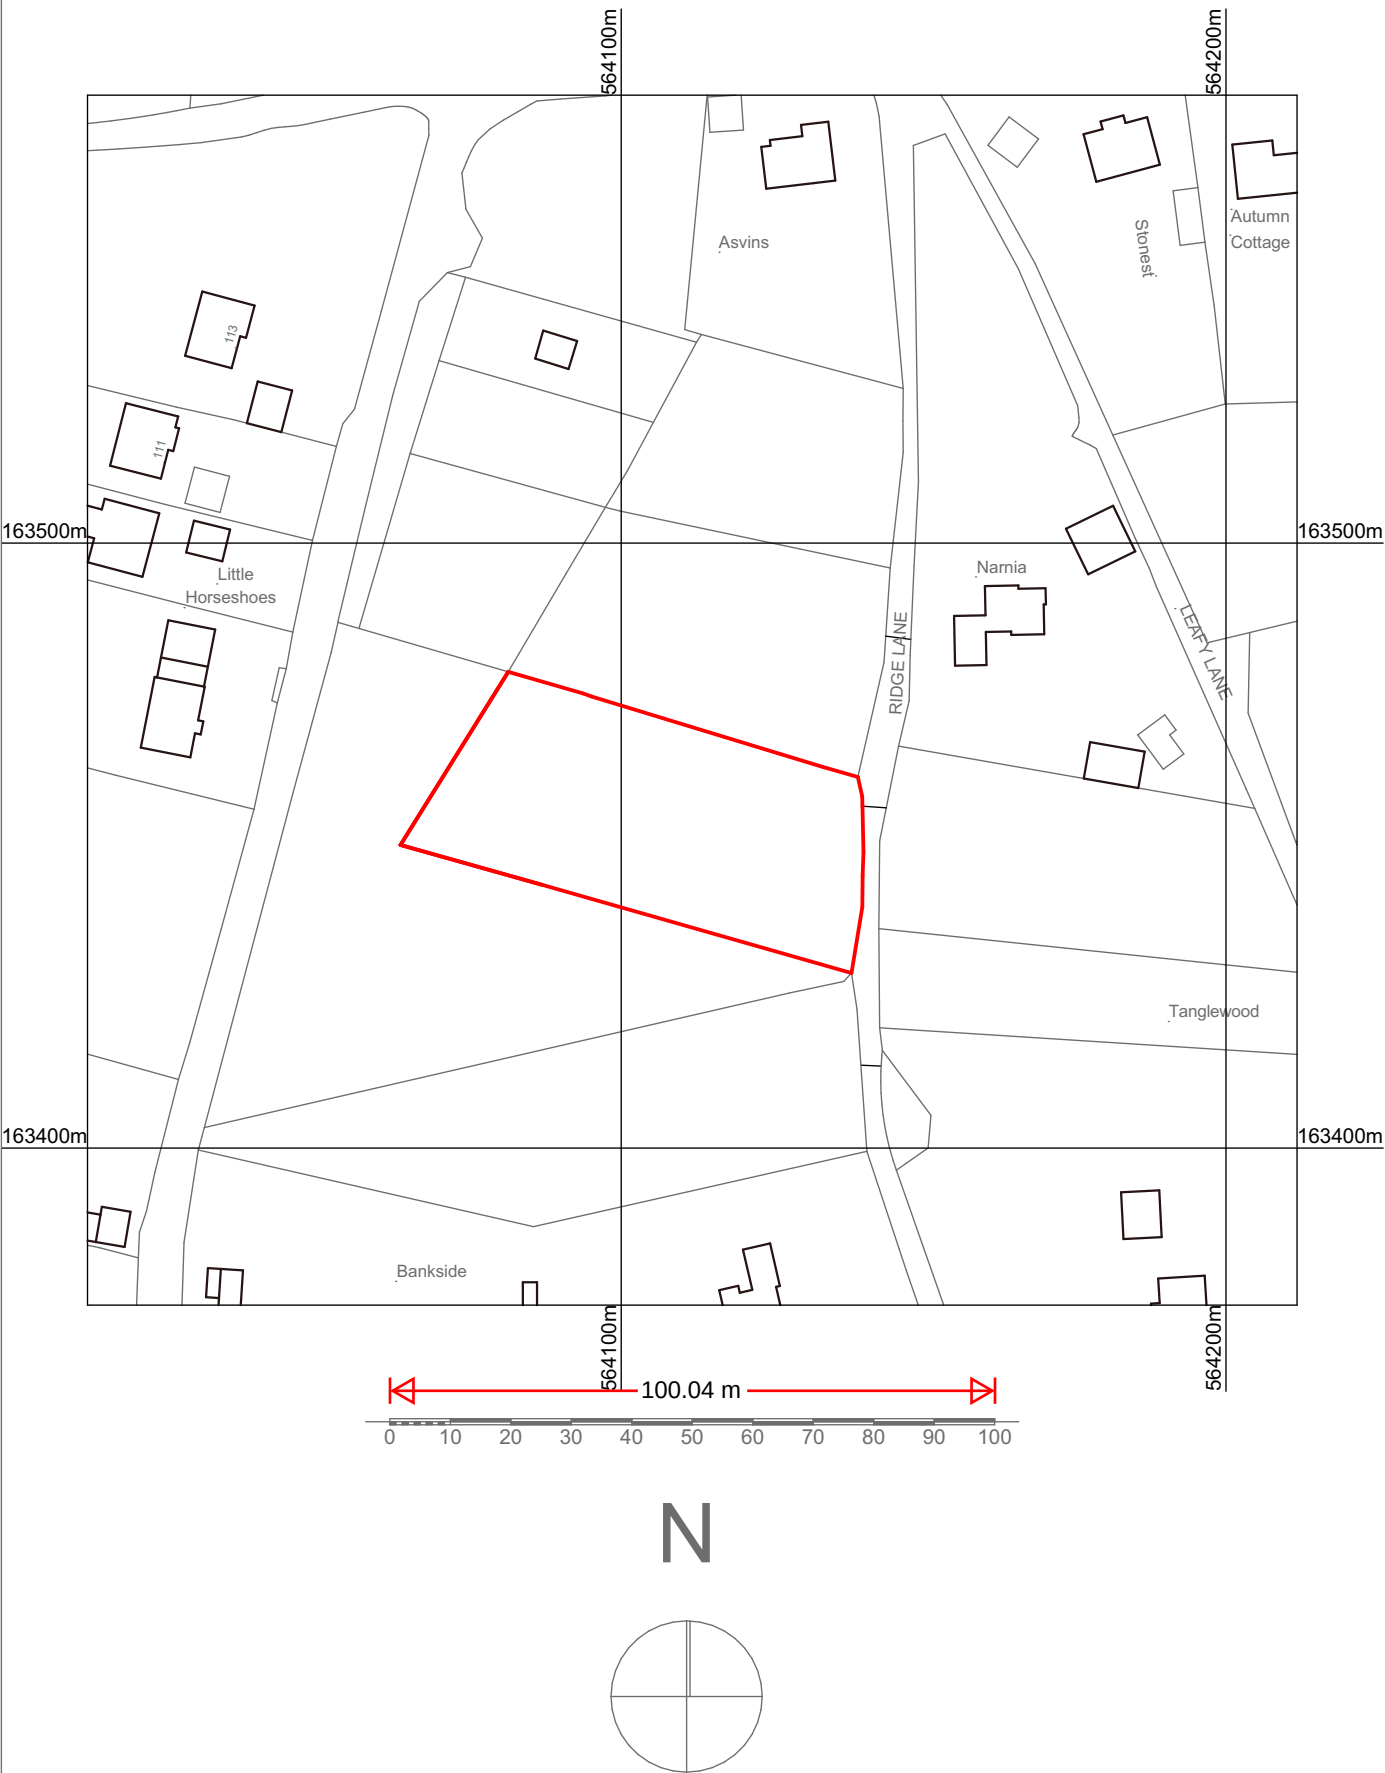

Existing Block Plan

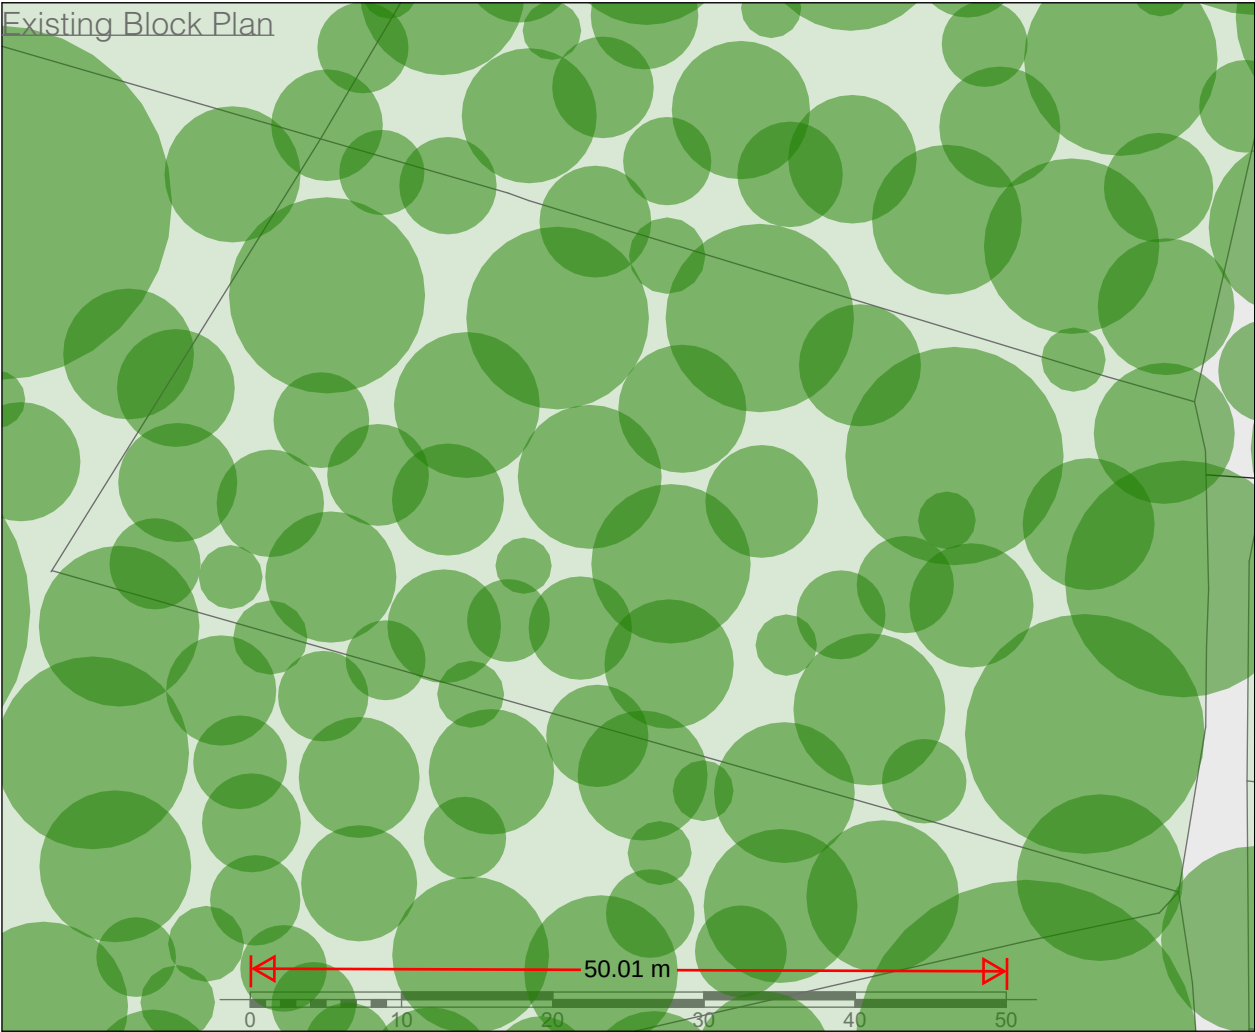

Proposed Block Plan



DISCLAIMER NOTE

ADJACENT PROPERTIES AND BOUNDARIES ARE SHOWN FOR ILLUSTRATIVE PURPOSES ONLY AND HAVE NOT BEEN SURVEYED UNLESS OTHERWISE STATED.

ALL AREAS SHOWN ARE APPROXIMATE AND SHOULD BE VERIFIED BEFORE FORMING THE BASIS OF A DECISION. DO NOT SCALE OTHER THAN FOR PLANNING APPLICATION PURPOSES. ALL DIMENSIONS MUST BE CHECKED BY THE CONTRACTOR BEFORE COMMENCING WORK ON SITE.

THE COPYRIGHT OF THIS DRAWING REMAINS WITH SJM PLANNING AND MAY NOT BE REPRODUCED IN ANY FORM WITHOUT WRITTEN CONSENT.

©Bluesky National Tree Map (NTM) data
©Crown Copyright and database rights 2025
OS Licence no. AC0000849896

Rev	Date	Detail

PLANNING DRAWINGS

SJM PLANNING

The Old Granary, Strettit Farm, Snoll Hatch Road,
East Peckham, Tonbridge, Kent, TN12 5EE

T. 01892 882288 E. enquiries@sjmplanning.com
www.sjmplanning.com

Client

Site Address
Land West of Ridge Lane
Meopham
Gravesend
Kent

Drawing Title
Location and Block Plans

Scale
1:1250, 1:500 @ A3

Date
17 December 2025

Drawn
GB

Drawing No
2025-PPP106v1-LocBlock

Rev

THE COPYRIGHT IN THIS DOCUMENT AND DESIGN IS CONFIDENTIAL TO AND THE PROPERTY OF SJM PLANNING.