




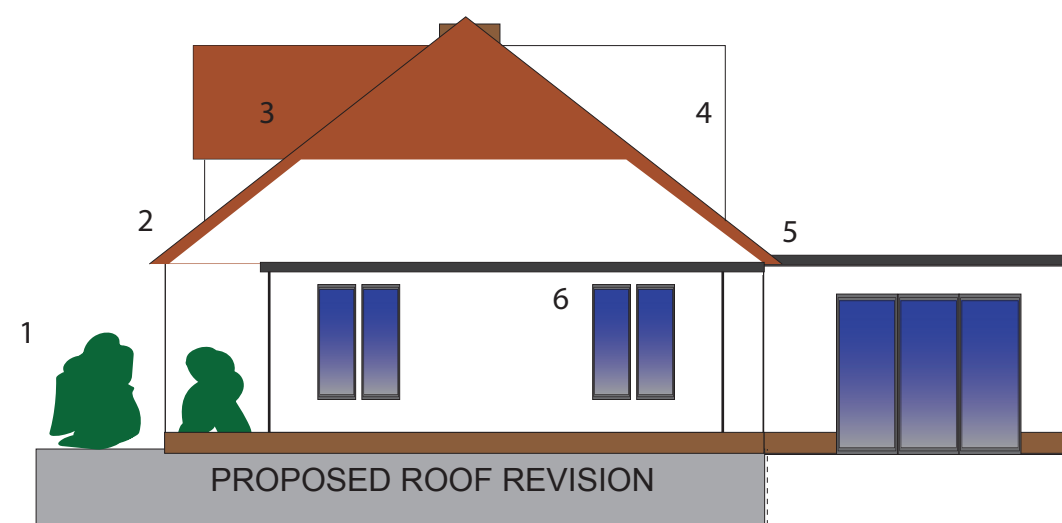

1. removal of porch
2. reduced height to roof pitch
3. Approved pitched roof dormers from the rear applied to the front
4. Flat roof dormer replaces dutch barn style roof and pitched dormers
5. reduced height to roof pitch, flat roof dormer set back further than approved pitch roof dormers
6. change in window layout due to structural requirement

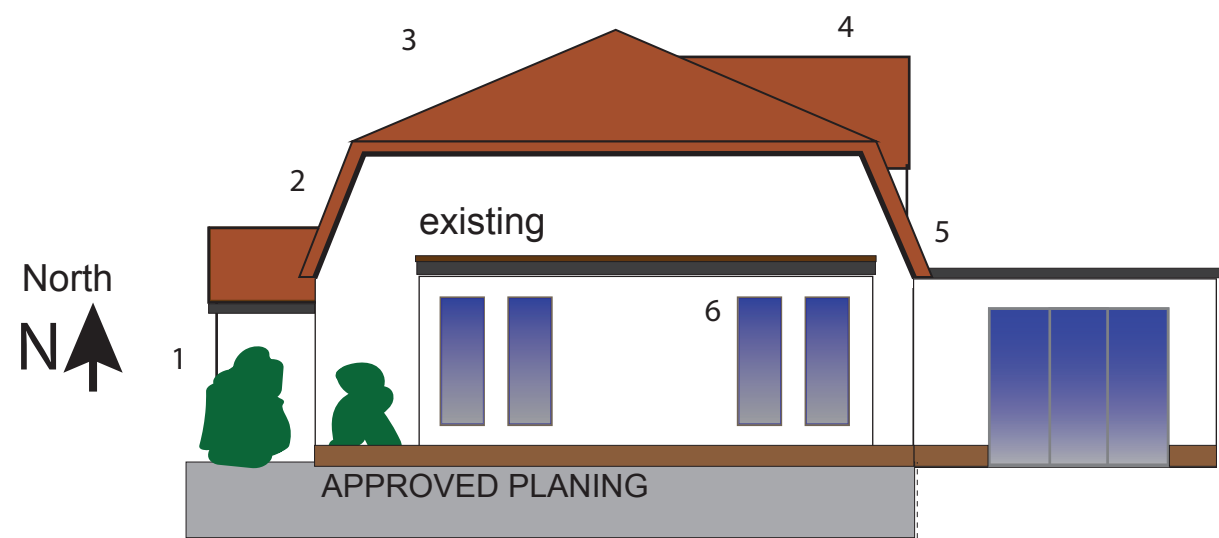


- amendment
- approved
- increase from approved planning
- reduction from approved planning

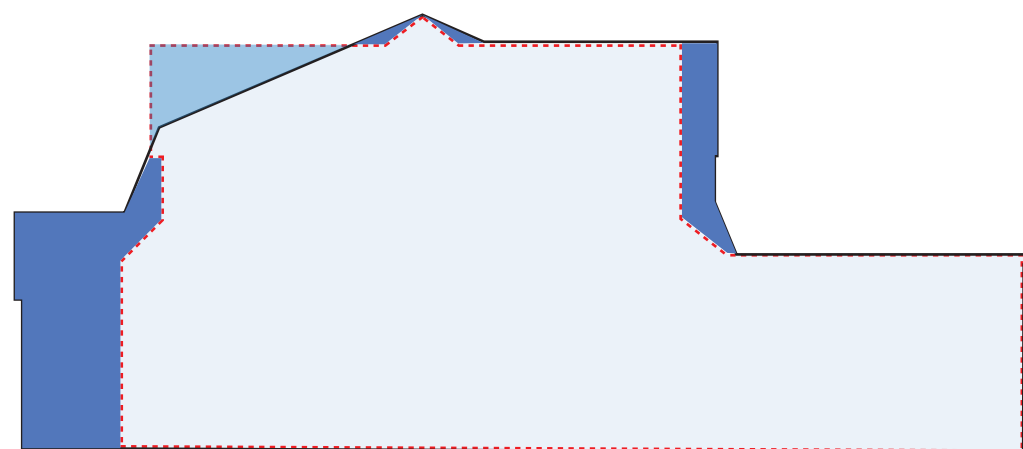

NON MATERIAL CHANGE
ROOF REVISION FRONT

increase from
approved planning

reduction from
approved planning

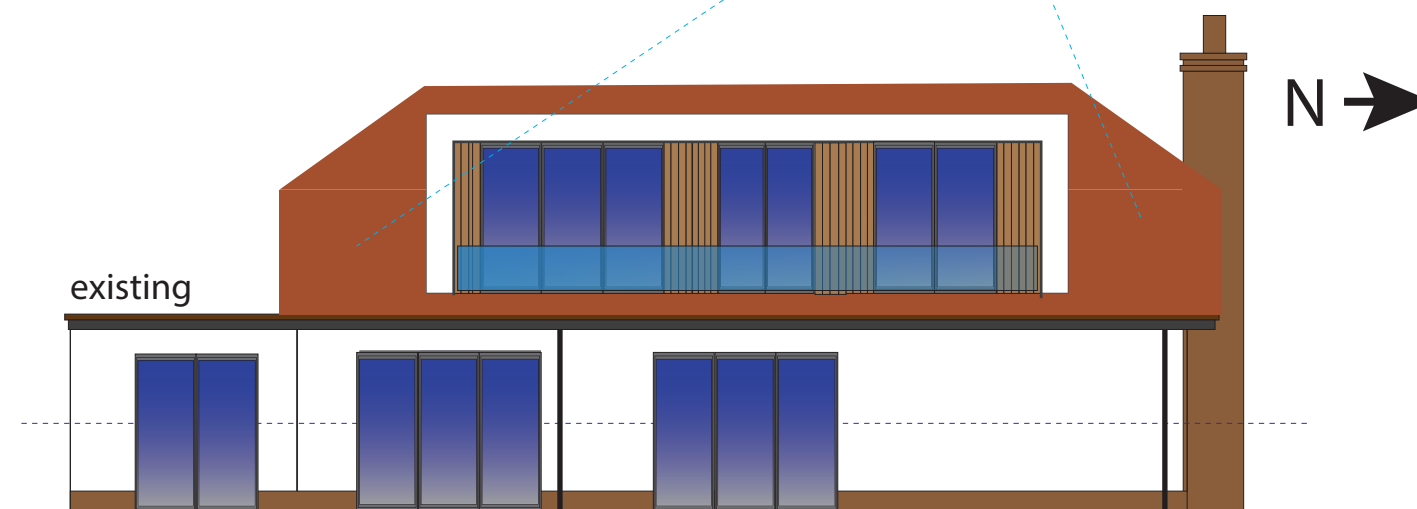

NON MATERIAL CHANGE
ROOF REVISION REAR

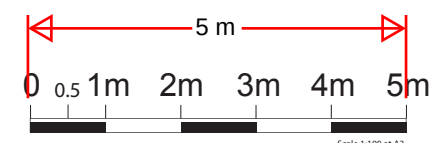


Figure 1

Address: Blue Ash Rhododendron
Avenue
Culverstone Green DA130TT
Contact: Julian Roberts

Project: habitable roof area and single
storey extension

Scale: 1:100 at A3

Drawing ref:
Non material change Fig 1,

reference of changes and visual
interpretation of overlap