



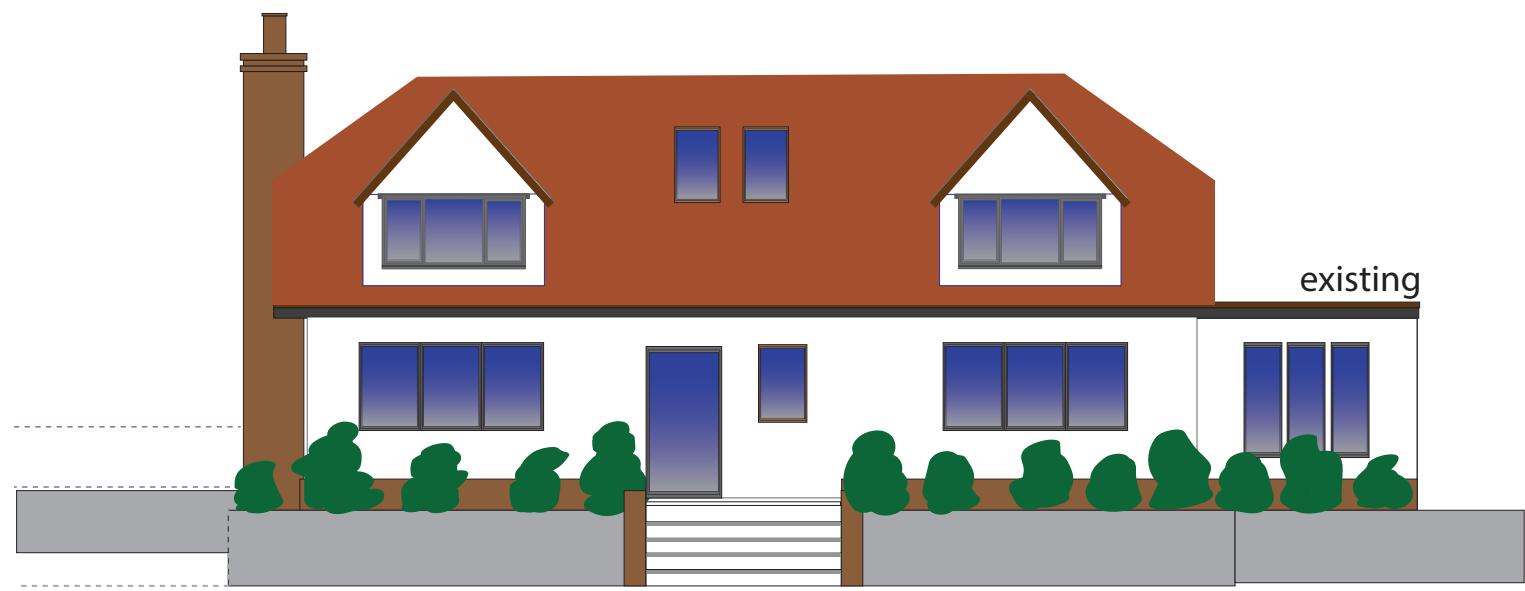


Front : East
 ← N



North
 N ↑

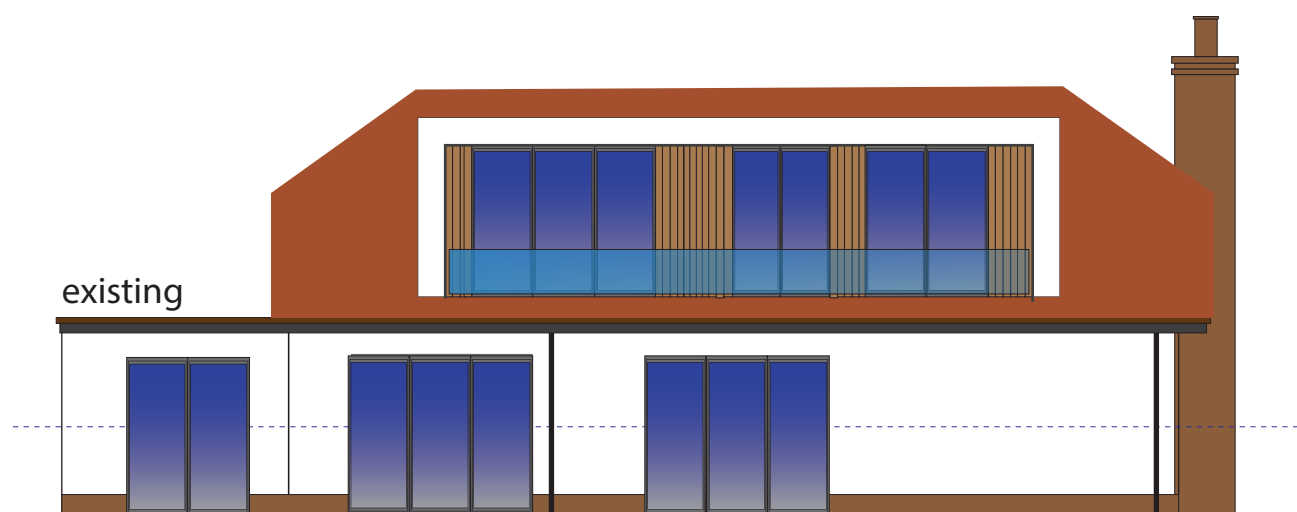


Rear : West
 N →

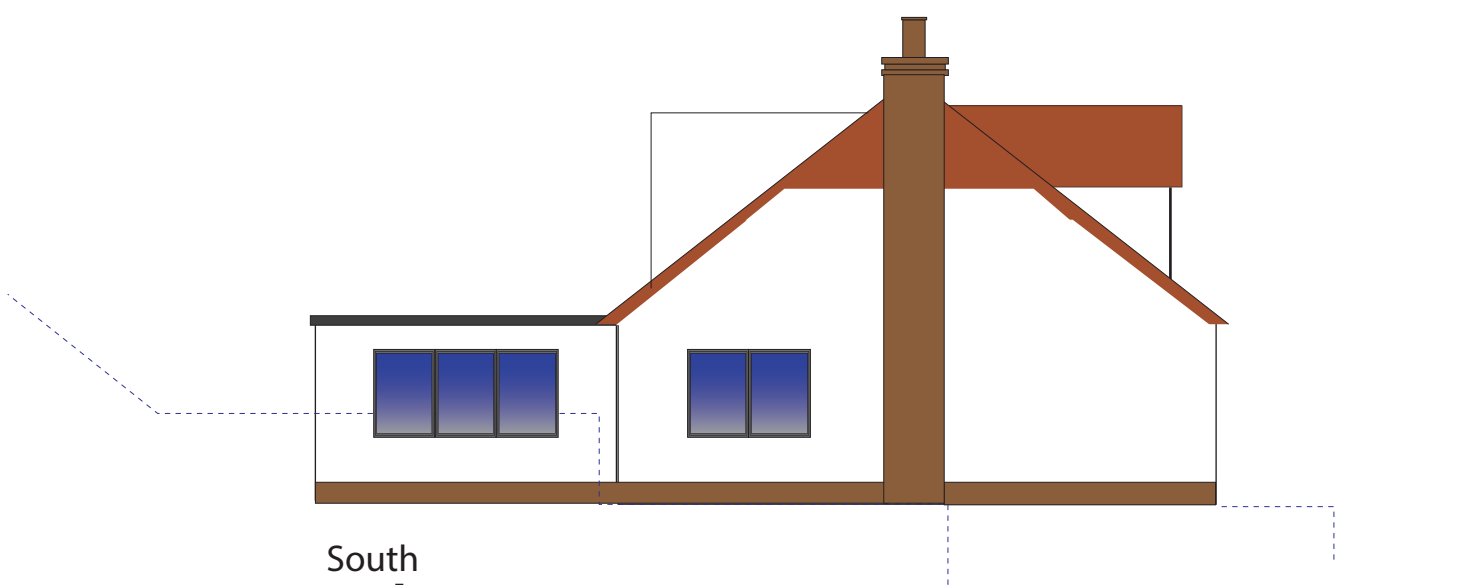

South
 N ↓

ground level -----
 surrounding main dwelling and extension

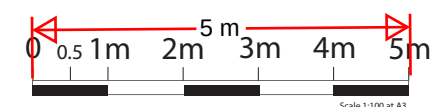

Address: Blue Ash Rhododendron Avenue
 Culverstone Green DA130TT
 Contact: Julian Roberts

Project: habitable roof area and single
 storey extension

Scale: 1:100at A3

Drawing ref:
 Non Material change - elevations

Date: 1st February 2024