




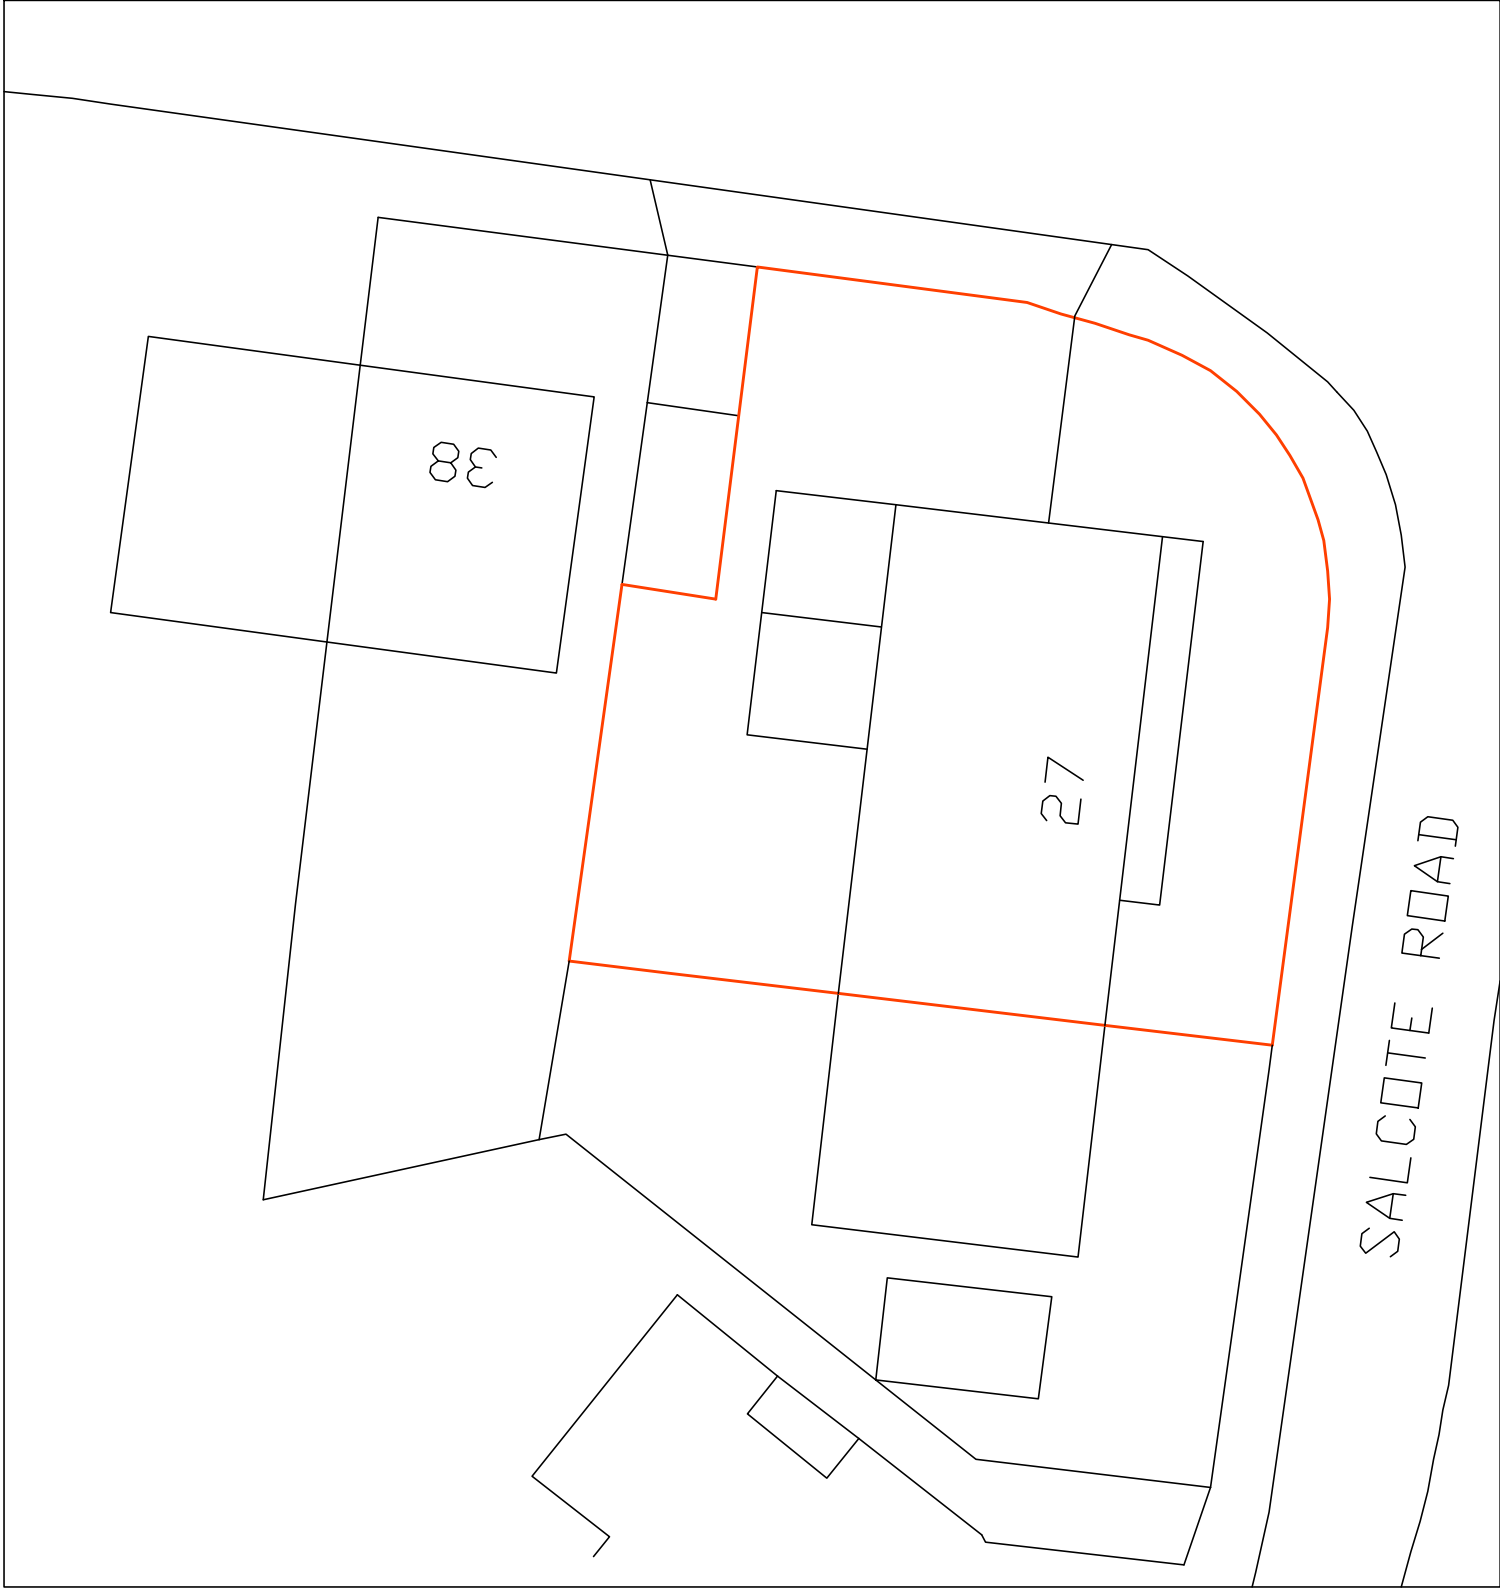

BLOCK PLAN
AS EXISTING
(1:200)

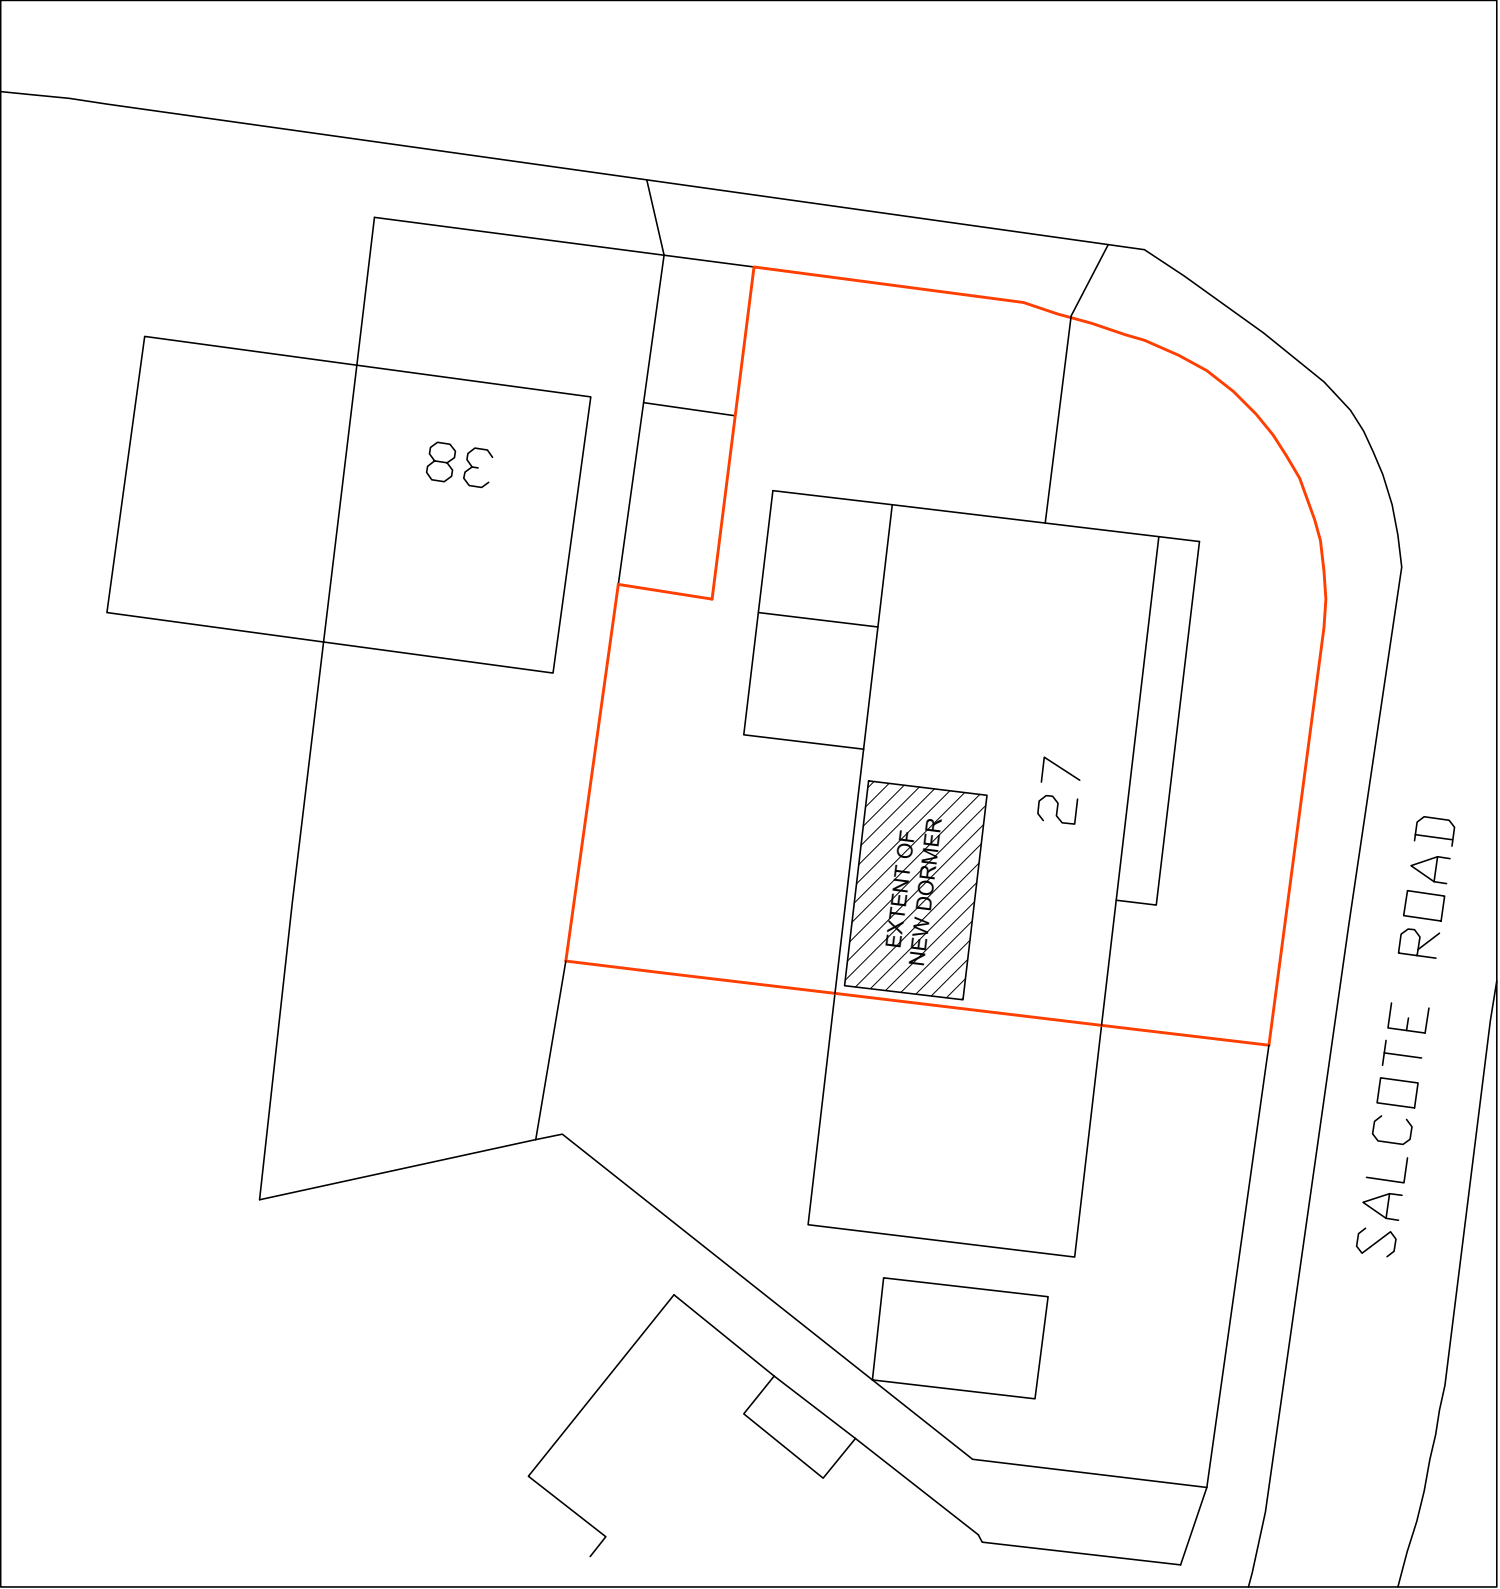

BLOCK PLAN
AS PROPOSED
(1:200)

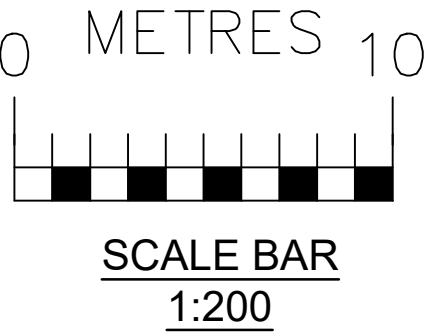

Date	No	Revision
Penfold Project Services Epmarket, Wrotham Road, Meopham, Kent, DA13 0JH Telephone: 01474 816690 e-mail: apenfold448@btinternet.com		
Job Title:	27 SALCOTE ROAD GRAVESEND KENT DA12 4RB	
Dwg Title:	BLOCK PLANS AS EXISTING AND AS PROPOSED	
Scale:	1:200 @A2	
Dwg No.:	104	
Date:	September 2023	