


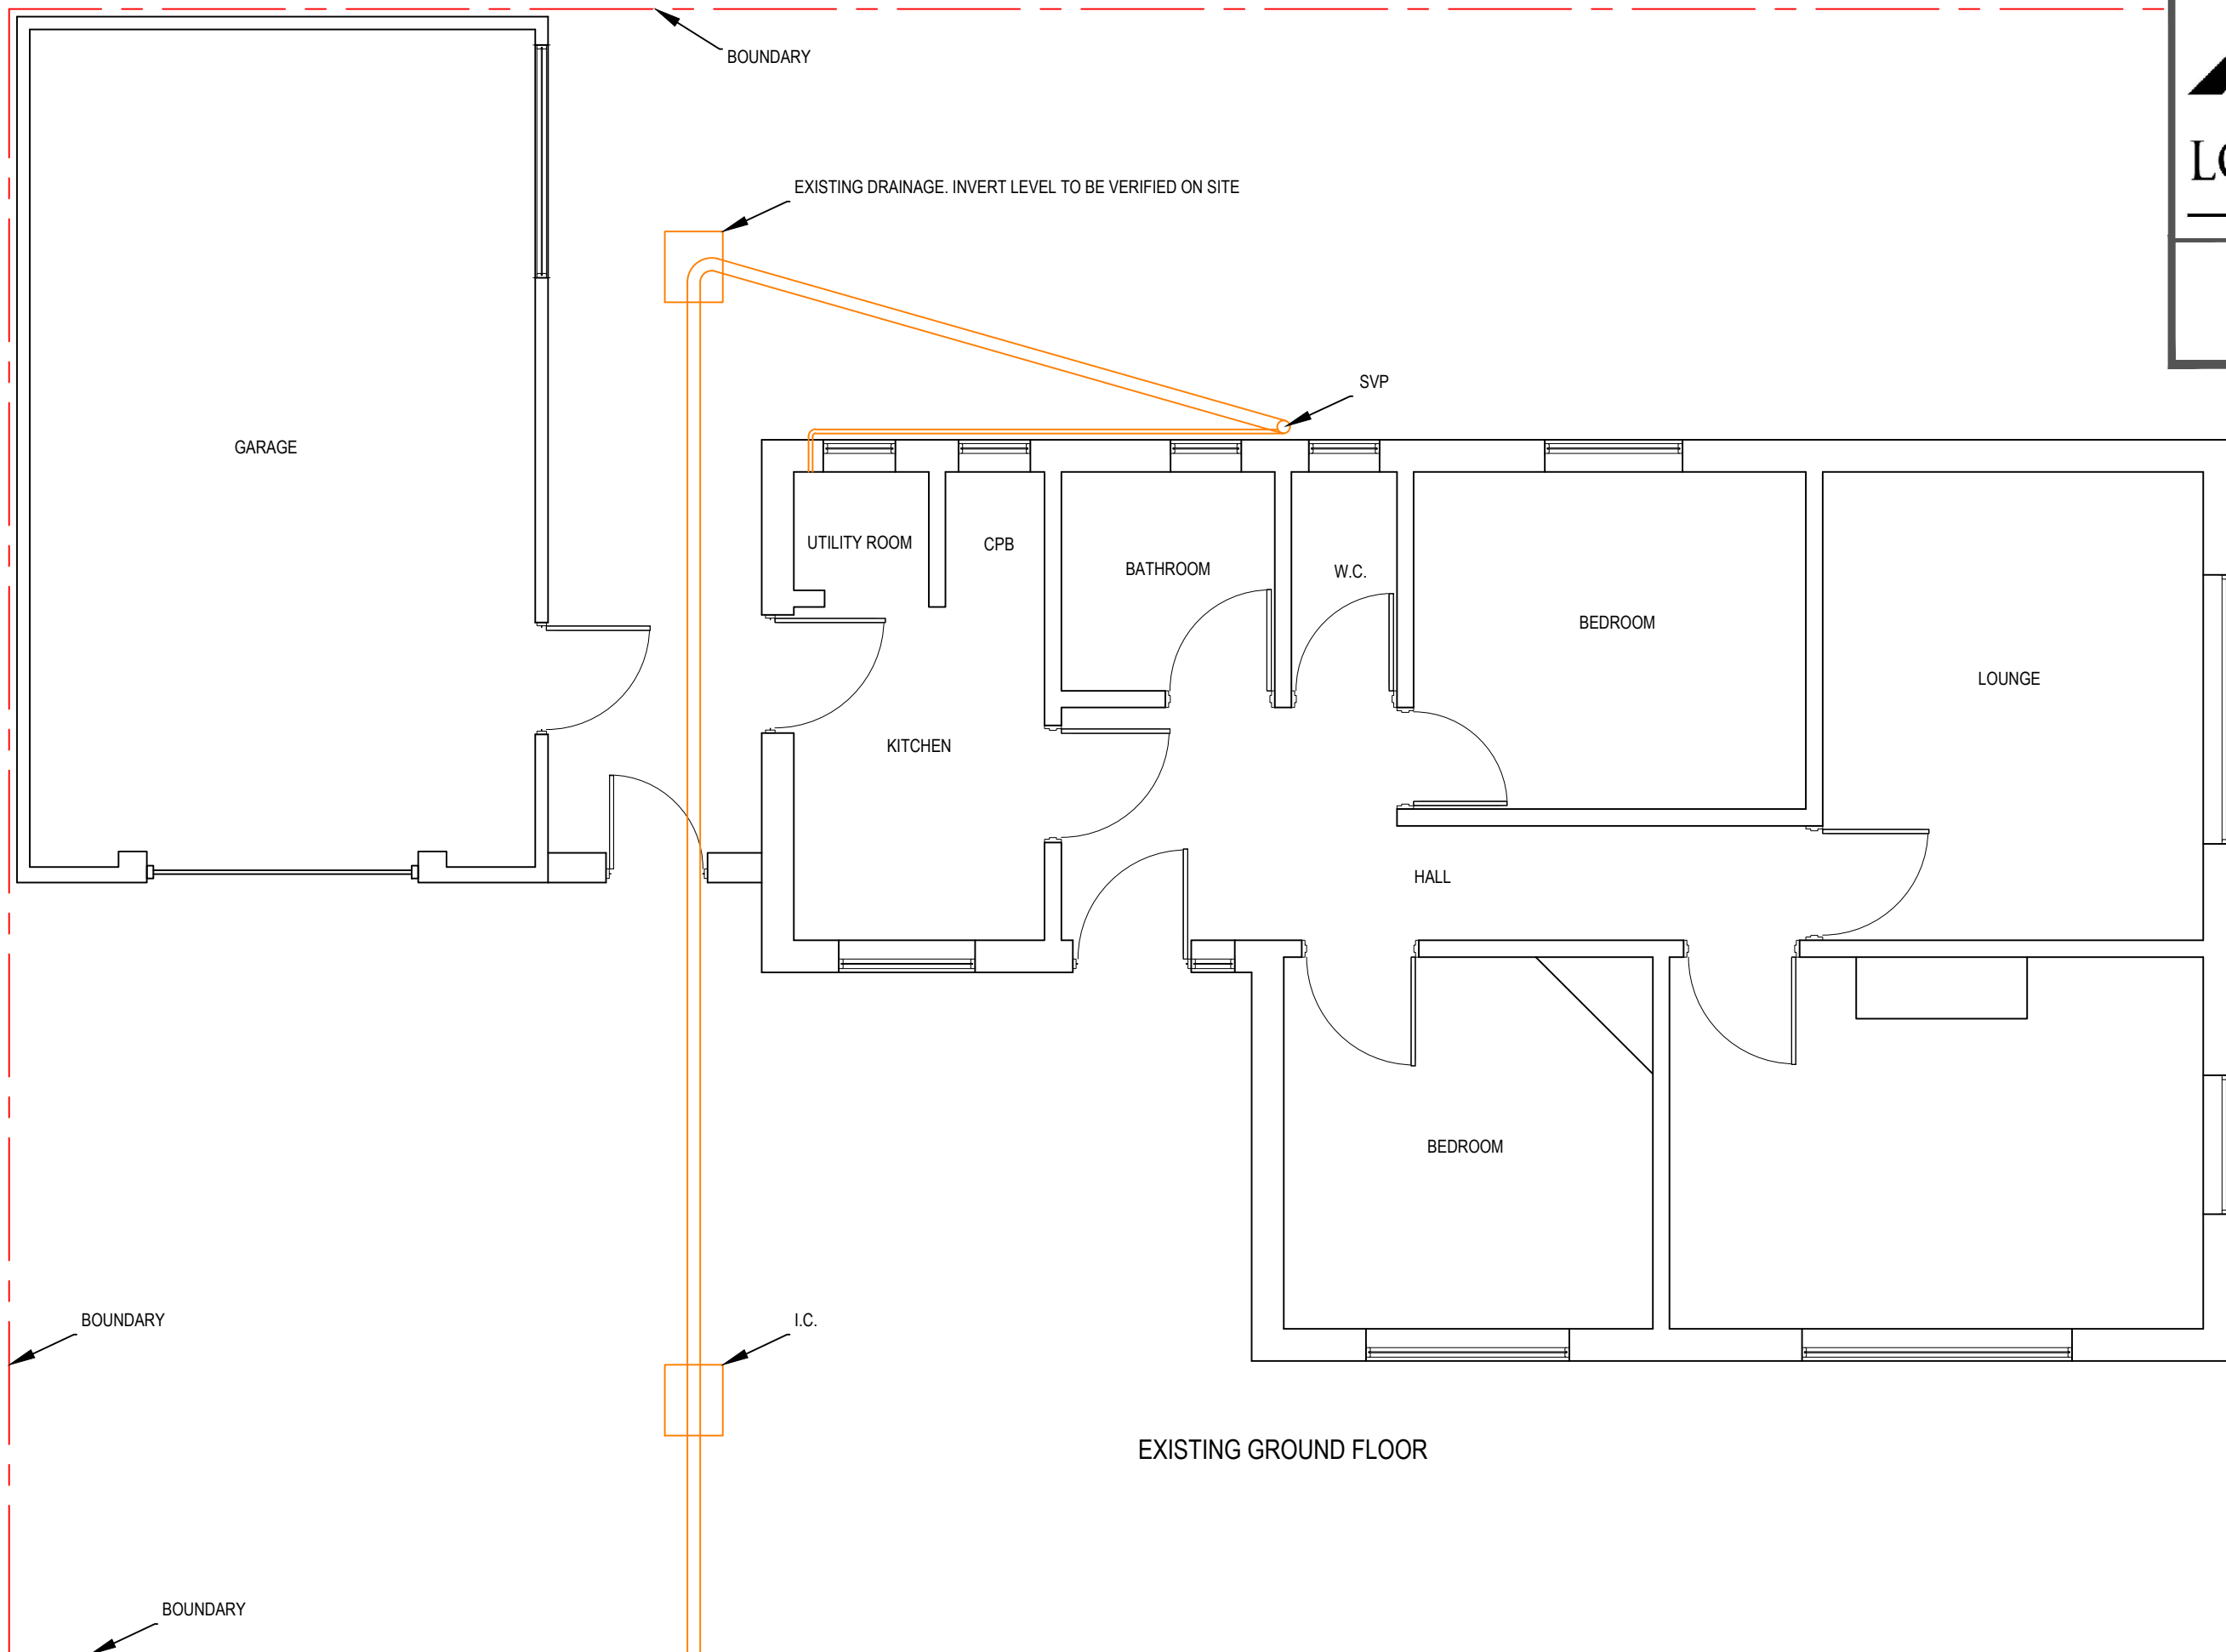

THE
LOFT DESIGN
STUDIO

12 Swift Avenue, Finberry,
Ashford, Kent, TN25 7GD.
07872 995076.
theloftdesignstudio@outlook.com



Name:	Address: 49 ST. JAMES AVENUE, GRAVESEND, DA11 0EZ.	Project: SINGLE STOREY SIDE EXTENSION, NEW PORCH AND LOFT CONVERSION	Date: 10/01/24	Drawn By: MB	Plan No: 1623/1	0 1m 3m 2m SCALE BAR 1:50 @ A3
-------	---	--	-------------------	-----------------	--------------------	-----------------------------------