


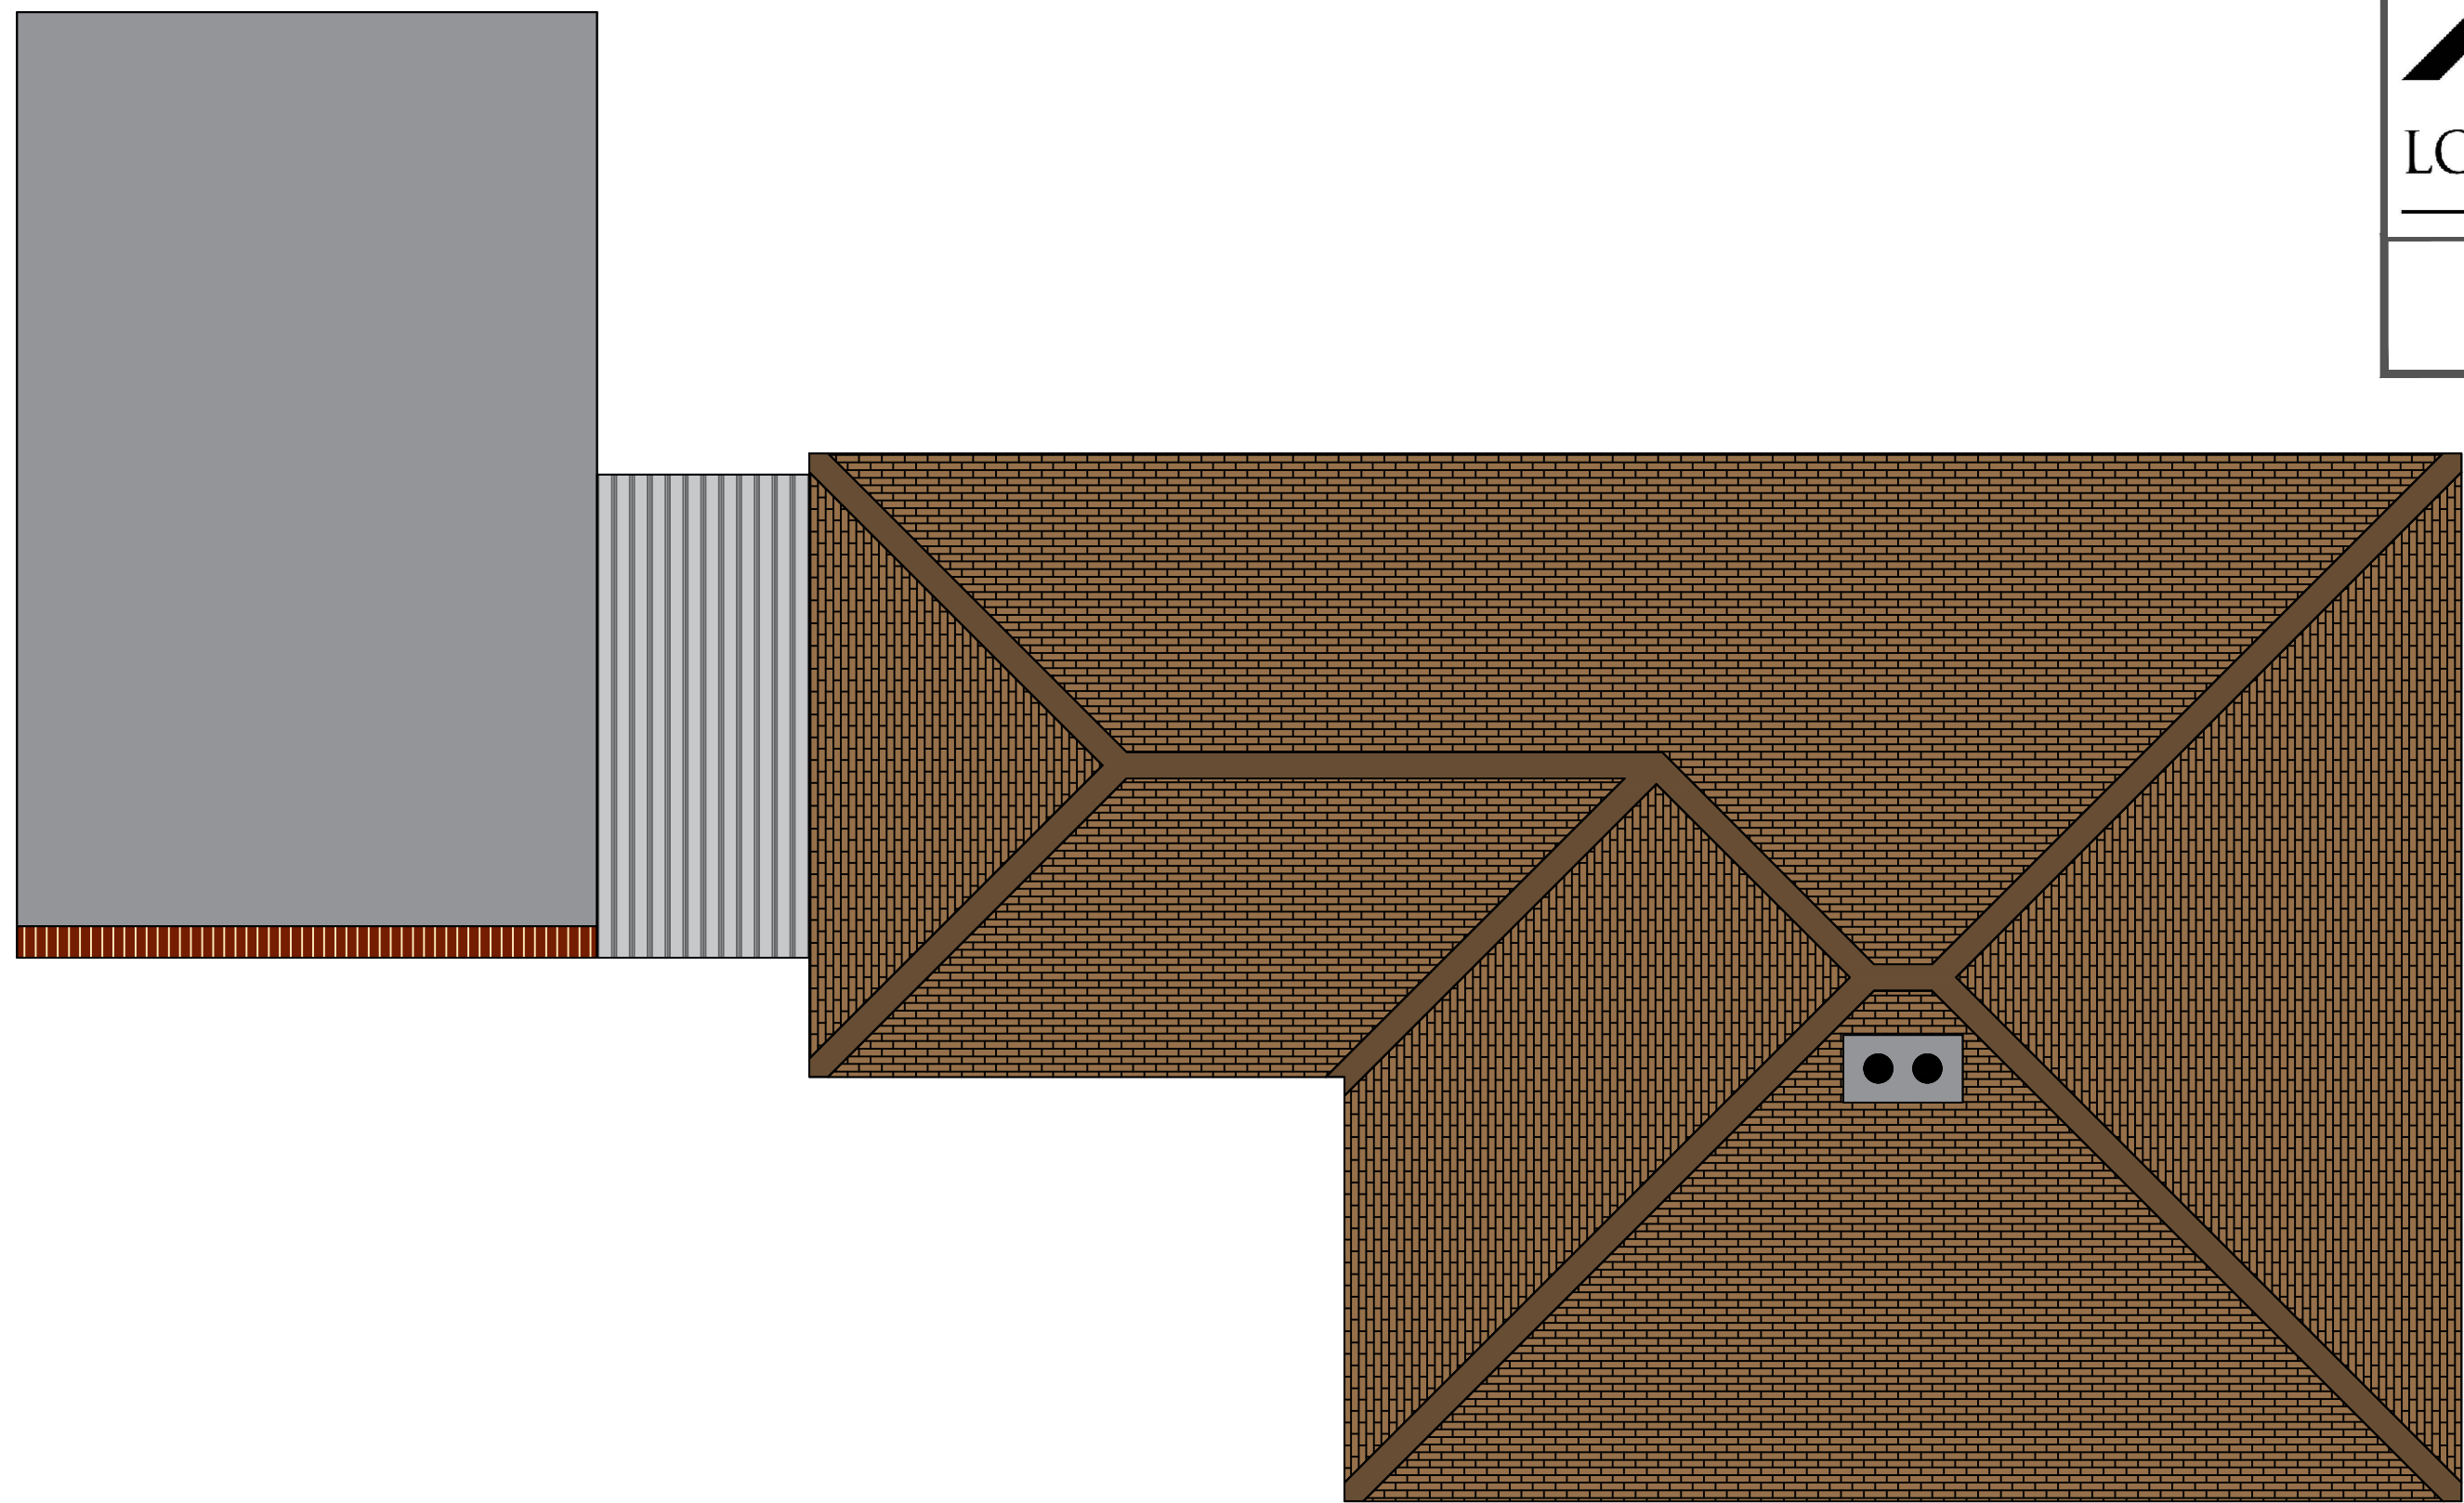

EXISTING ROOF PLAN