


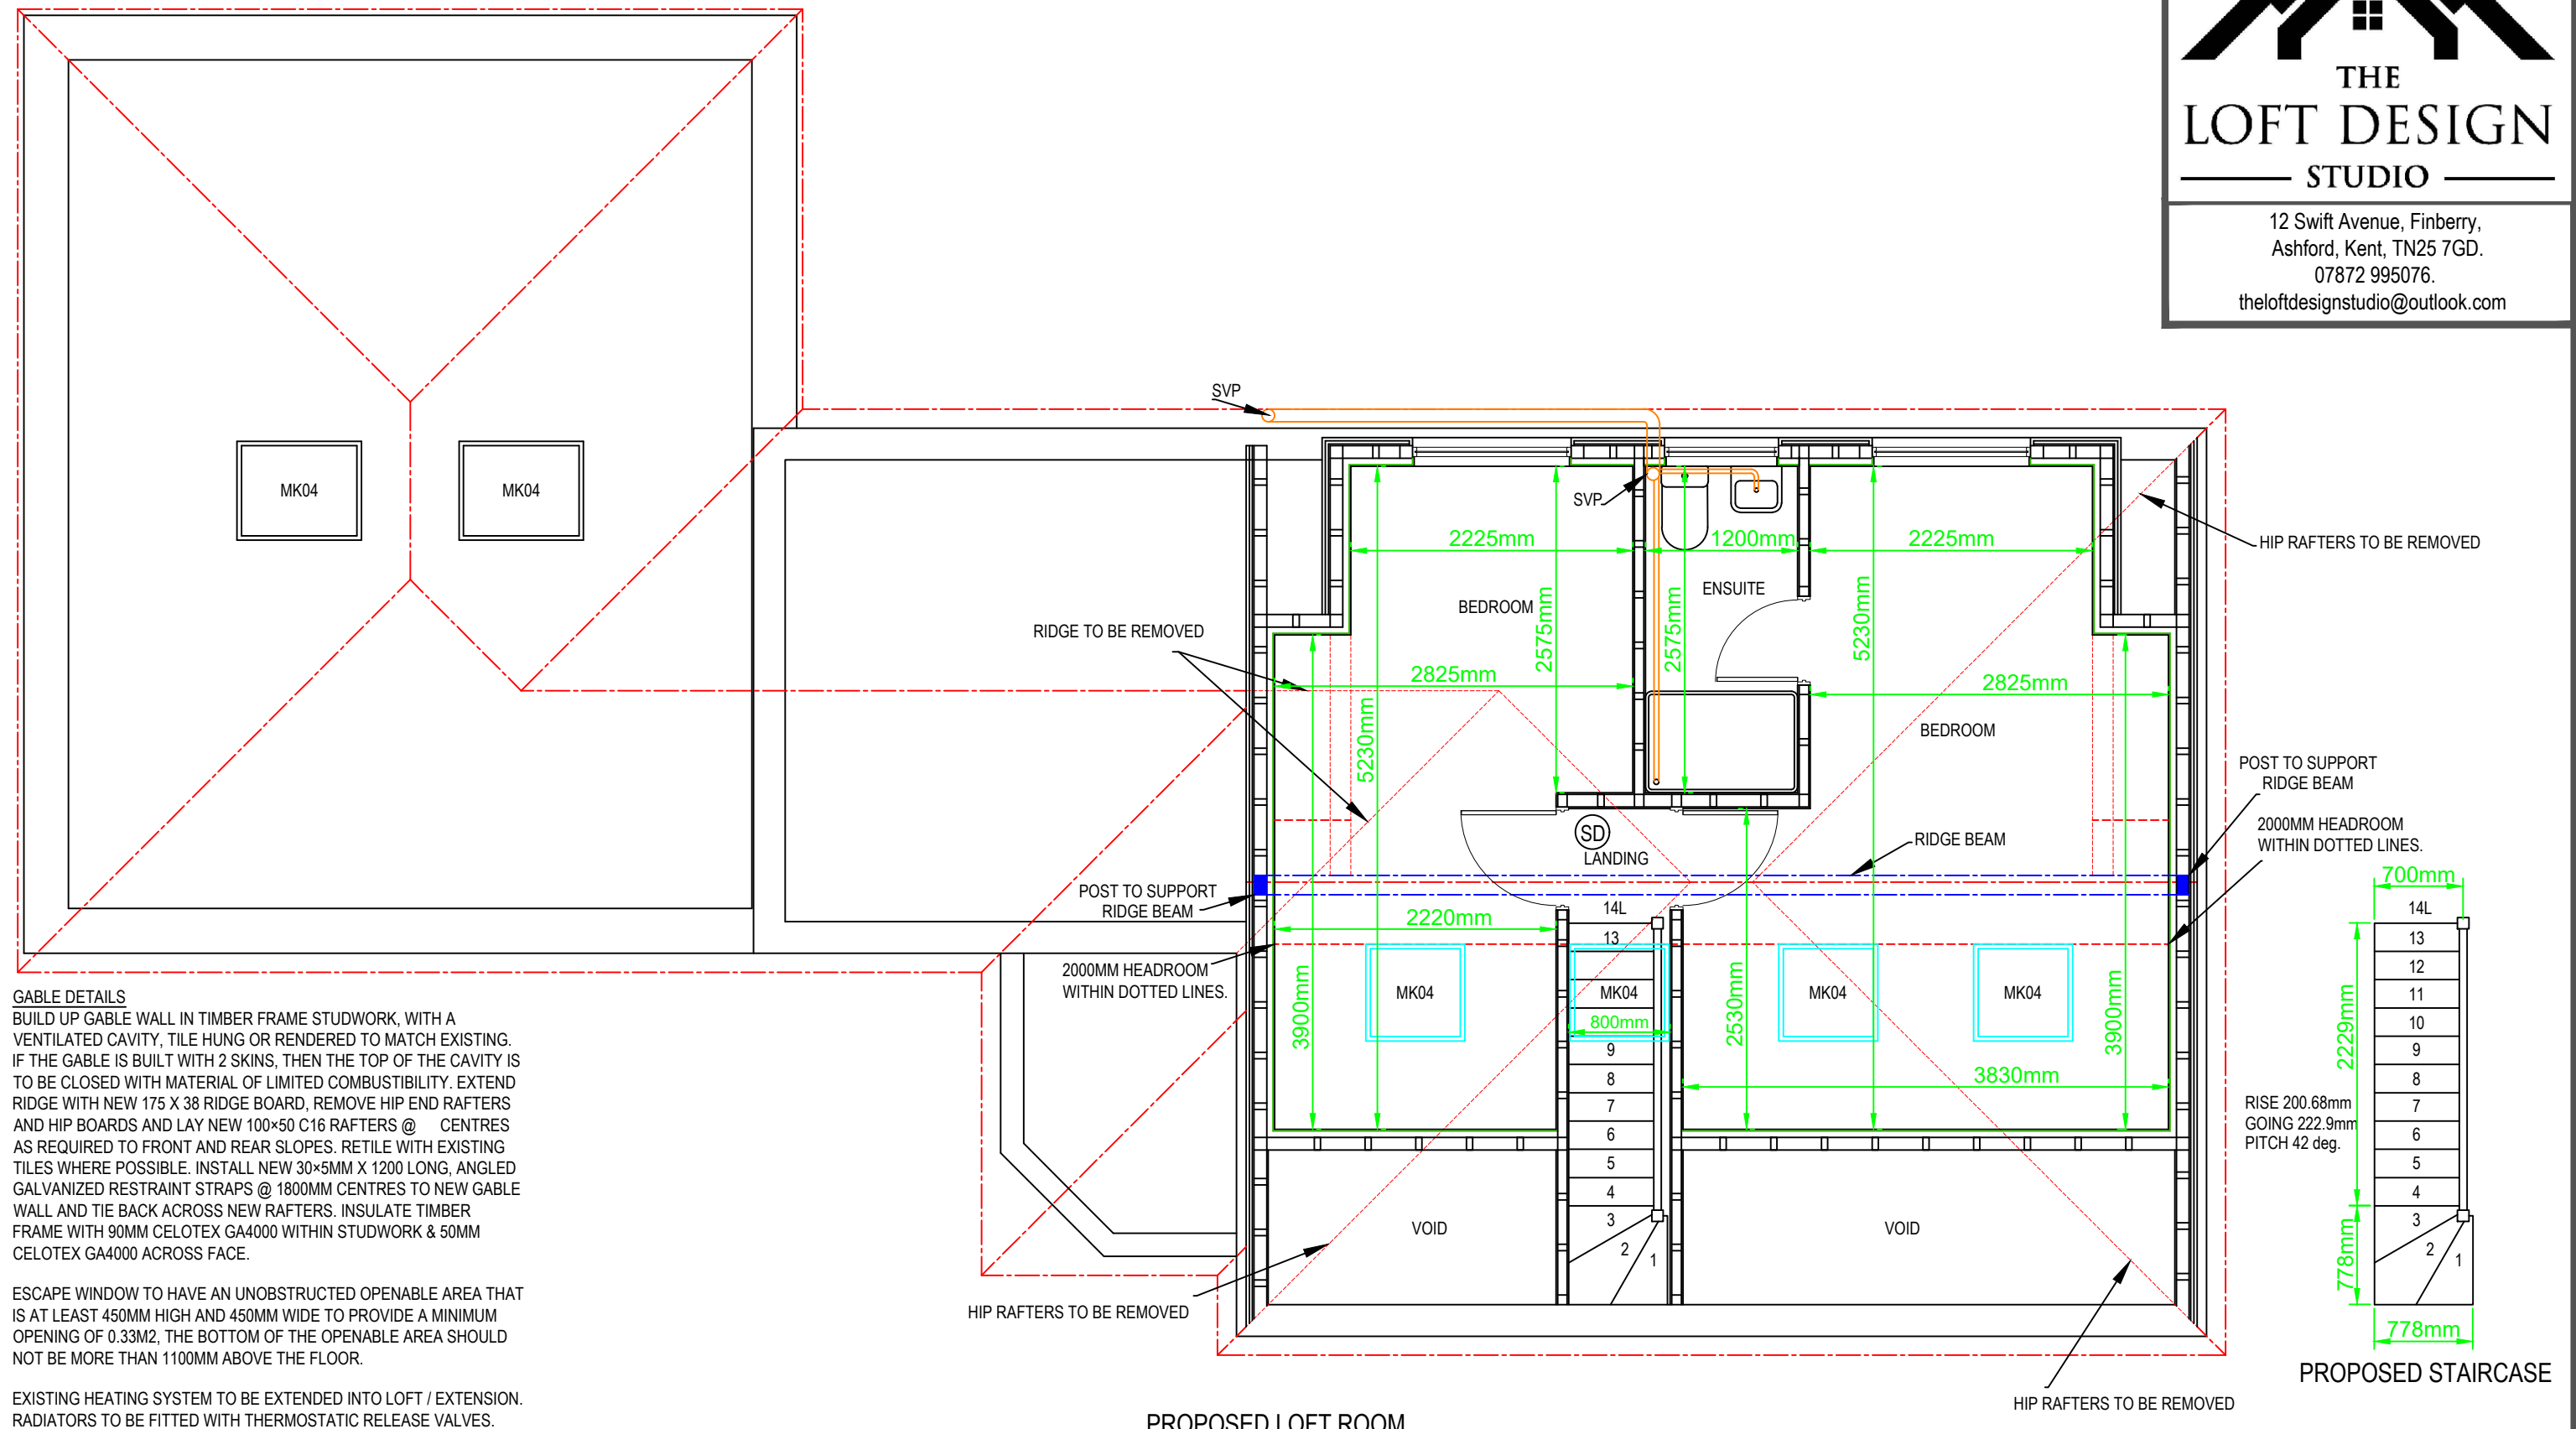

THE LOFT DESIGN STUDIO

12 Swift Avenue, Finberry,
Ashford, Kent, TN25 7GD.
07872 995076.
theloftdesignstudio@outlook.com



Name:

Address:

49 ST. JAMES AVENUE, GRAVESEND, DA11 0EZ.

Project:

SINGLE STOREY SIDE EXTENSION, NEW PORCH AND LOFT
CONVERSION

Date:

10/01/24

Drawn By:

MB

Plan No:

1623/7

