


Ref	Classification	Notes
C1	100x100x6.3 RHS	

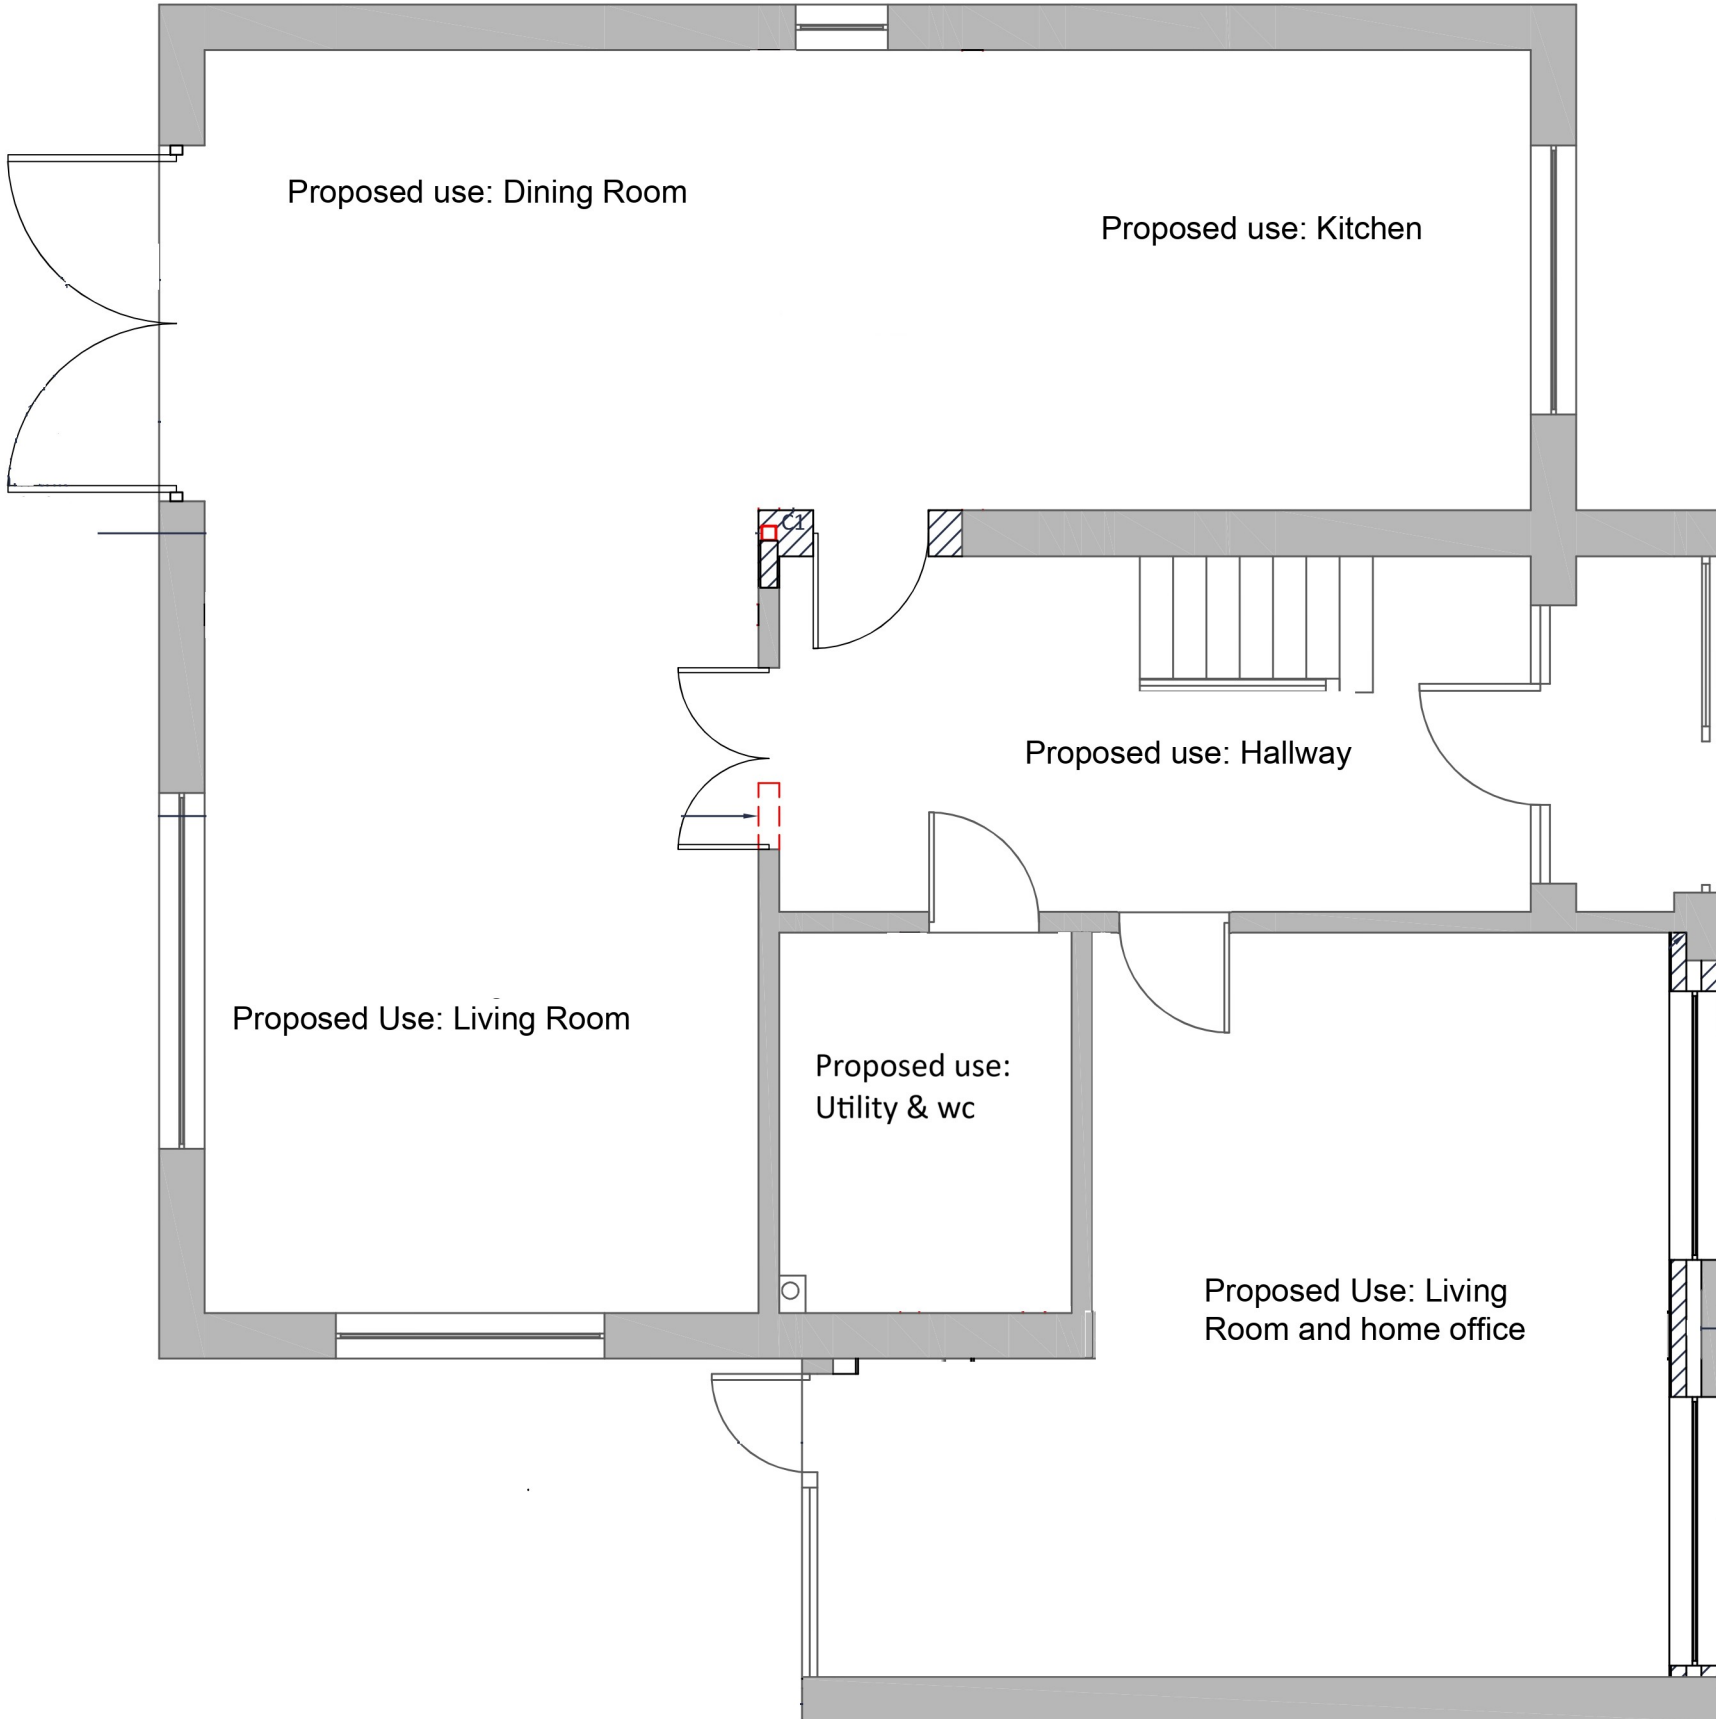

 Existing Construction
 New Partition
 Demolition
 New Load bearing Wall

NOTES

All dimensions should be confirmed on site. Any measurements required for construction must not be scaled from this drawing.

All structural elements to be agreed with local authority Building Control prior to commencement of works.

Attention is drawn to the provisions of the party wall act 1996. Legal boundaries should be determined by others.

A	12/05/23	APS	
Issue	Date	By	

Meadow View
White Post Lane
Sole Street
Meopham
Kent DA13 9AX

Job Title

Internal Remodelling

Drawing Title

Proposed Ground Floor Layout

Scale at A3 1:50

Drawing Status

Construction

Job No	Drawing No	Issue
1021		A

M 1:50

0 0,5 1,0 1,5 2,0 2,5 3,0 3,5 4,0 4,5 5,0 [m]

