



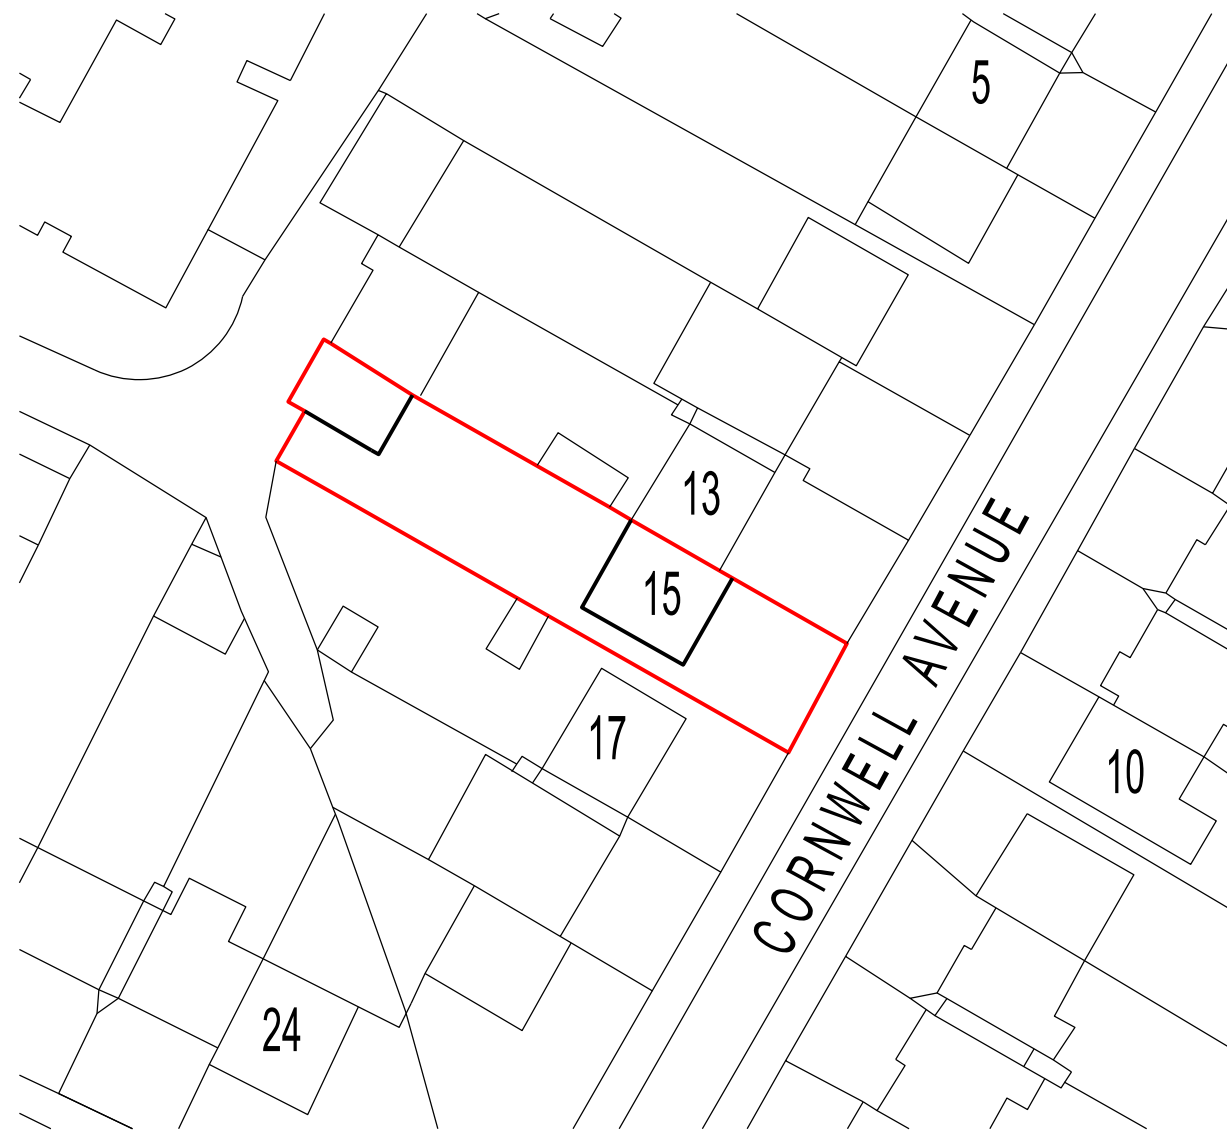


BLOCK PLAN scale 1:500

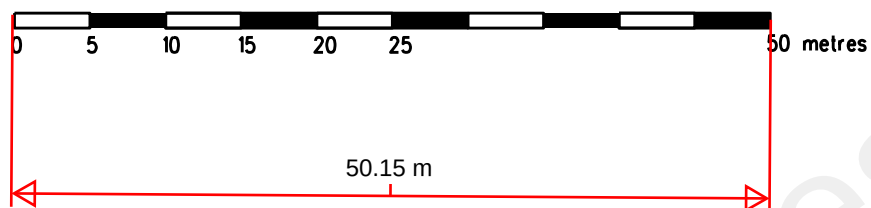

proposed extension  
shown hatched



PROPOSED BLOCK PLAN scale 1:500

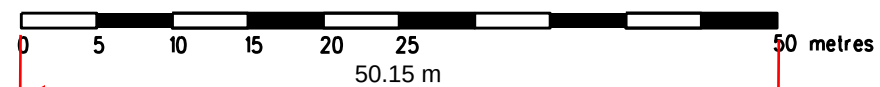

SITE LOCATION PLAN scale 1:1250



| REVISION                                                                                                 | DATE     |
|---|----------|
| ARCHITECT                                                                                                |          |
| TA ARCHITECTS<br>11 JOYDENS WOOD ROAD BEXLEY<br>KENT DA5 2HS Tel 07905 130591<br>ta140256@googlemail.com |          |
| JOB   |          |
| PROPOSED SINGLE STOREY<br>REAR EXTENSION<br>AT 15 CORNWELL AVENUE<br>GRAVESEND KENT DA12 5HS             |          |
| DRAWING                                                                                                  |          |
| EXISTING SITE LOCATION<br>BLOCK PLANS & PROPOSED<br>BLOCK PLAN                                           |          |
| SCALE   | DATE     |
| 1:500 & 1:1250 AT A3                                                                                     | OCT 2021 |
| DRAWING NO.                                                                                              |          |
| KD/01   |          |