
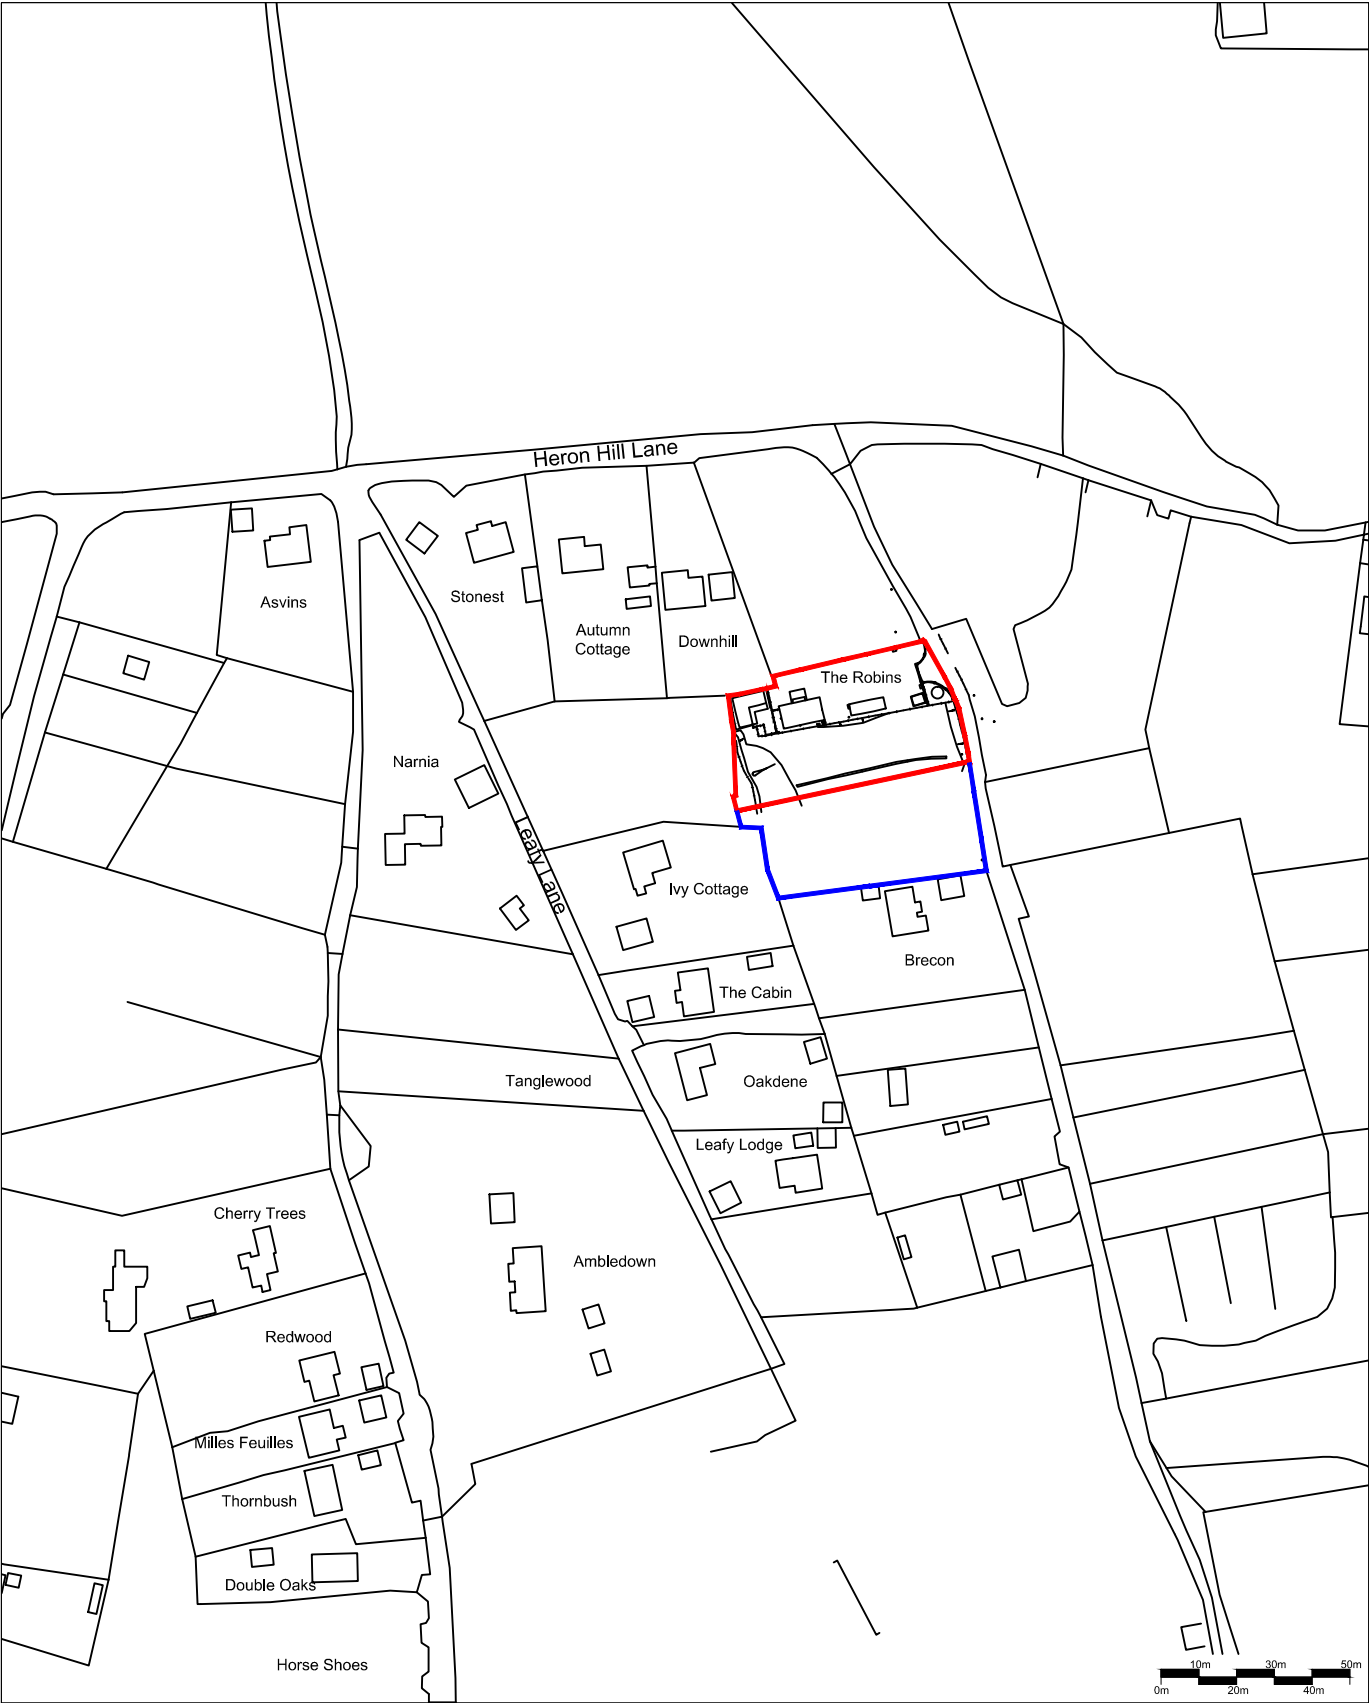


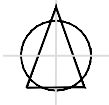

KEY:

-  APPLICATION BOUNDARY
-  OTHER LAND WITHIN CLIENT'S OWNERSHIP

A	Scale bar added to drawing as requested by LPA	RhC	03.07.23
REV	NOTES	BY	DATE
TDA THE GRANARY NEWLAND FAWR FARM LLANGAN CF35 5DN TEL: 01446 789367			
CLIENT		MR. HENRY JEEVES	
DRAWING NUMBER	SCALE		
TDA.2872.01	1:2000 @ A3		
DRAWN	DATE		
RhC	JUNE 2023		
PROJECT PROPOSED MODIFICATION OF AND EXTENSION TO EXISTING GYPSY & TRAVELLER SITE AT THE ROBINS, HERON HILL LANE, MEOPHAM			
DRAWING TITLE SITE LOCATION PLAN			