



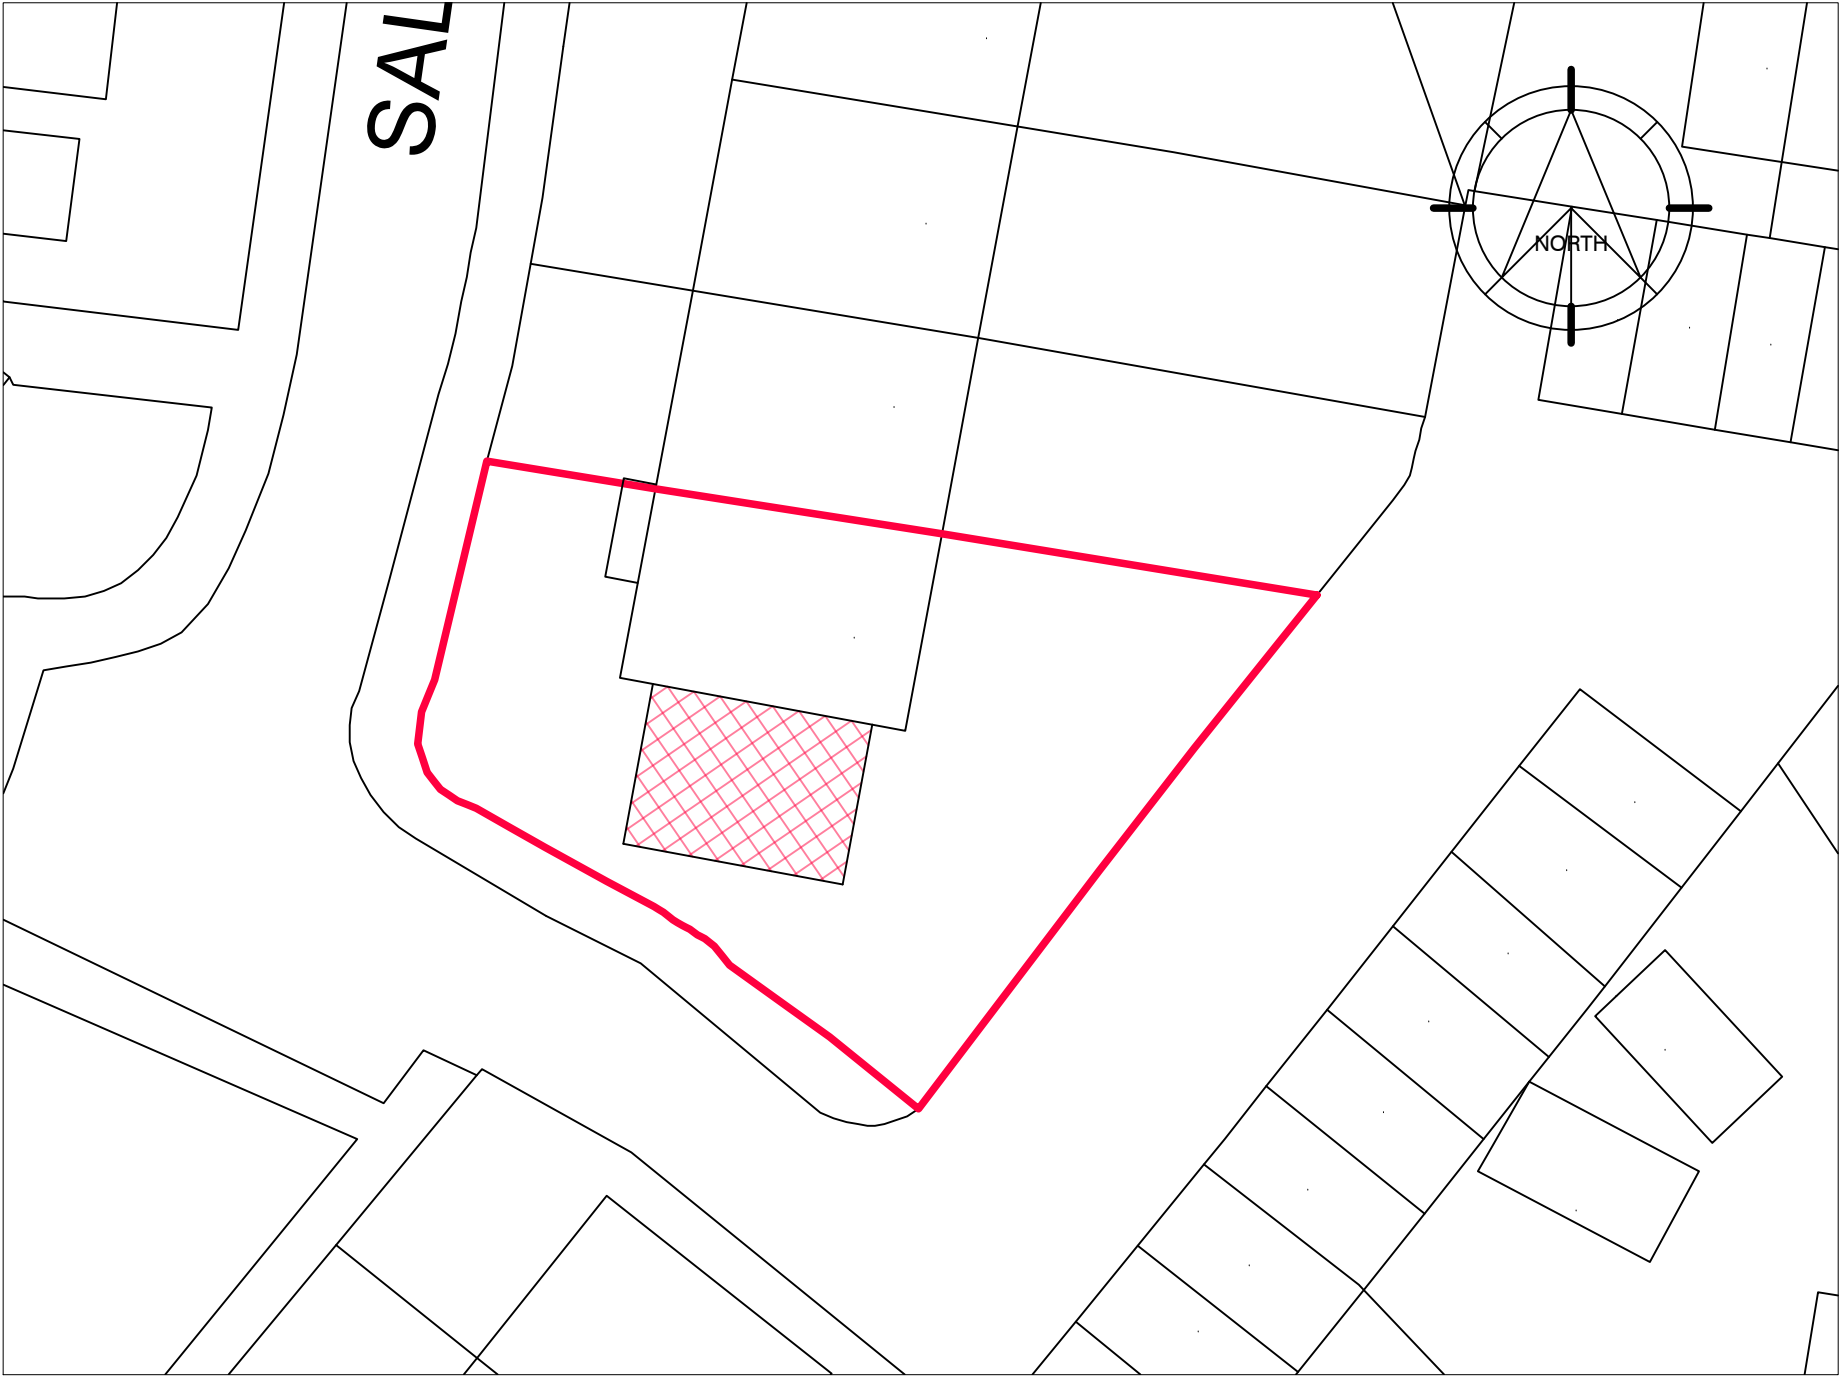

SITE LOCATION PLAN 1:1250

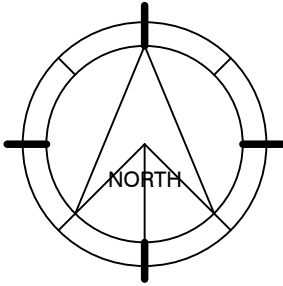

PROPOSED BLOCK PLAN 1:200

DAVID MILLS ARCHITECT
3 Mays Cottages, Platt Common, Platt, Sevenoaks, Kent TN15 8JX
Tel: 07525 863029 - www.djmarchitect.co.uk

CLIENT

Mr and Mrs Denham

PROJECT

Proposed new extension
at 26 Salcote Road
Gravesend, Kent DA12 4RB

DRAWING

Site Location Plan and
Proposed Block Plan

Scale	Date	Drg No
1:1250@A3	05-09-2022	M503/P01a

