
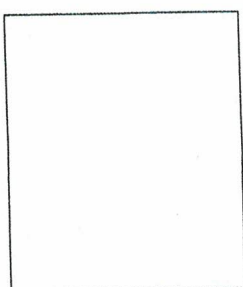
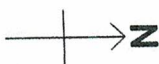
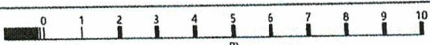


Proposed Buckle Lane 92 Mews way, R.V.F.

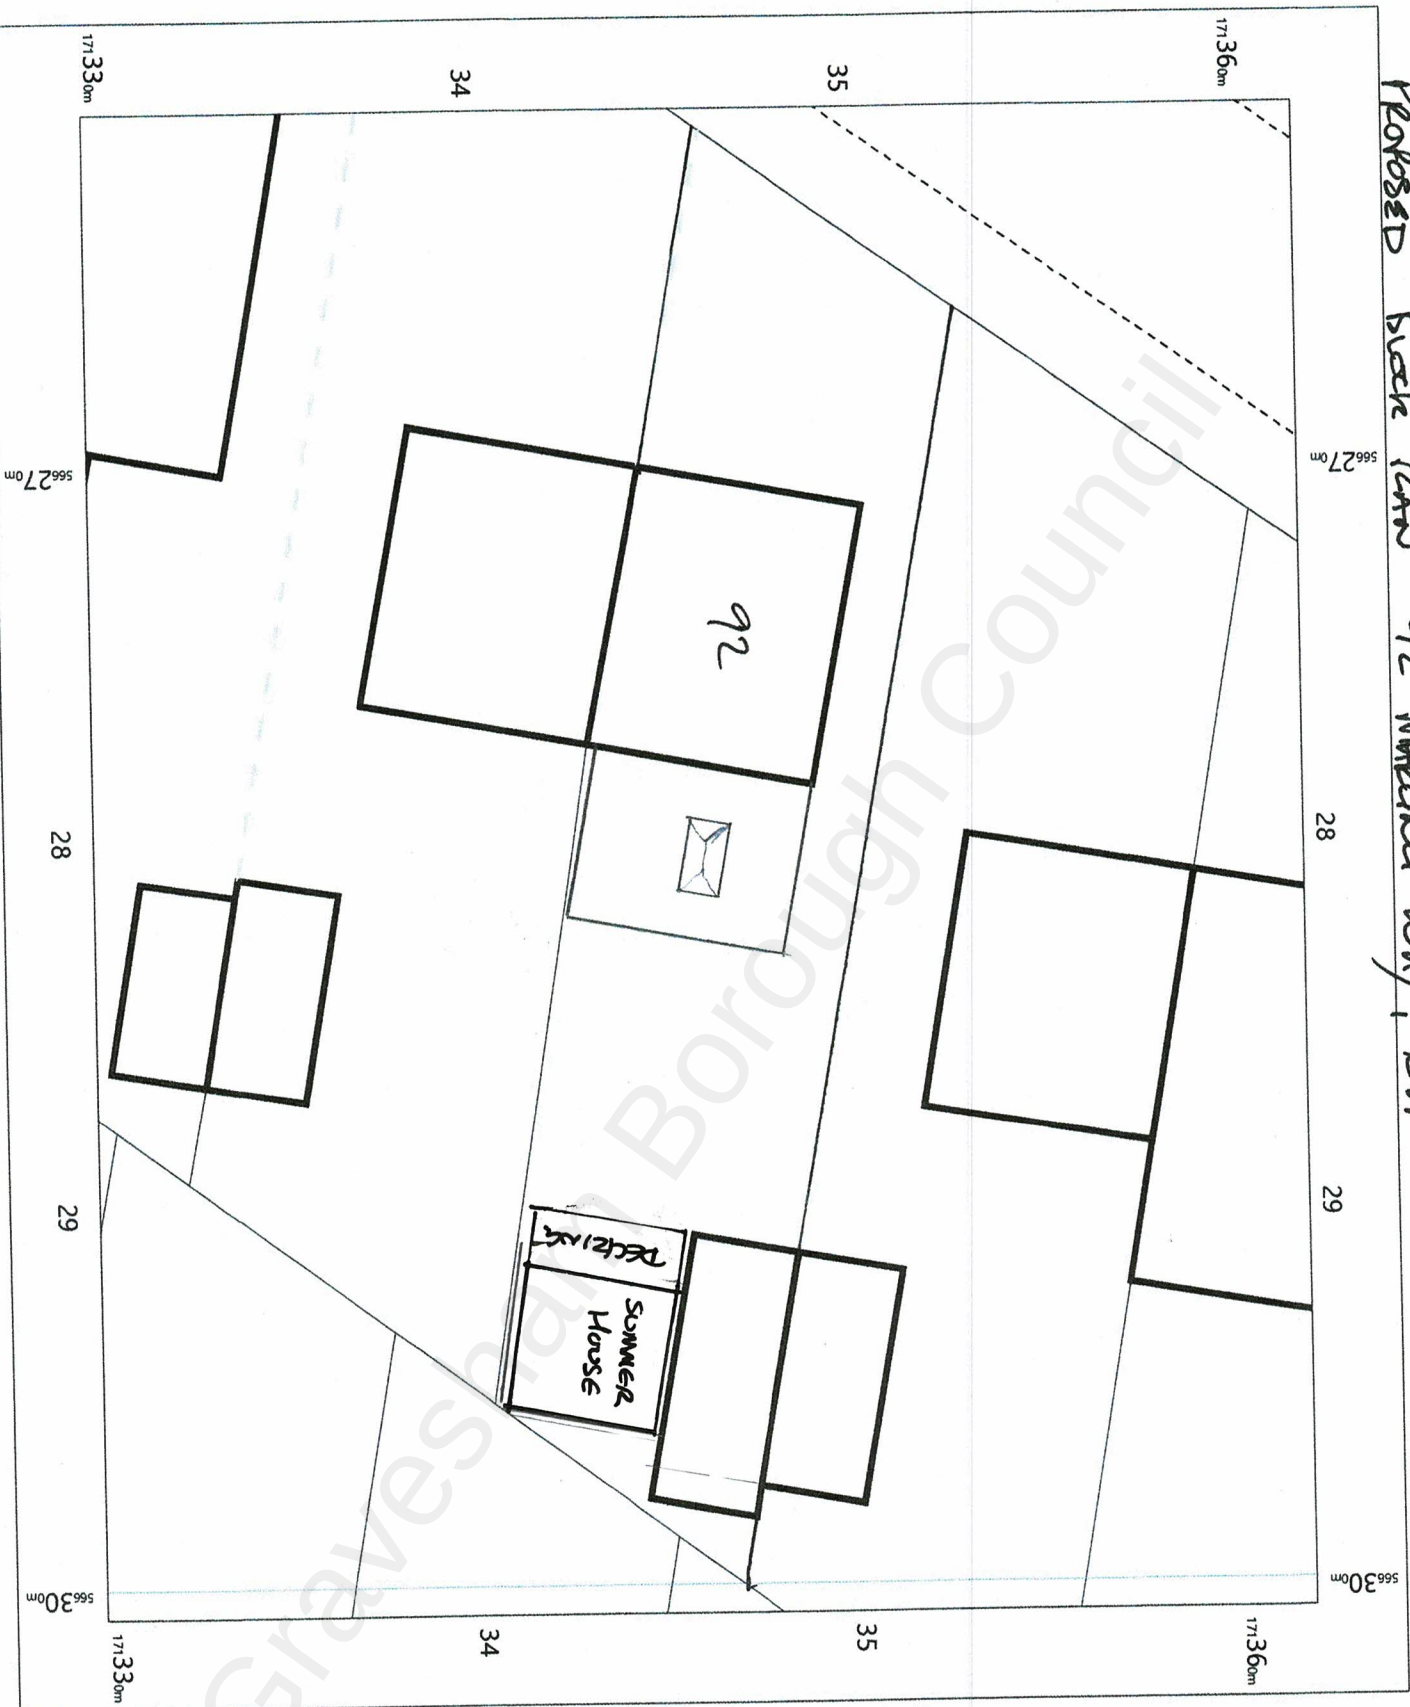

OS MasterMap 1250/2500/10000
scale
Tuesday, March 8, 2022, 10:14
CM-01024514
www.centremapslive.co.uk




1:200 scale print at A4, Centre:
566281 E, 171346 N

©Crown Copyright Ordnance
Survey, Licence no. 100019980



FOR A BETTER POINT OF VIEW

EXISTING Back Road 92 Mares Way, RUF.

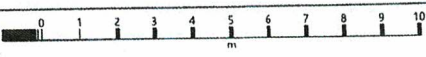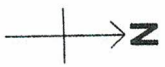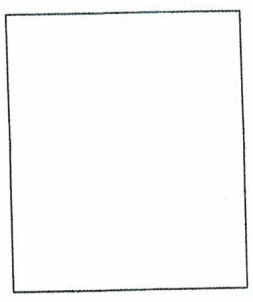

OS MasterMap 1250/2500/10000
scale
Tuesday, March 8, 2022, 10:14
CM-01024514
www.centremapslive.co.uk

1:200 scale print at A4, Centre:
566281 E, 171346 N

©Crown Copyright Ordnance
Survey, Licence no. 100019980

