


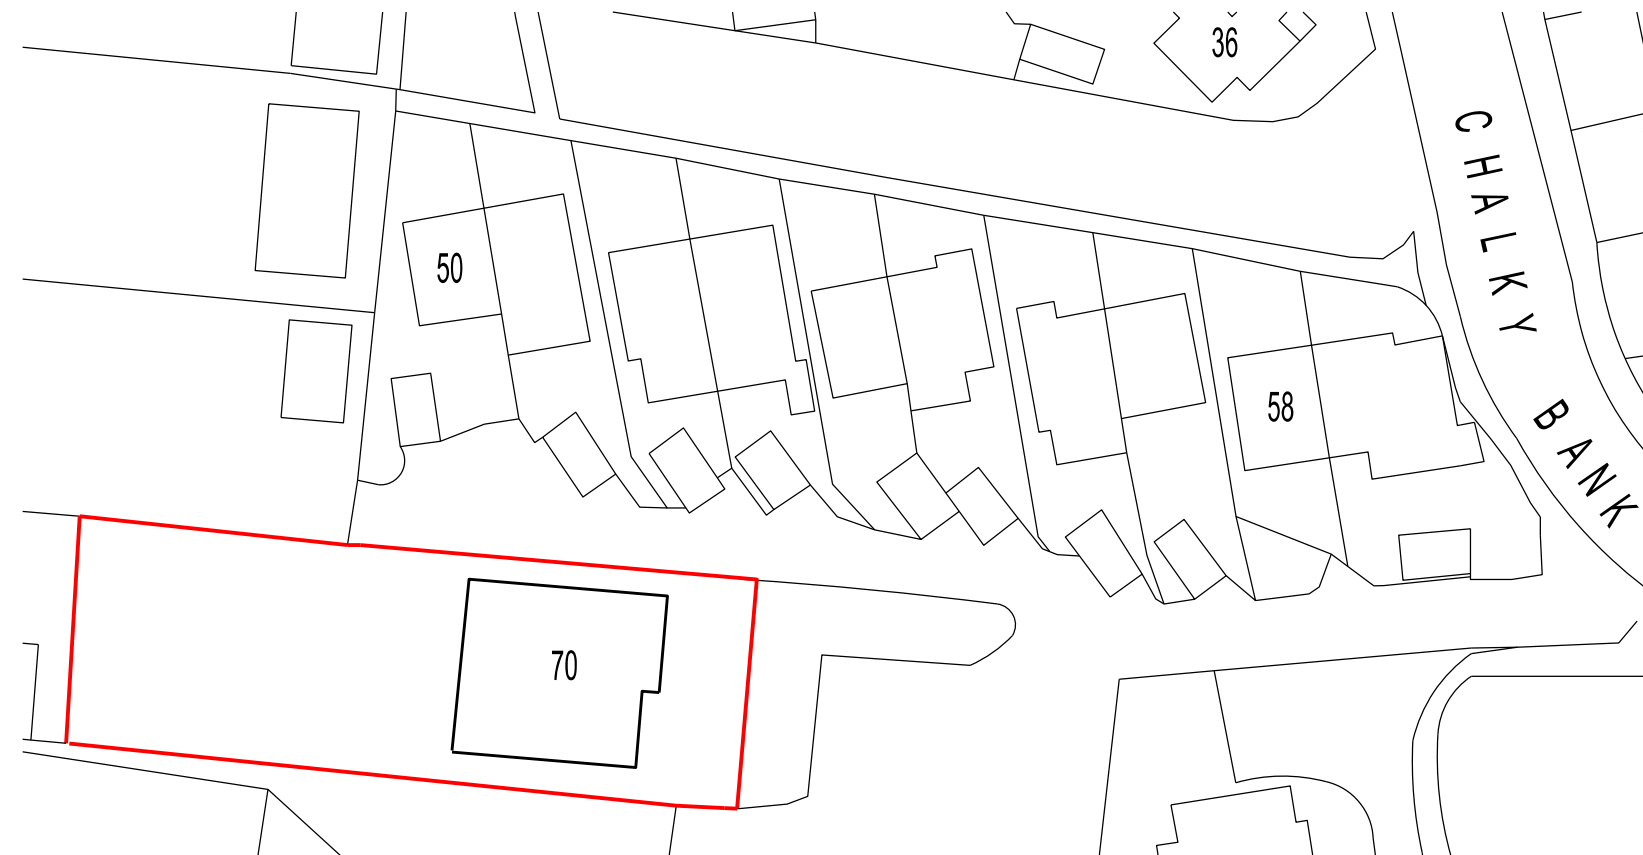

EXISTING BLOCK PLAN scale 1:500



PROPOSED BLOCK PLAN scale 1:500



outline of proposed extension shown hatched

B. Redrawn	03/03/23
A. Redrawn	16/03/22
REVISION	DATE

ARCHITECT
TAARCHITECTS
 11 JOYDENS WOOD ROAD BEXLEY
 KENT DA5 2HS Tel 07905 130591
ta140256@googlegmail.com

JOB
 PROPOSED FRONT EXTENSION
 AND SUMMER HOUSE
 AT 70 CHALKY BANK
 GRAVESEND KENT DA11 7NY

DRAWING
 EXISTING SITE LOCATION AND
 PROPOSED BLOCK PLANS

SCALE 1:500 AT A3	DATE MAY 2021
----------------------	------------------

DRAWING NO.
 DW/01 B