




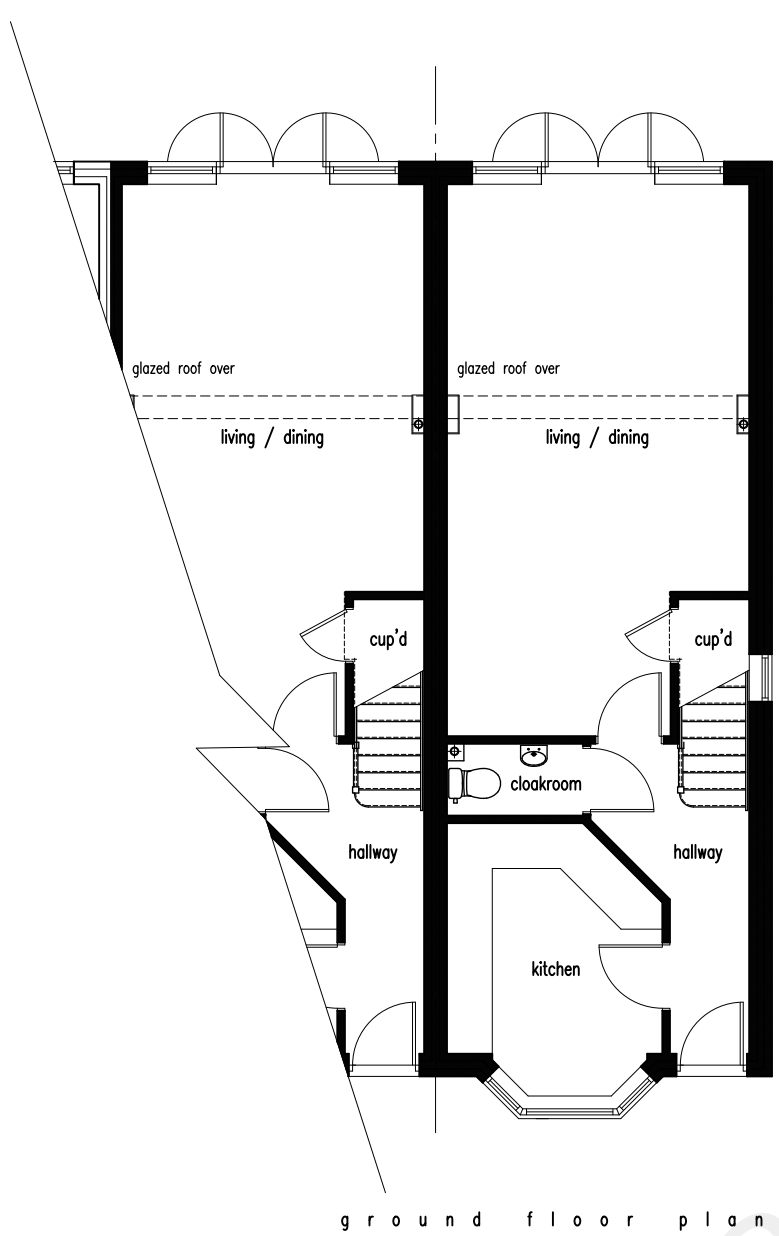



g r o u n d f l o o r p l a n

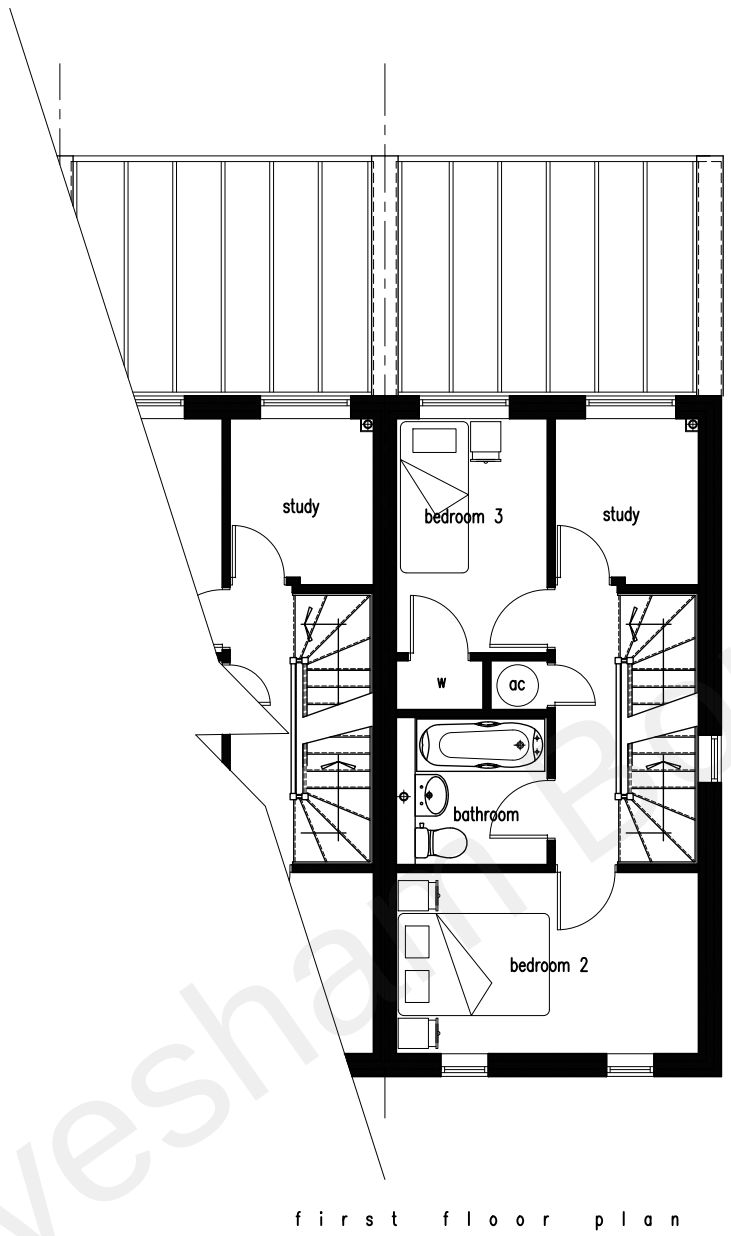

f i r s t f l o o r p l a n

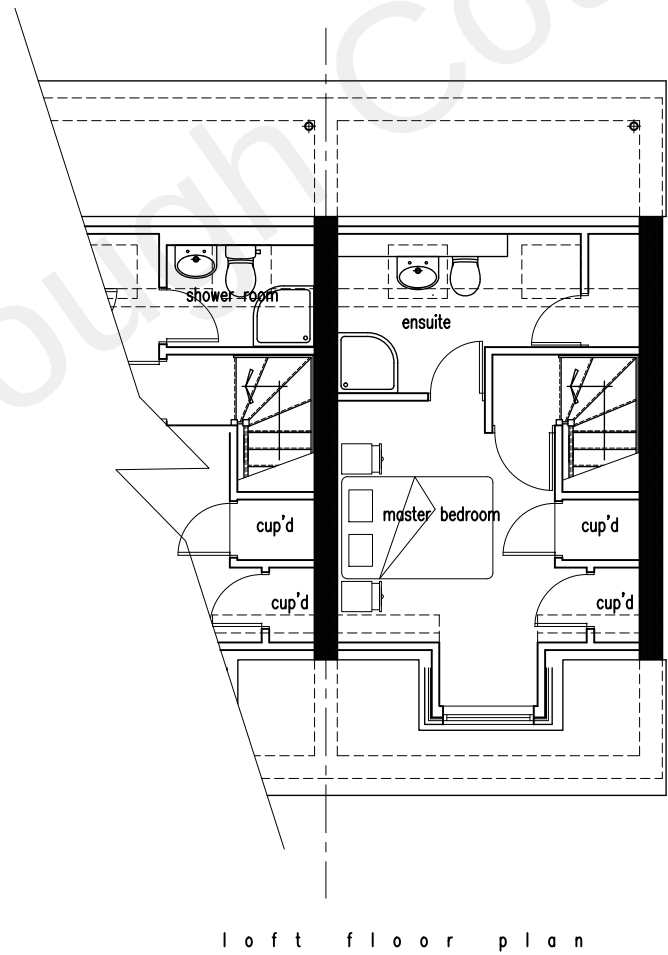

l o f t f l o o r p l a n

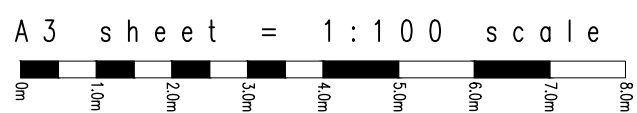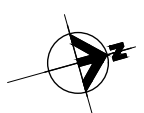

A ISSUED FOR CLIENT COMMENTS Revision		22.11.21 Date
 Draft 2 Design Ltd <i>Architectural Design Consultants</i>		
Cortlandt, George Street, Hailsham, East Sussex, BN27 1AE Tel: 01323 446612 Email: mike@draft2design.co.uk Web: www.draft2design.co.uk		
JOB: Proposed Extension & Alterations at: 17 Dashwood Road Gravesend Kent DA11 7LY CLIENT: Mr & Mrs G Whitehead		
TITLE: p l a n n i n g e x i s t i n g d e t a i l s		
DATE: 11.10.21 SCALE: 1:100 DRG. NO: 2175/02 REV: A		