



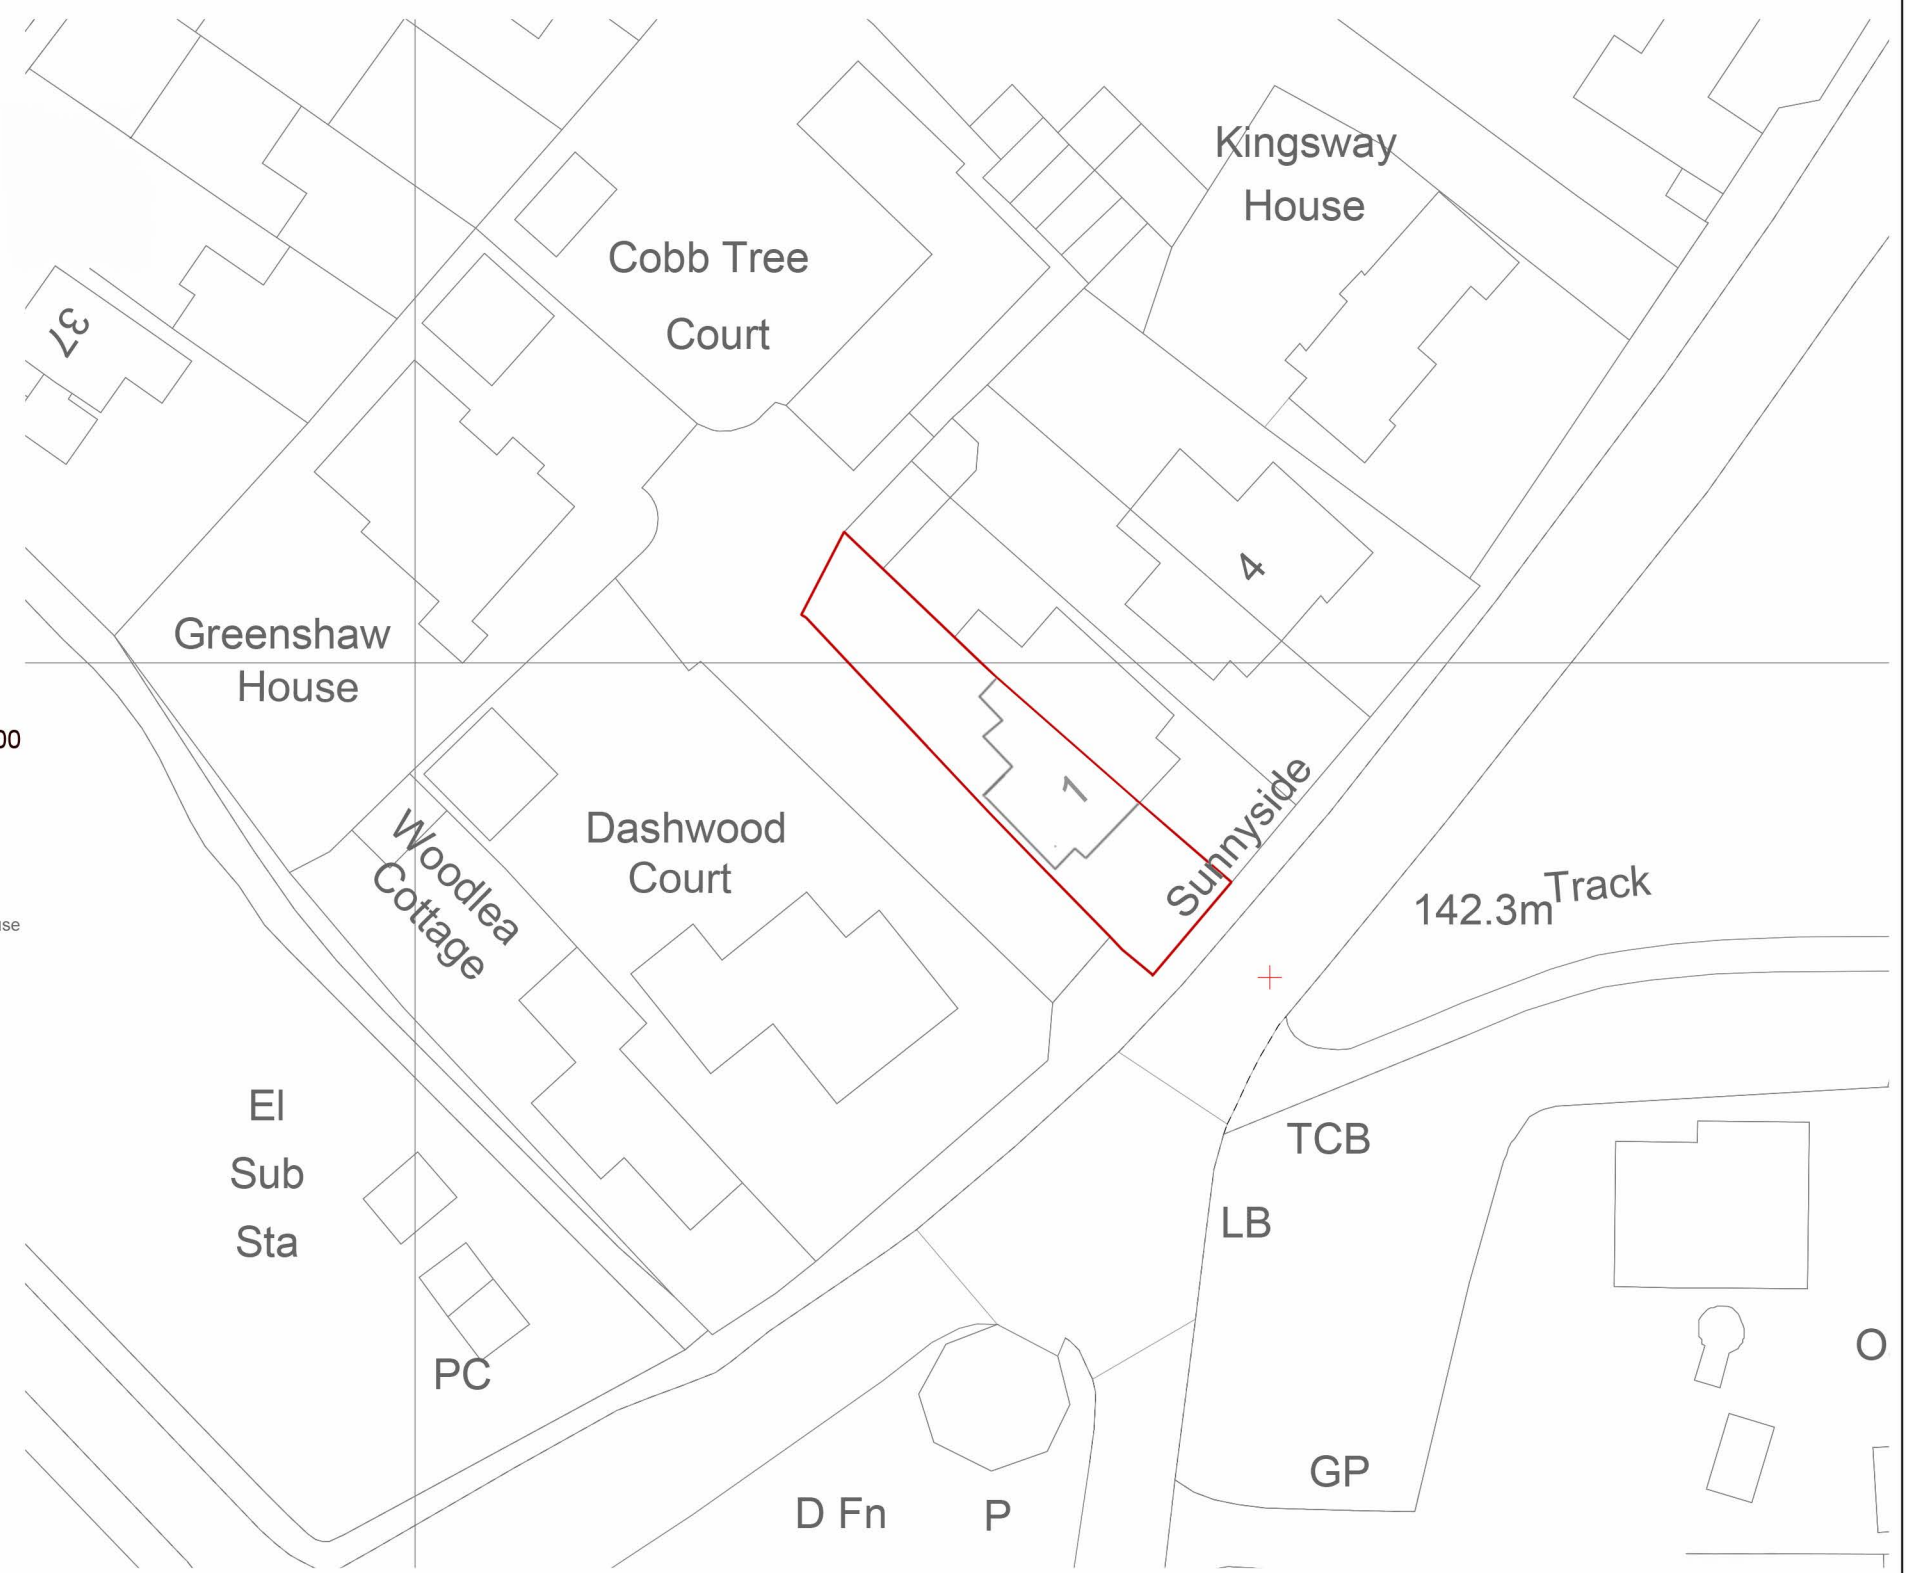

1 Location Plan
1 : 1250

2 Block Plan
1 : 500

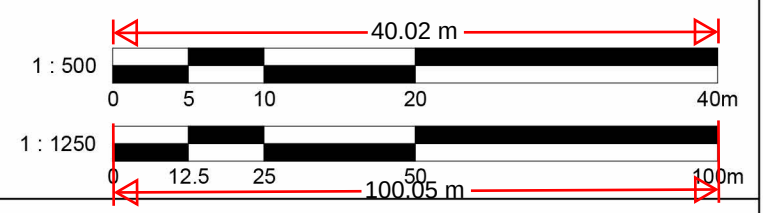

1. All dimensions are in millimeters unless noted otherwise.
2. All dimensions and levels are approximate and are to be checked and verified onsite prior to commencement of construction and fabrication
3. Contractor to assume design responsibility under CDM2015.
4. Note, all structural information noted should be checked against detailed structural engineers information /calculation sheets

No.	Description	Date

PROJECT 1 Sunny Side	CLIENT N. Sinyard		
	Date Issue Date	Scale (@ A3)	As Indicated
	REV P01	Drawing Number SS - 001	