

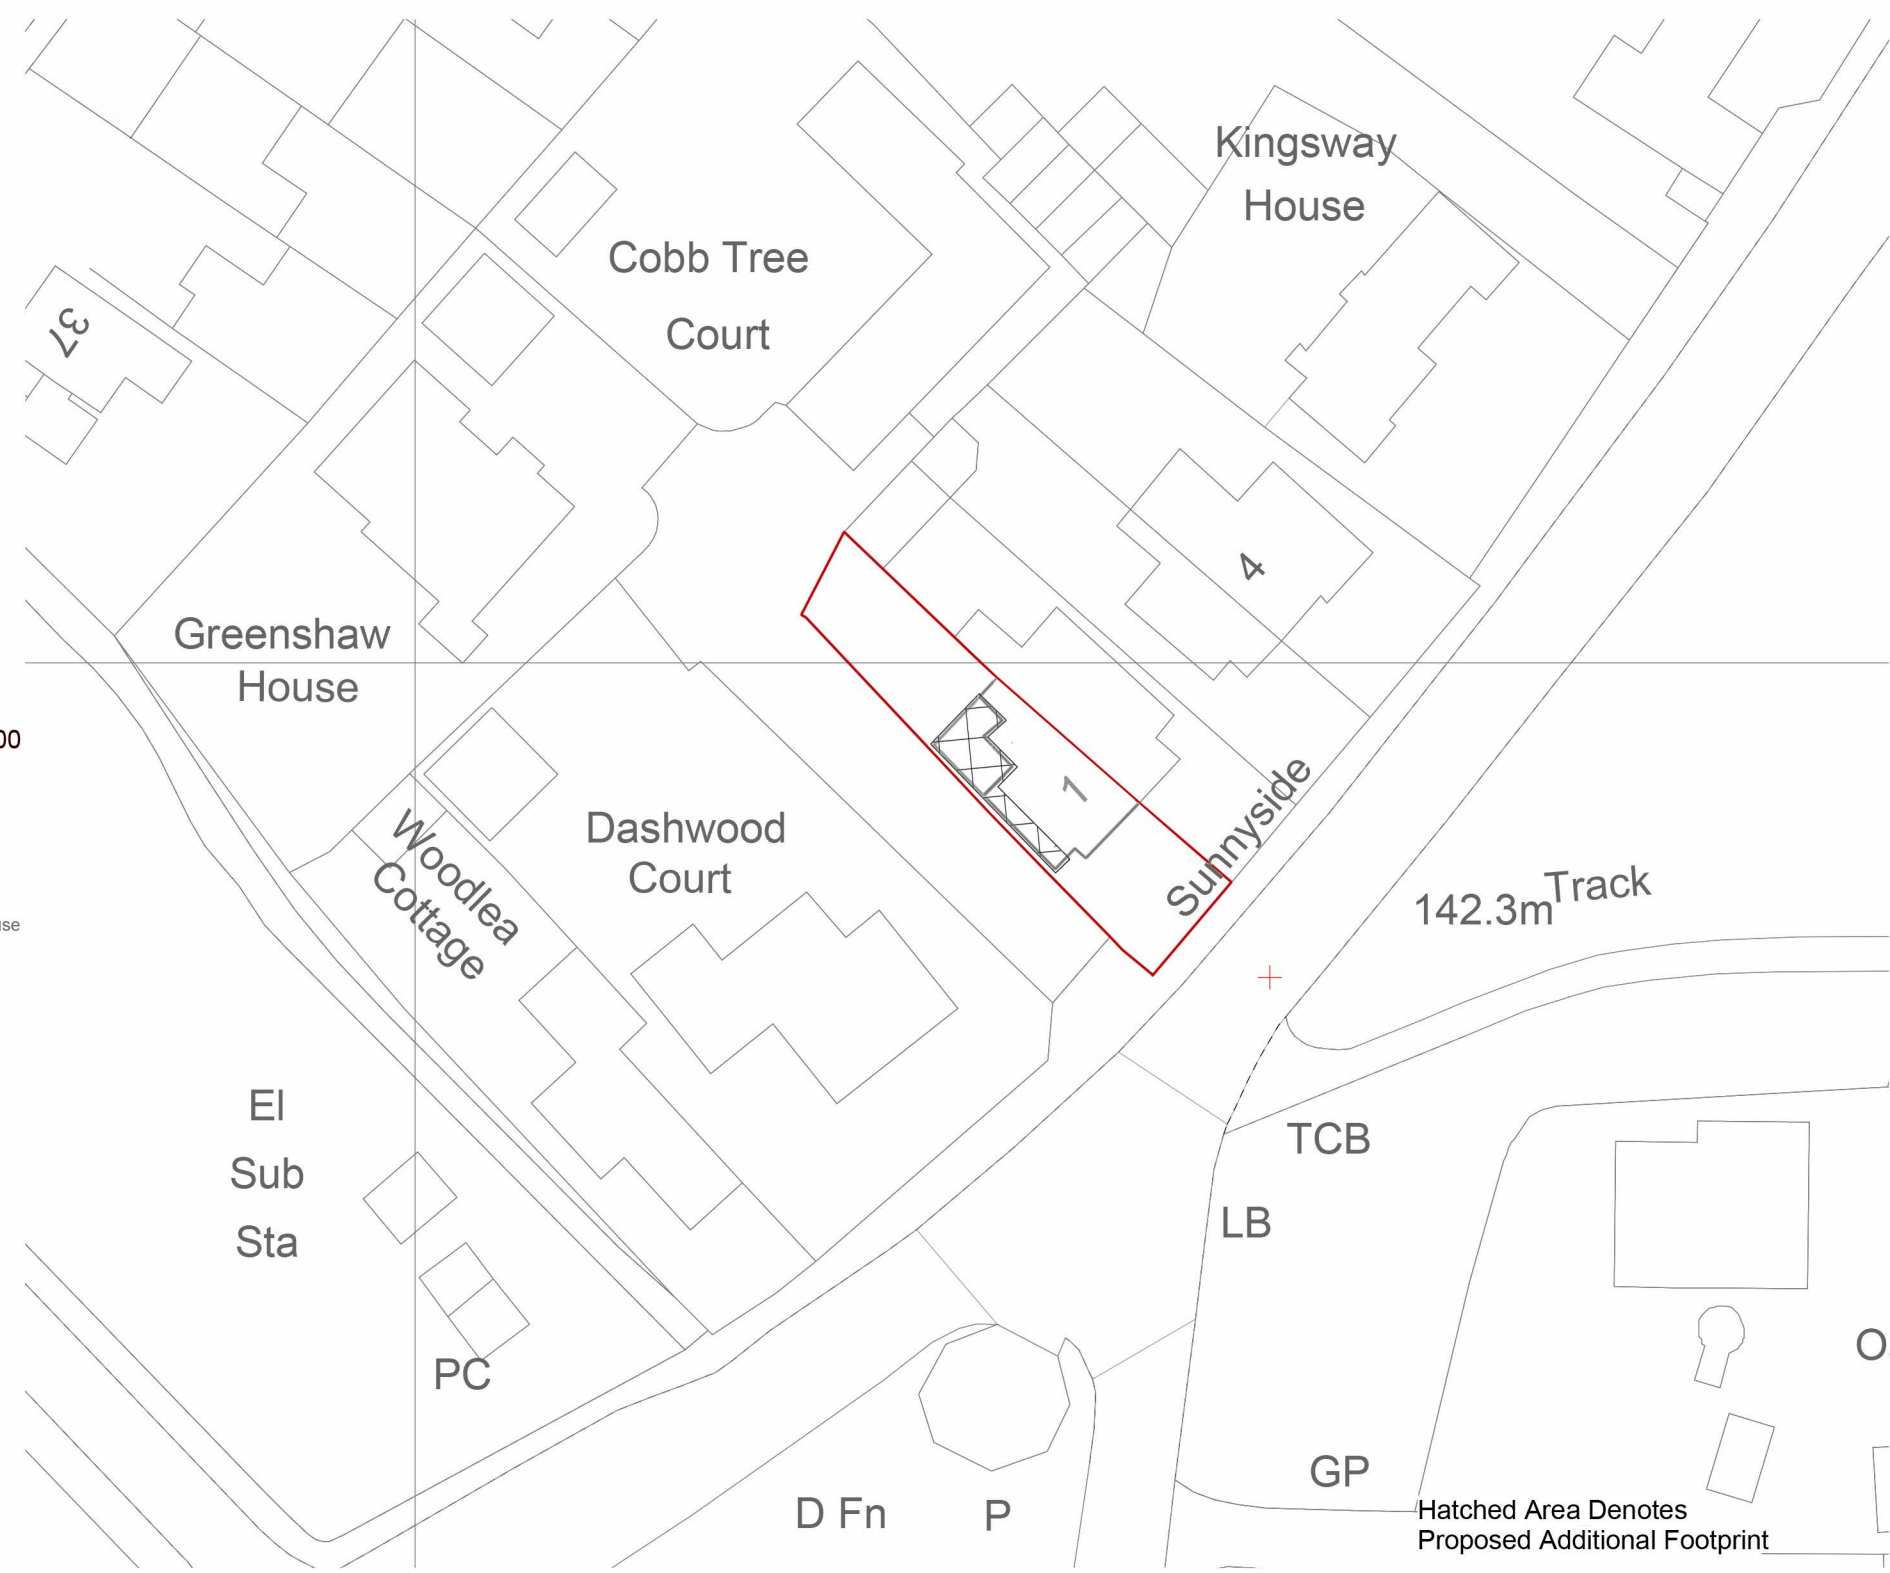


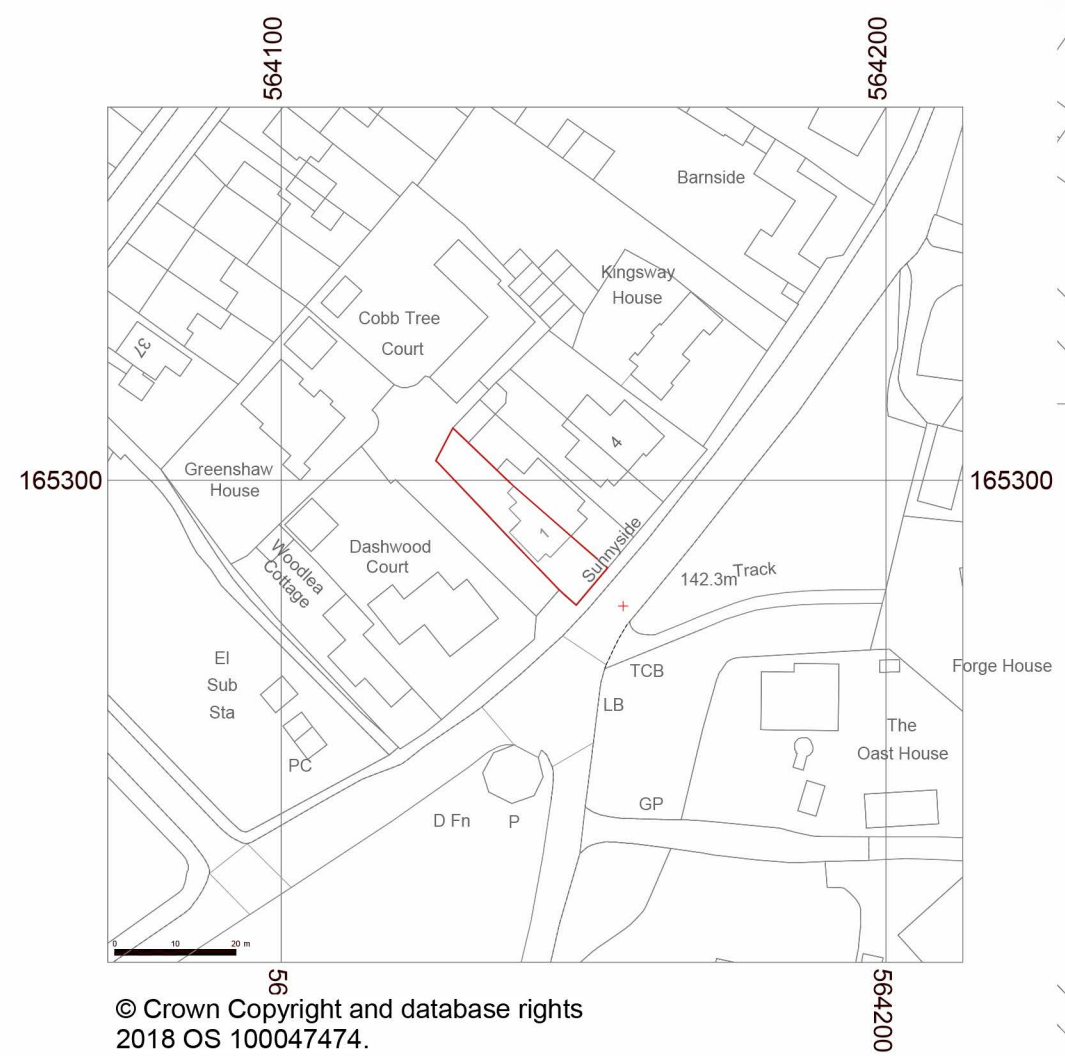

1 Location Plan
1 : 1250

2 Block Plan
1 : 500

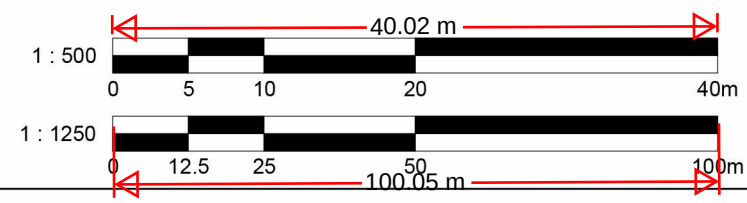

- 1. All dimensions are in millimeters unless noted otherwise.
- 2. All dimensions and levels are approximate and are to be checked and verified onsite prior to commencement of construction and fabrication
- 3. Contractor to assume design responsibility under CDM2015.
- 4. Note, all structural information noted should be checked against detailed structural engineers information /calculation sheets

No.	Description	Date

PROJECT 1 Sunny Side	CLIENT N. Sinyard		
	Date Issue Date	Scale (@ A3)	As Indicated
TITLE Location & Proposed Block Plan	REV P01	Drawing Number SS - 002	