




N

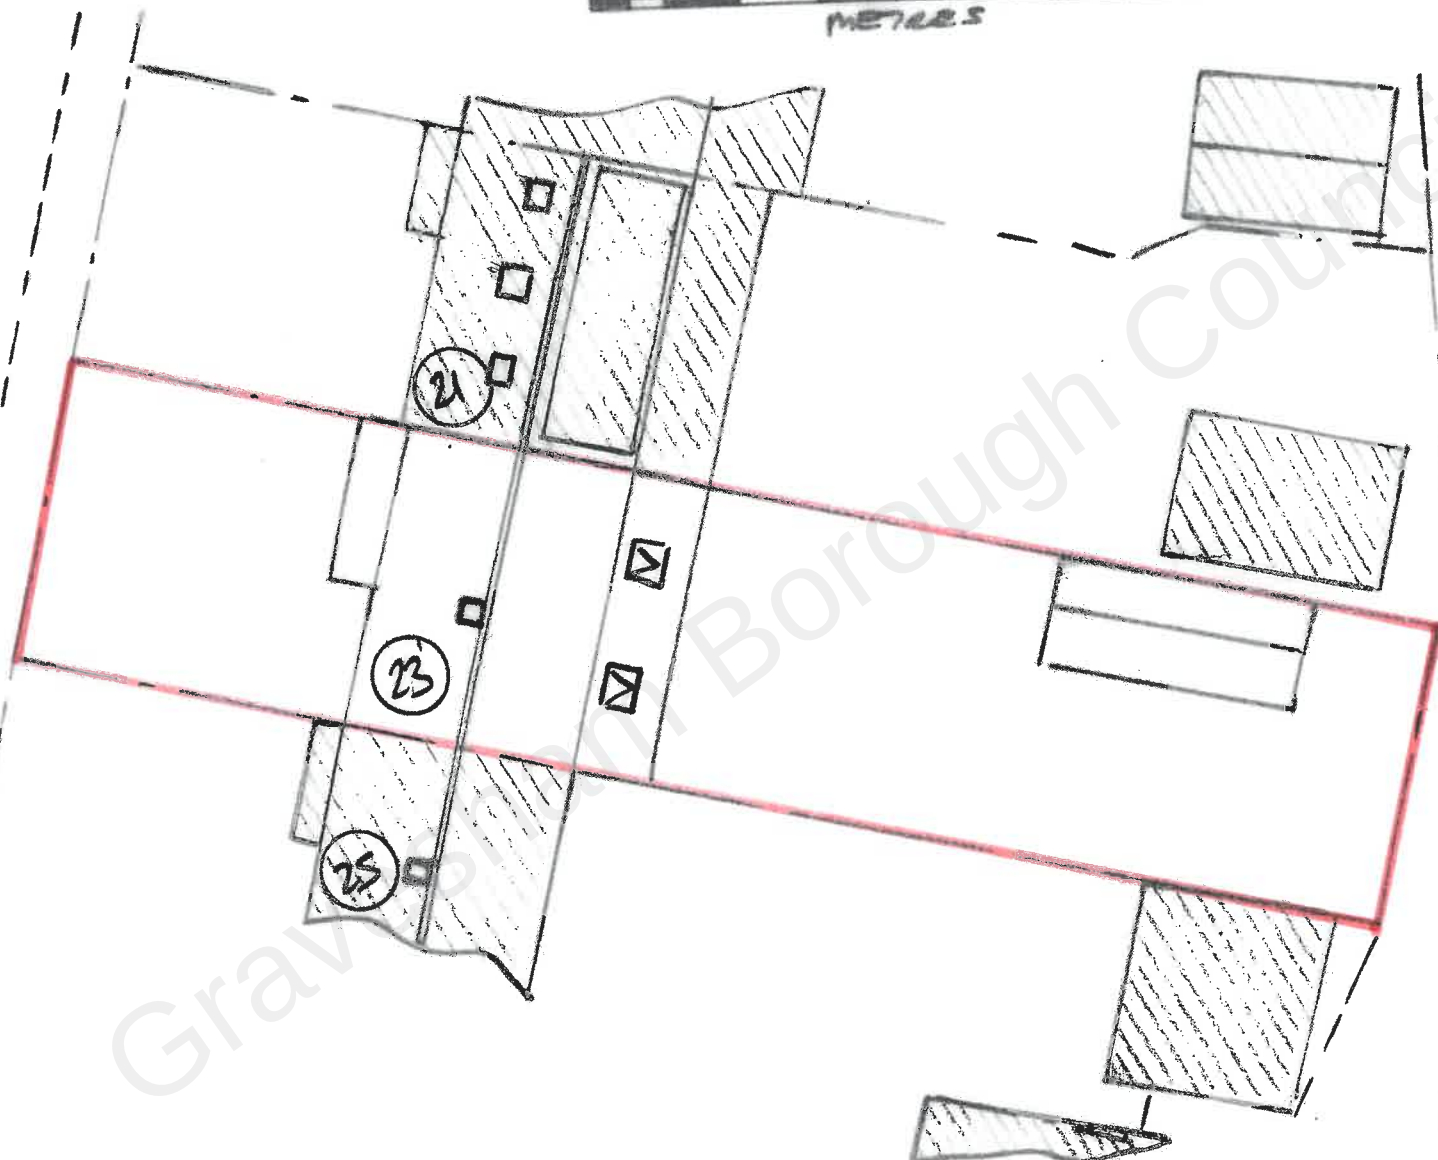

PLAN SHEET

23 COORINGTON GARDENS

TITLE

EASTING BLOCK PLAN

DATE

SEPT / 2022

SCALE

1:200 @ A4

DRAWING

DKM / 5170 / 02

REV

01