


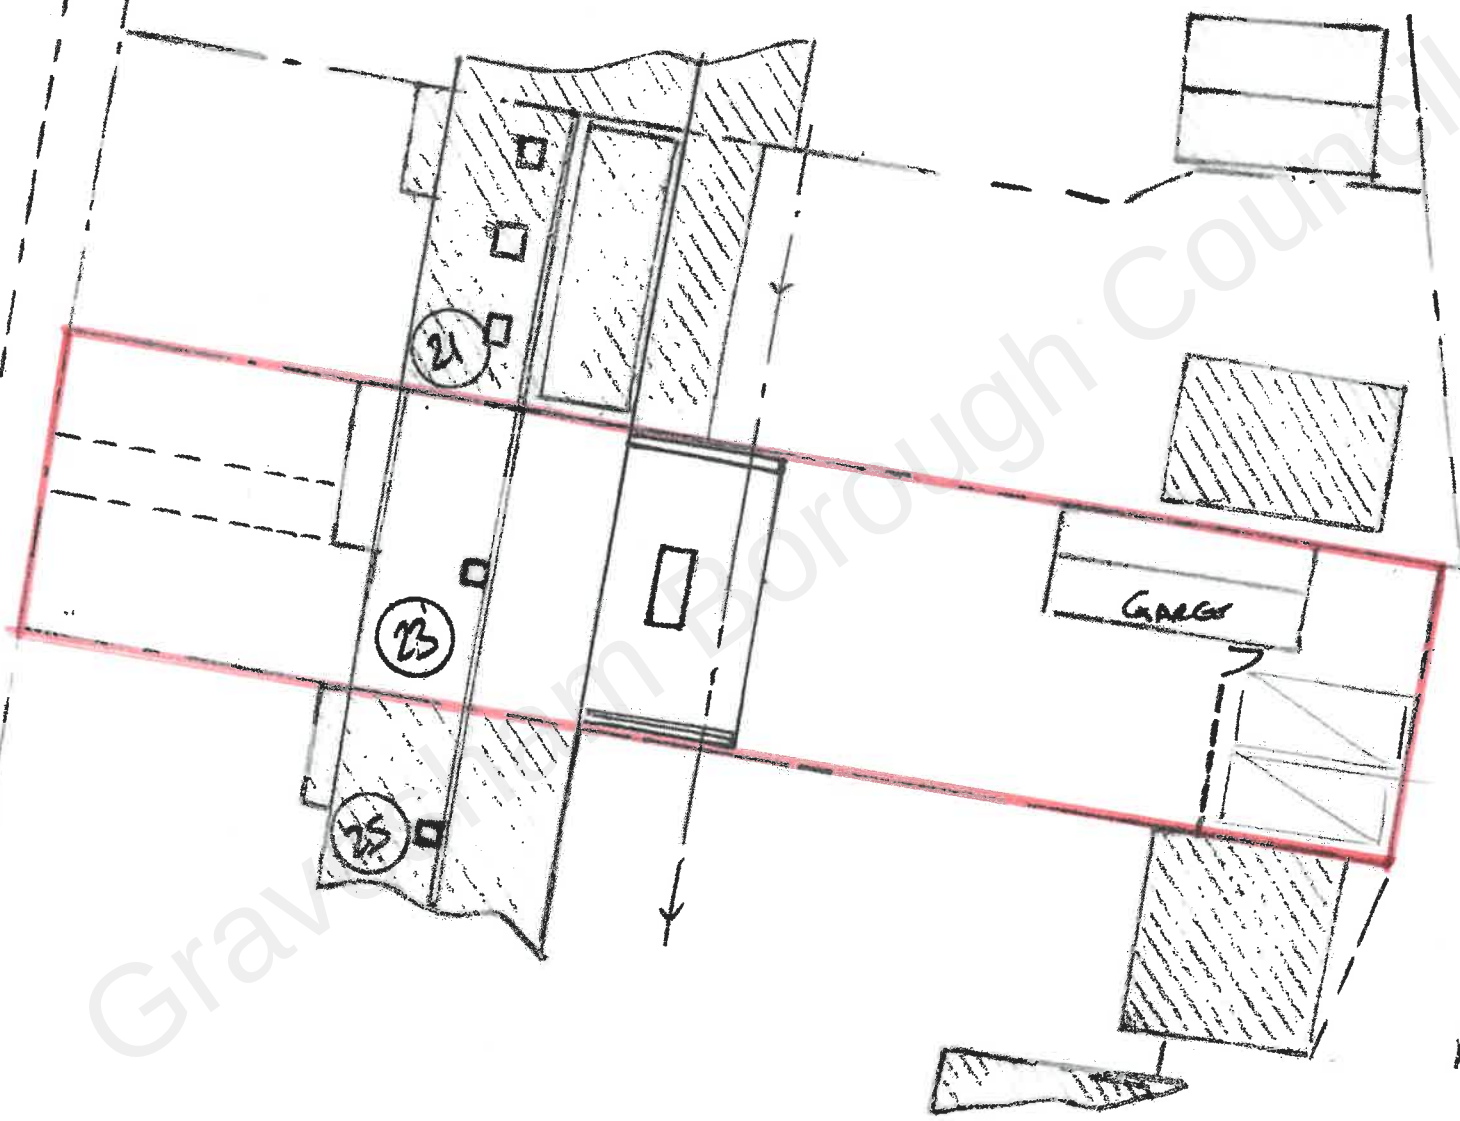

N



Gleens



PROJECT

23 COORINGTON GARDENS

TITLE

PROPOSED BLOCK PLAN

DATE

SEPT / 2022

SCALE

1:200 @ A4

DRAWING

DKM/S170/02

REV

01