
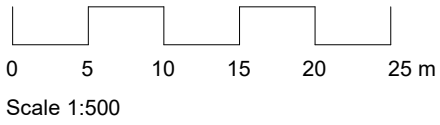


Notes:

Copyright in the design and this drawing is the property of Teem Consult. Reproduction in whole or in part is forbidden without written permission of Teem Consult. All Dimensions are to be checked on site before any work proceeds. Do not scale this drawing but use only figured dimensions. Any errors or omissions are to be reported to Teem Consult.

This drawing is to be read in conjunction with all the relevant consultants' and/or specialists' drawings/documents, and any discrepancies or variations are to be notified to Teem Consult before work commences

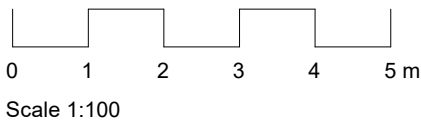

Planning


No.	Seq.	Description	Date
1	1	Scale bar/block plan	10/9

teem
design.cost.build
e info@teemconsult.co.uk
t +44(0)203 617 1780
m +44(0) 7538903110
www.teemconsult.co.uk


Project Title		
Loft Conversion		
Client		
Phillip Worton		
Project Address		
Barn Cottage Old Watling Road Rochester ME2 3UG		
Existing Plans_Elevations		
Drawn by	Scale	Date
T.O.	As indicated @A1	May 2016
Project No. TCL594/05/21		
Sheet No. 594-HPP-01		



South - Existing
1 : 100

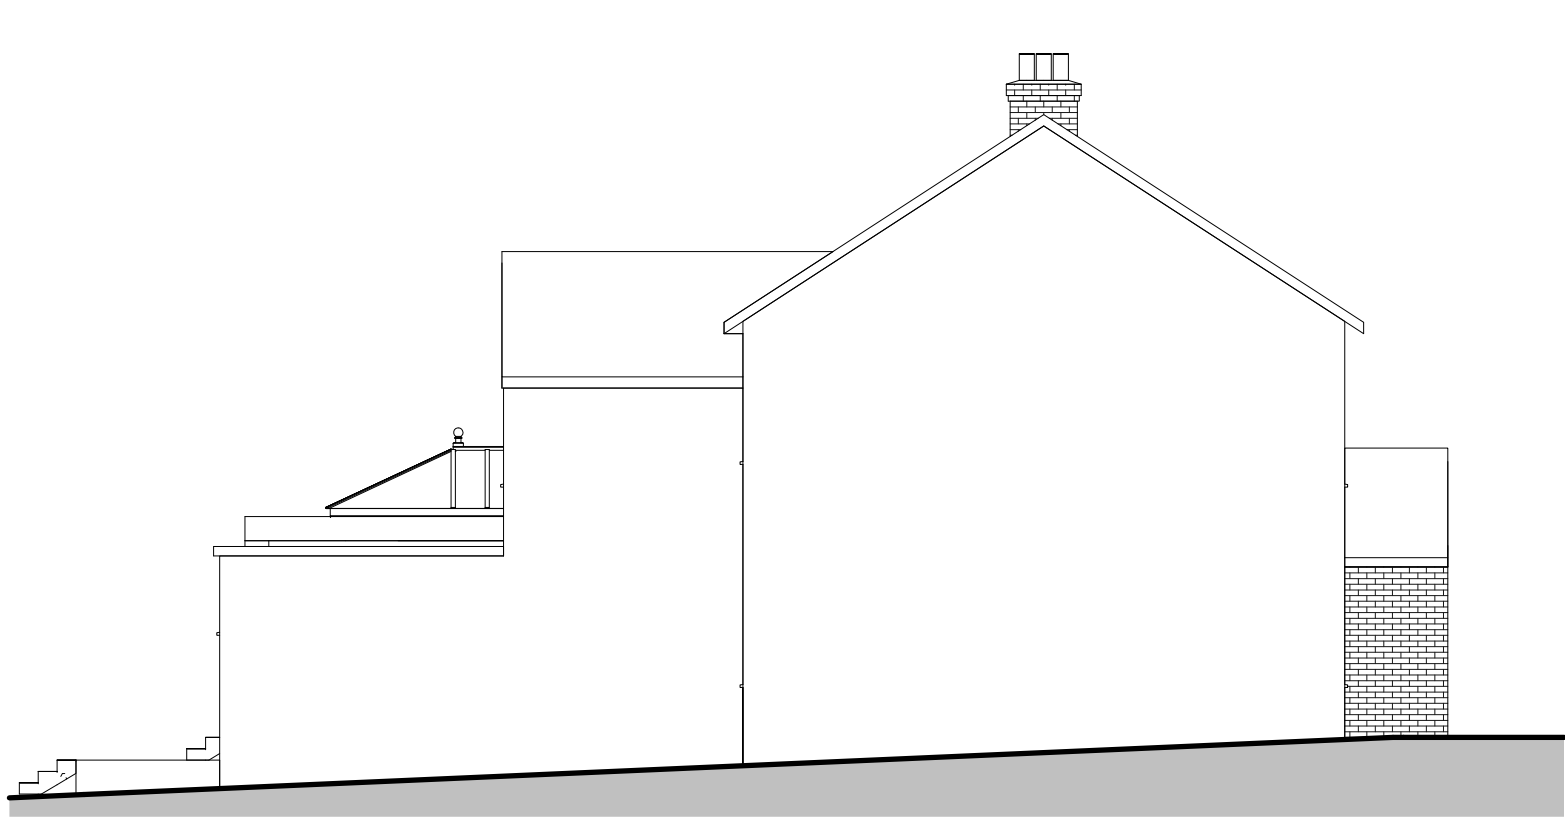


West - Existing
1 : 100

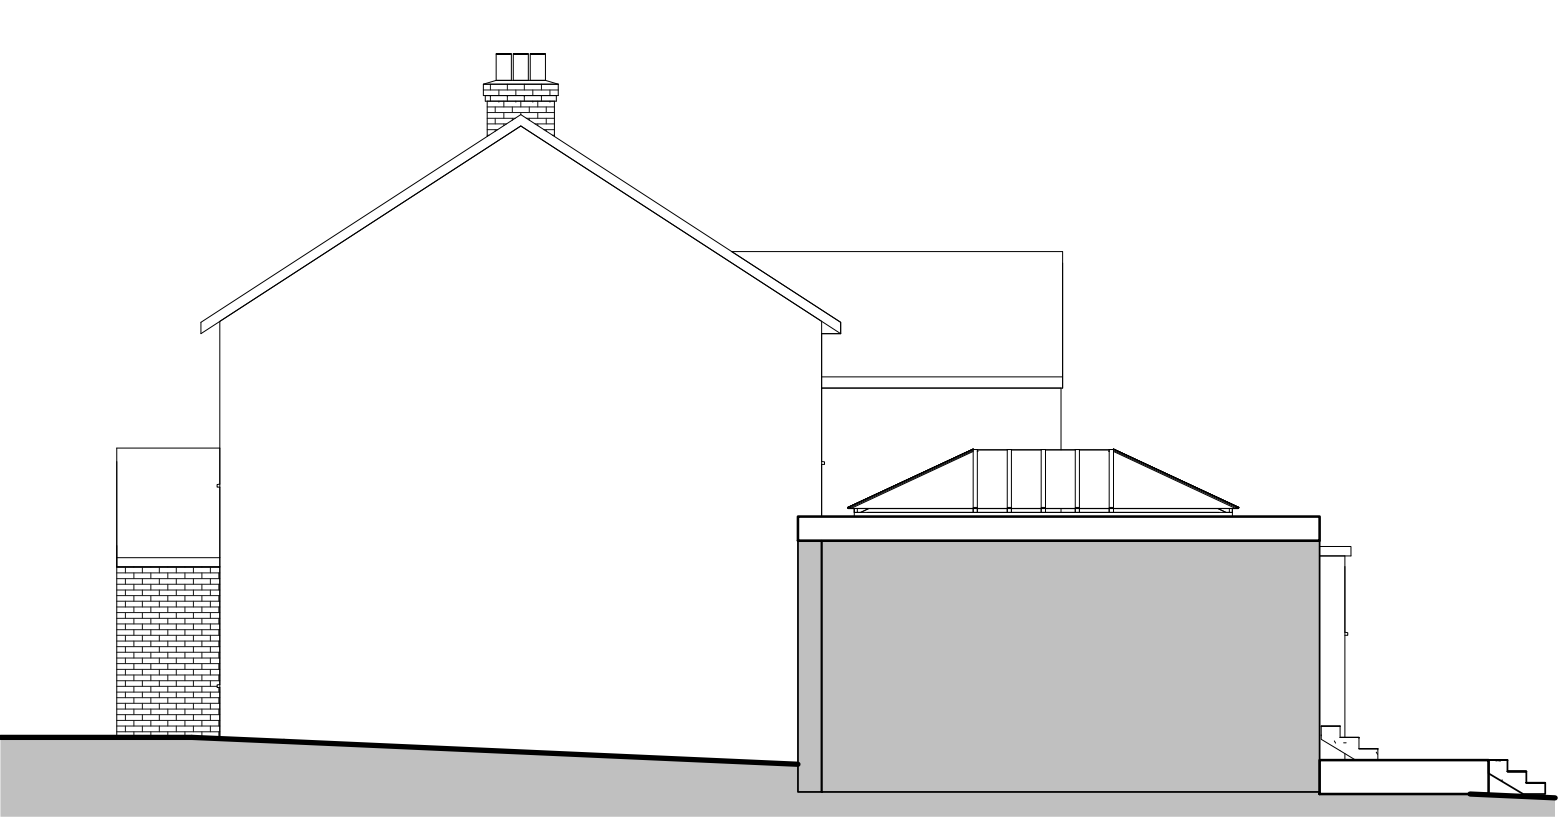


East - Existing
1 : 100




North - Existing
1 : 100

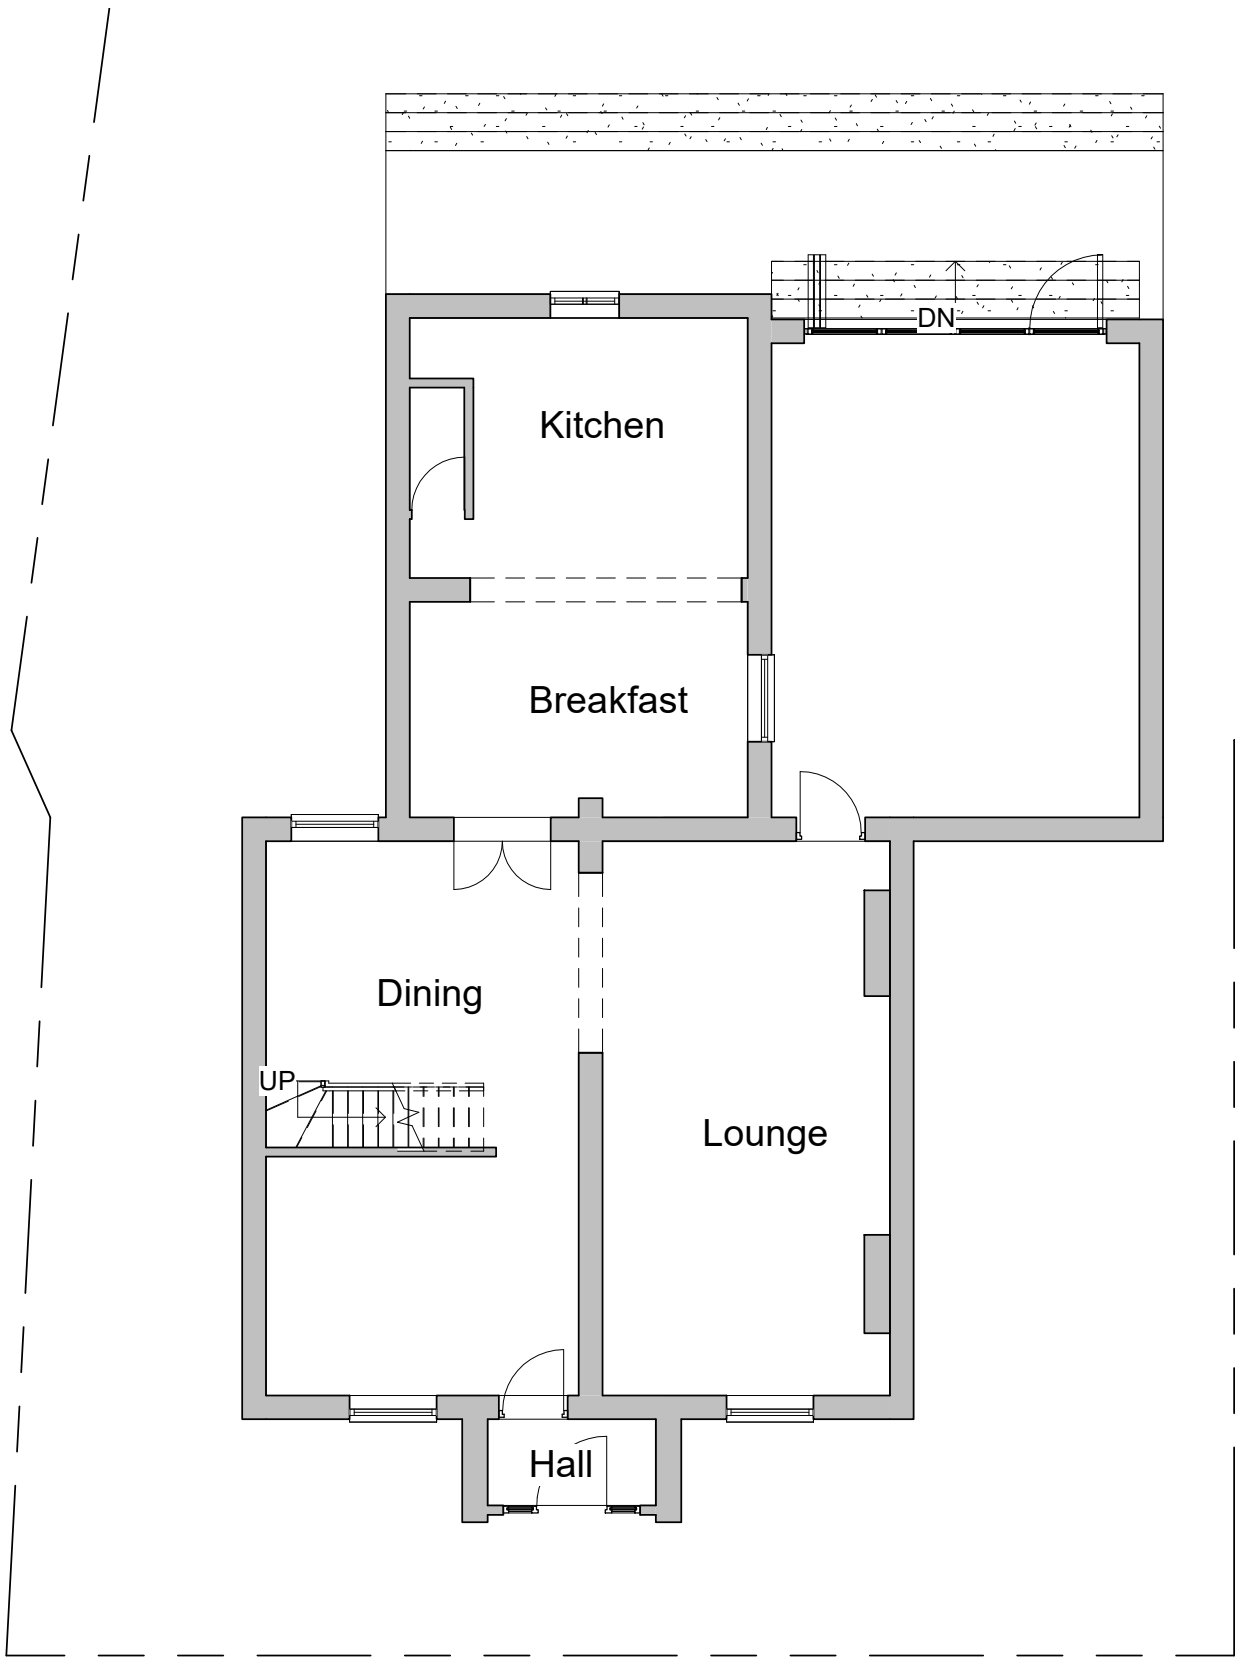

GF - Existing
1 : 100

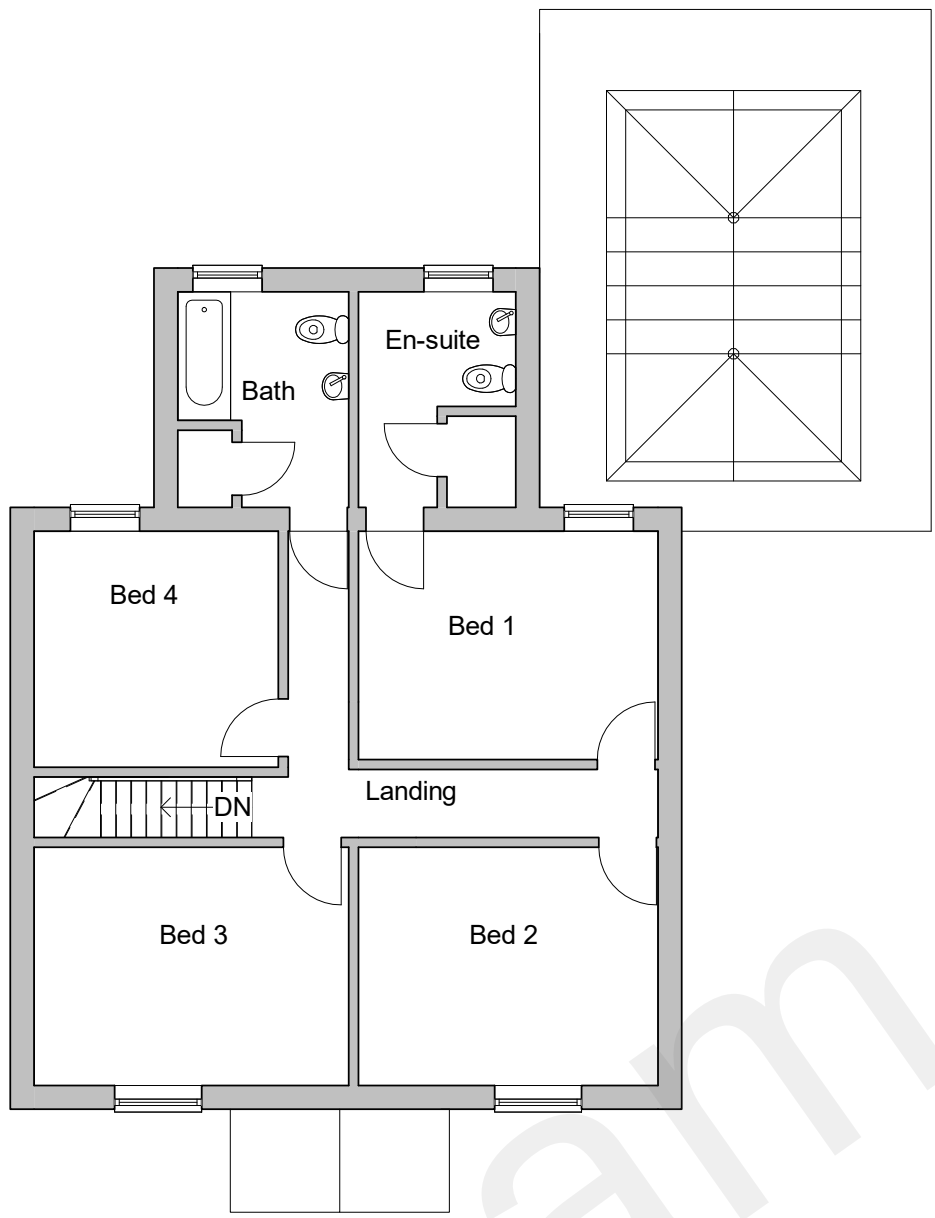

FF - Existing
1 : 100

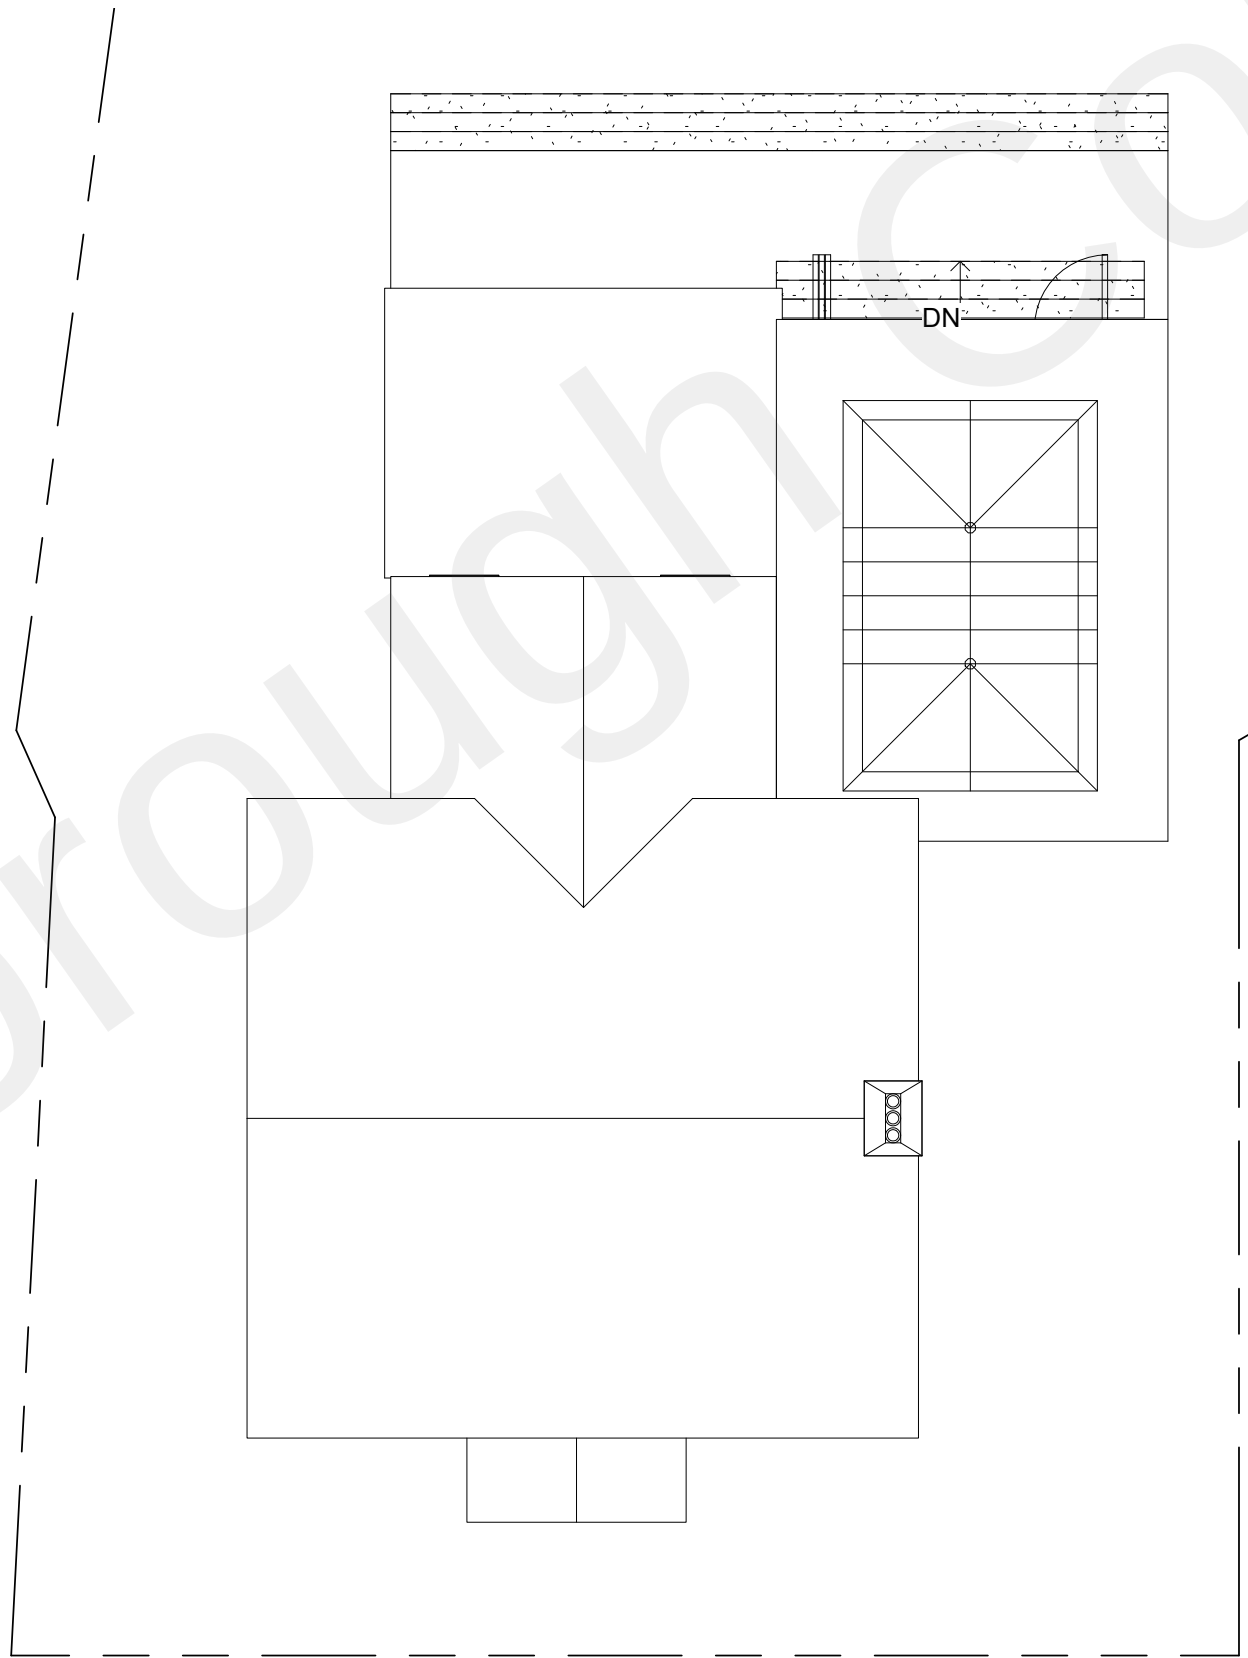

RP - Existing
1 : 100



Block Plan - Existing
1 : 500

