


Location Plan 1:1250



Existing Block Plan 1:500

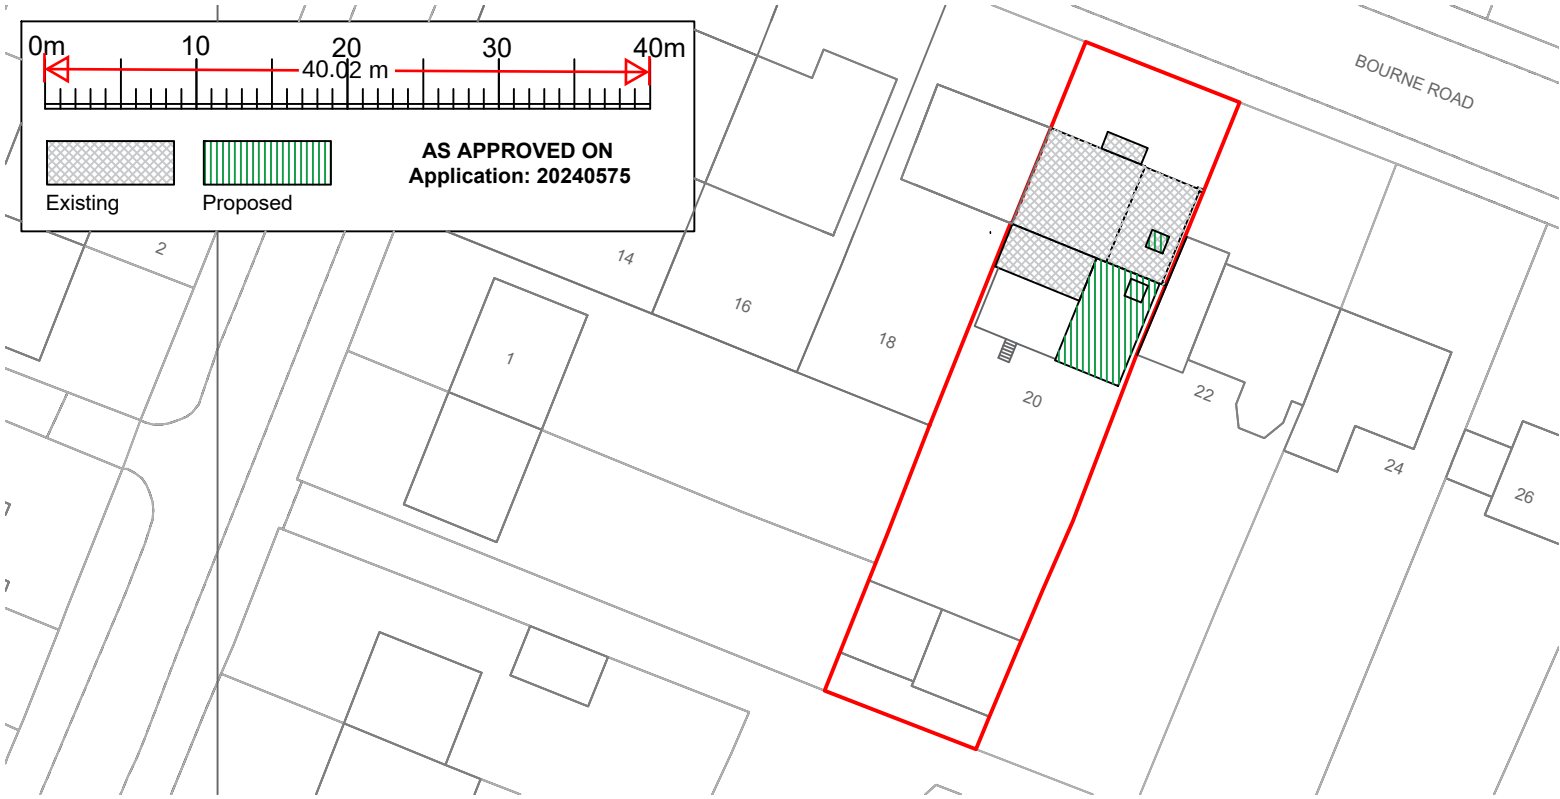

Proposed Block Plan 1:500

