
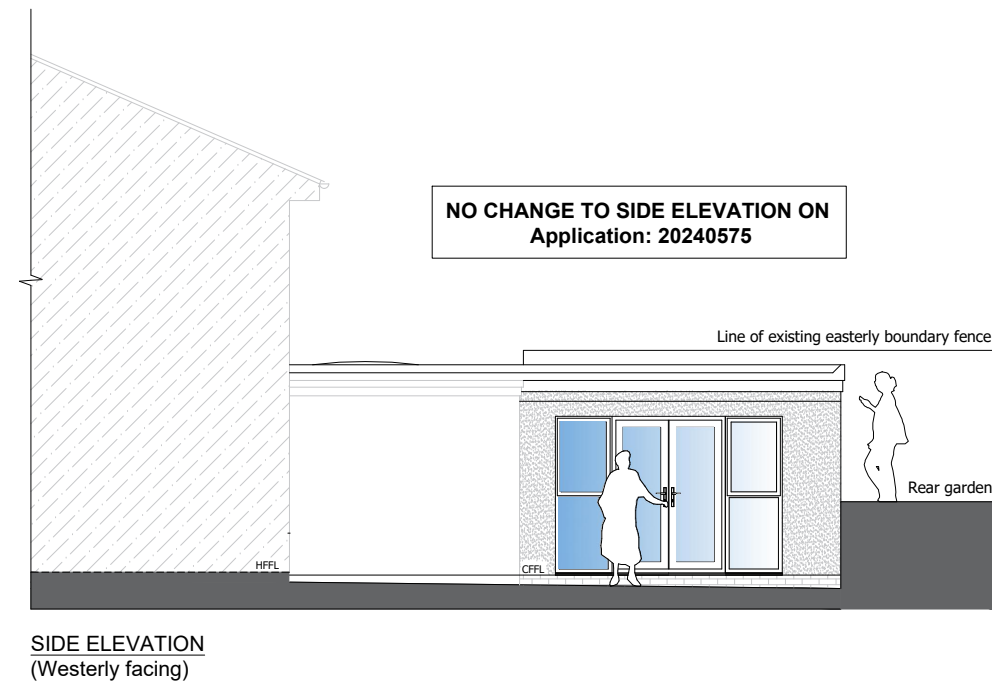
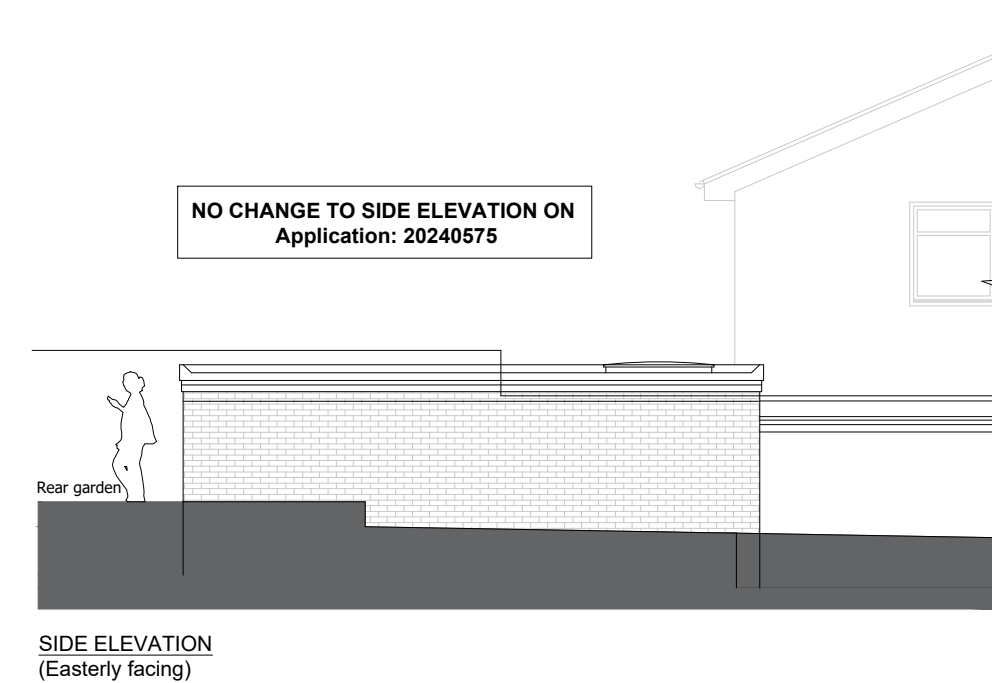


Proposed

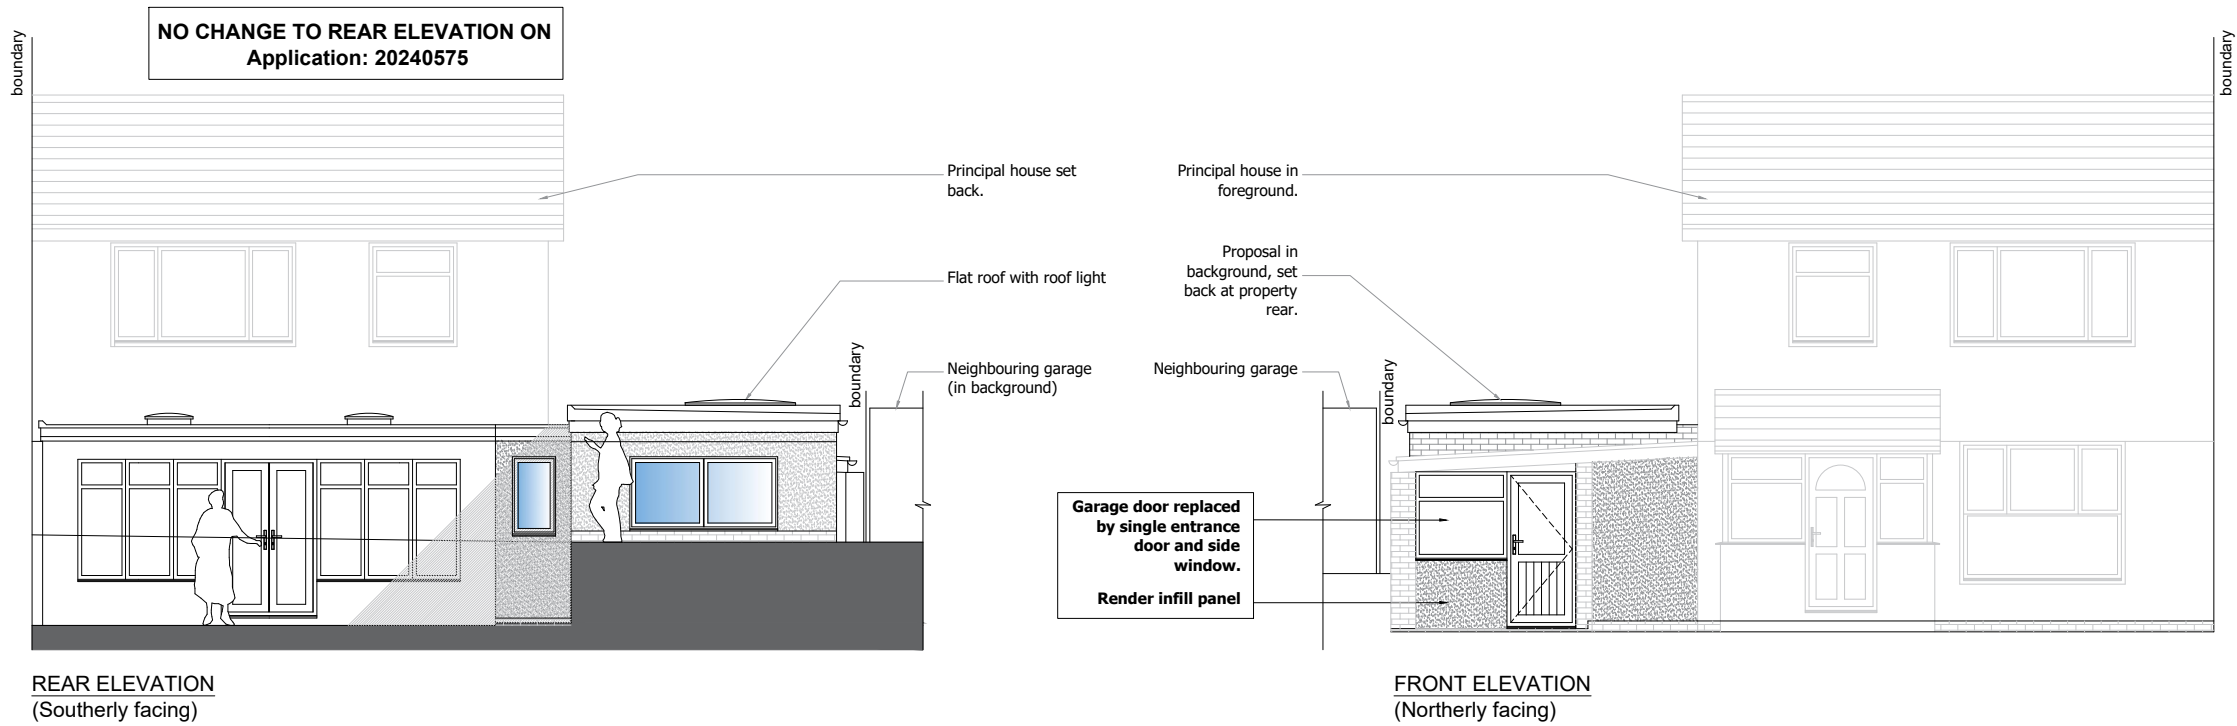

This drawing has been prepared by the Agent (We Plan Your Extension) for the sole use as part of Local Authority approvals on behalf of the applicant as named on the corresponding Local Authority application form. The drawing may not be used for any other purpose without prior written permission from the Agent. The copyright of the drawing and the designs therein remain the sole property of the Agent. This is ONLY a construction drawing if the 'Stage' opposite states 'Building Regulations Application'. The drawing should not be scaled from for construction purposes. All Copyright We Plan Your Extension 2023.

Proposal: Garage door replacement on approved application 20240575.
Address: 20 Bourne Road, Gravesend, Kent, DA12 4EB.

Stage: Planning Permission
Drawing: DOPP/150625/04 Proposed Elevations
Date: 15.06.2025
Scale: 1:100 @ A3

Revisions:

we plan your extension™
hello@weplanyouextension.com
www.weplanyouextension.com